



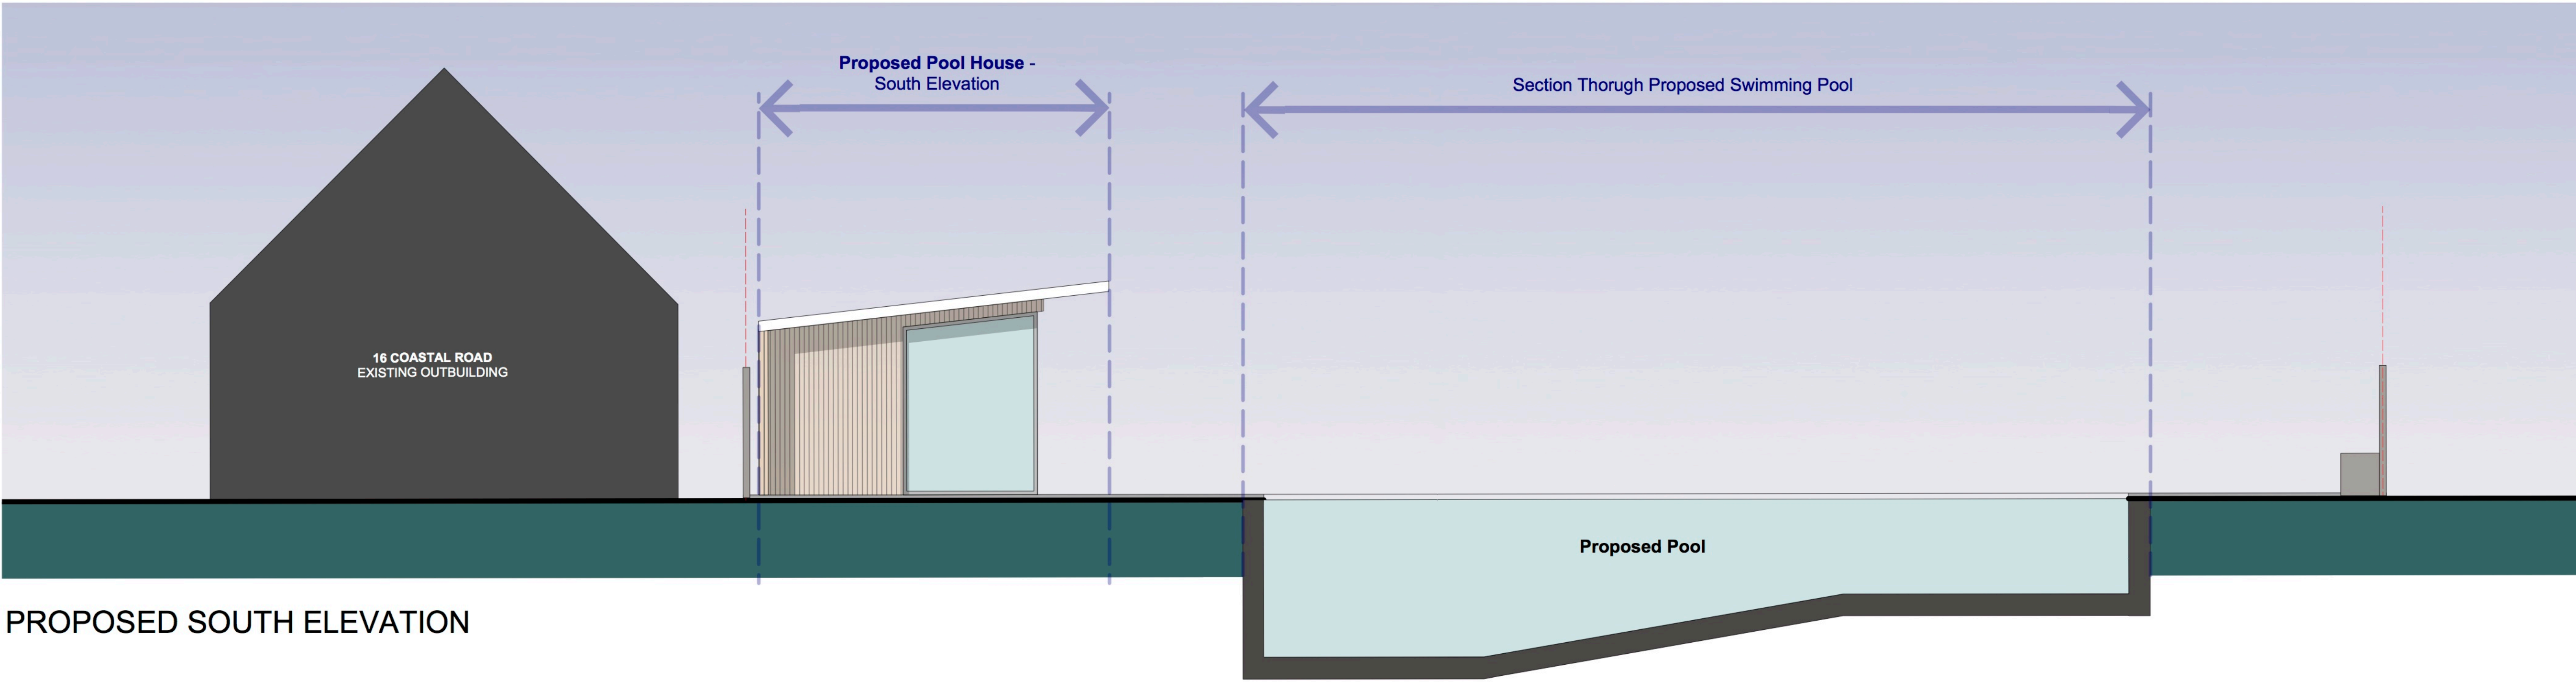

PROPOSED SOUTH ELEVATION

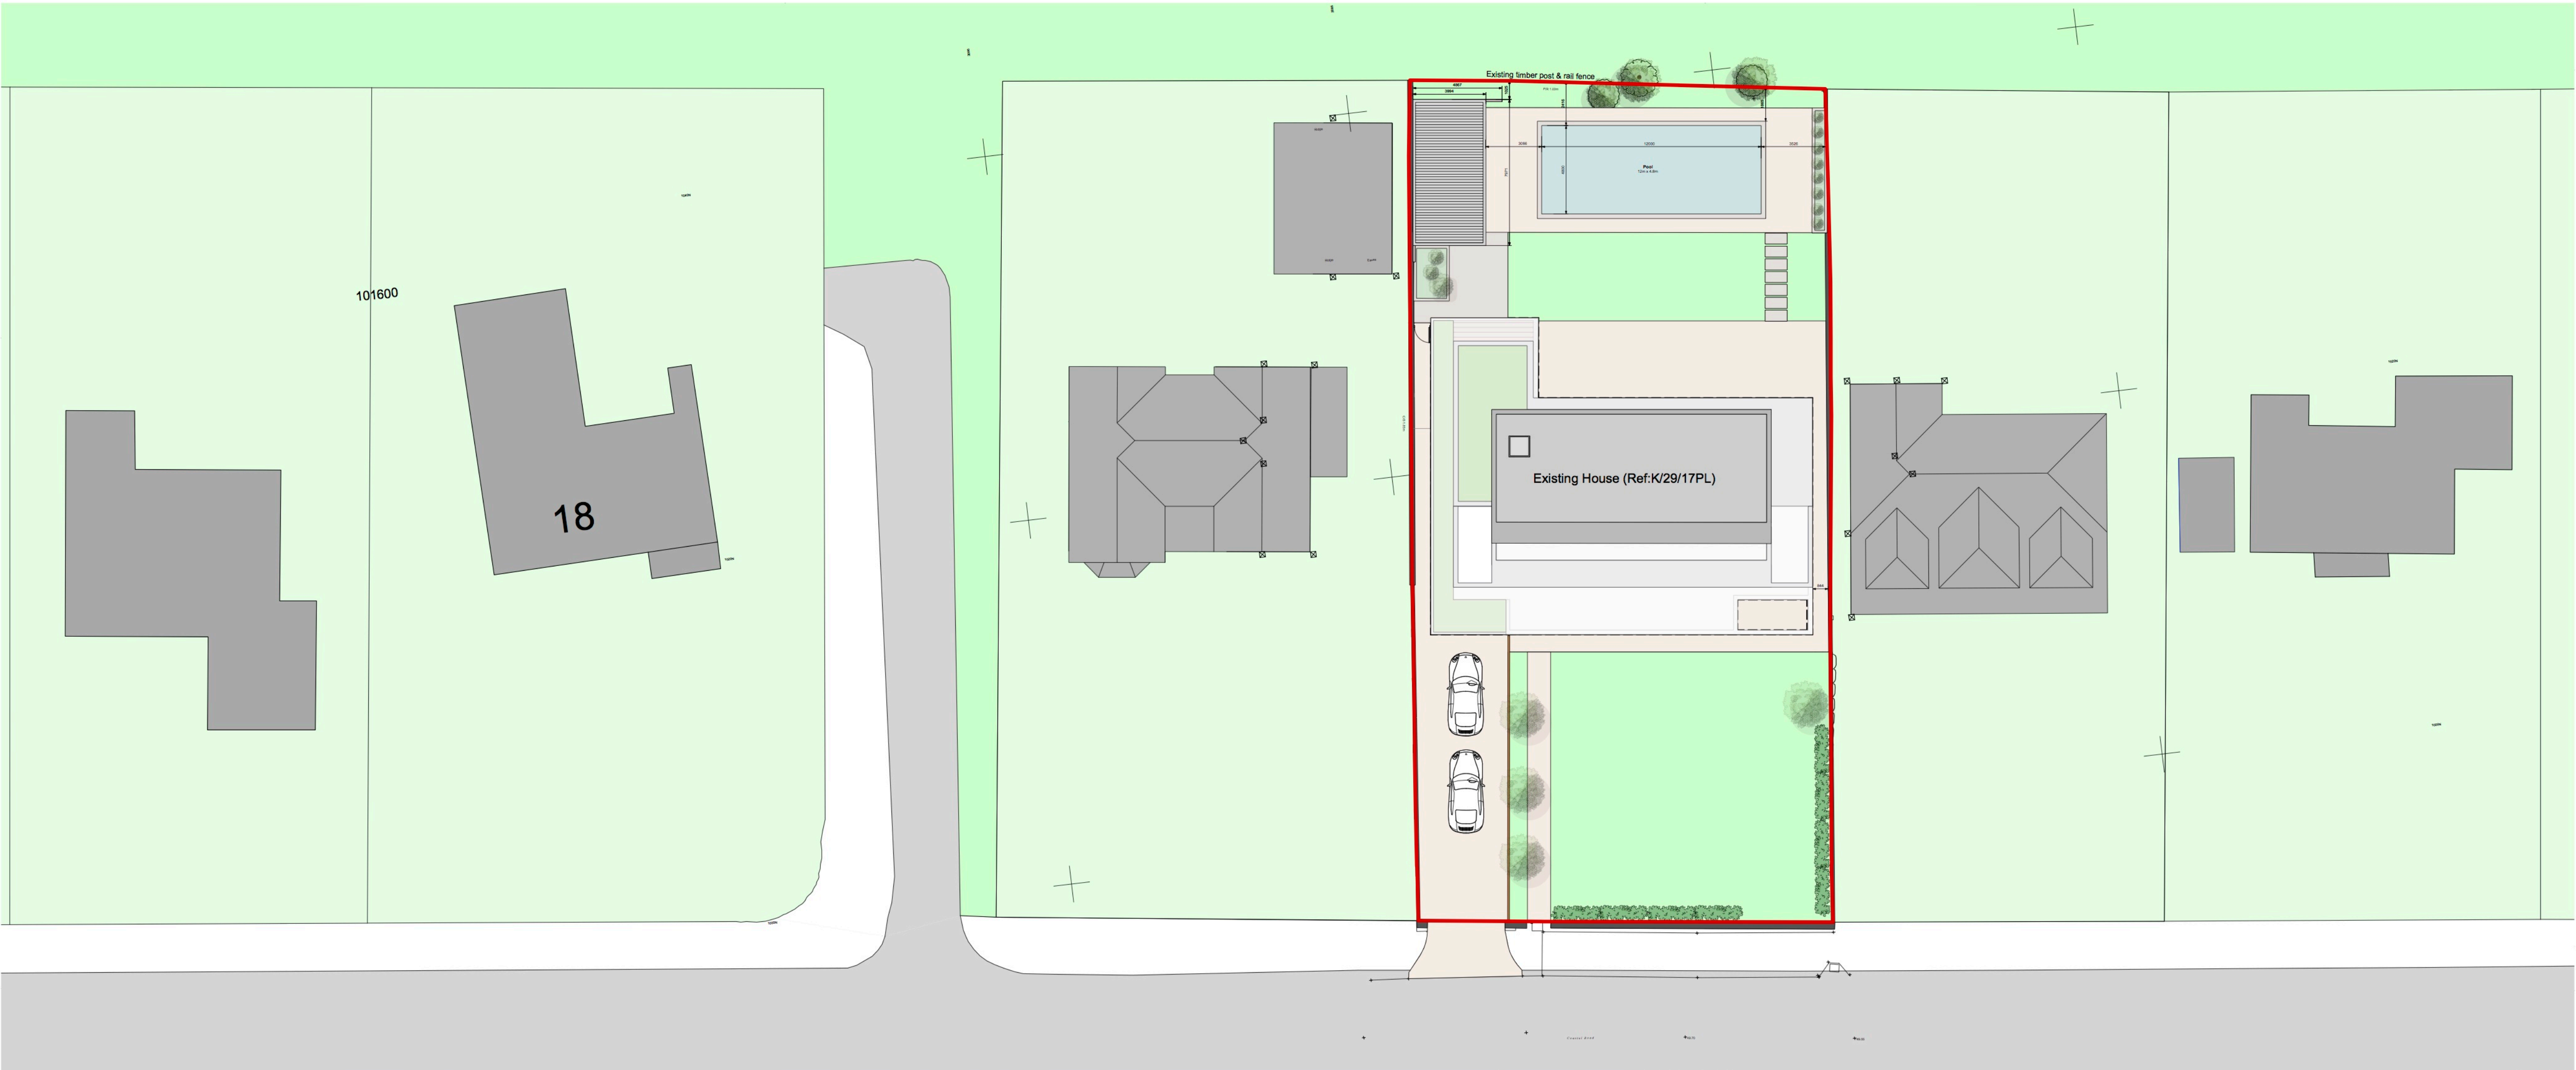

SITE CONTEXT PLAN

PLANNING

REV.	DATE	DESCRIPTION
PROJECT 14 COASTAL ROAD EAST PRESTON BN16 1SJ		
DRAWING PROPOSED SOUTH ELEVATION & SITE CONTEXT PLAN		
CLIENT MRS & MR CLARKE		
SCALE 1:50 @ A1 / 1:100 @A3	DRAWN	
DATE JANUARY 2020	CHECK	
DRAWING No. 1714- PL2-08	REVISION A	
© copyright retained		