



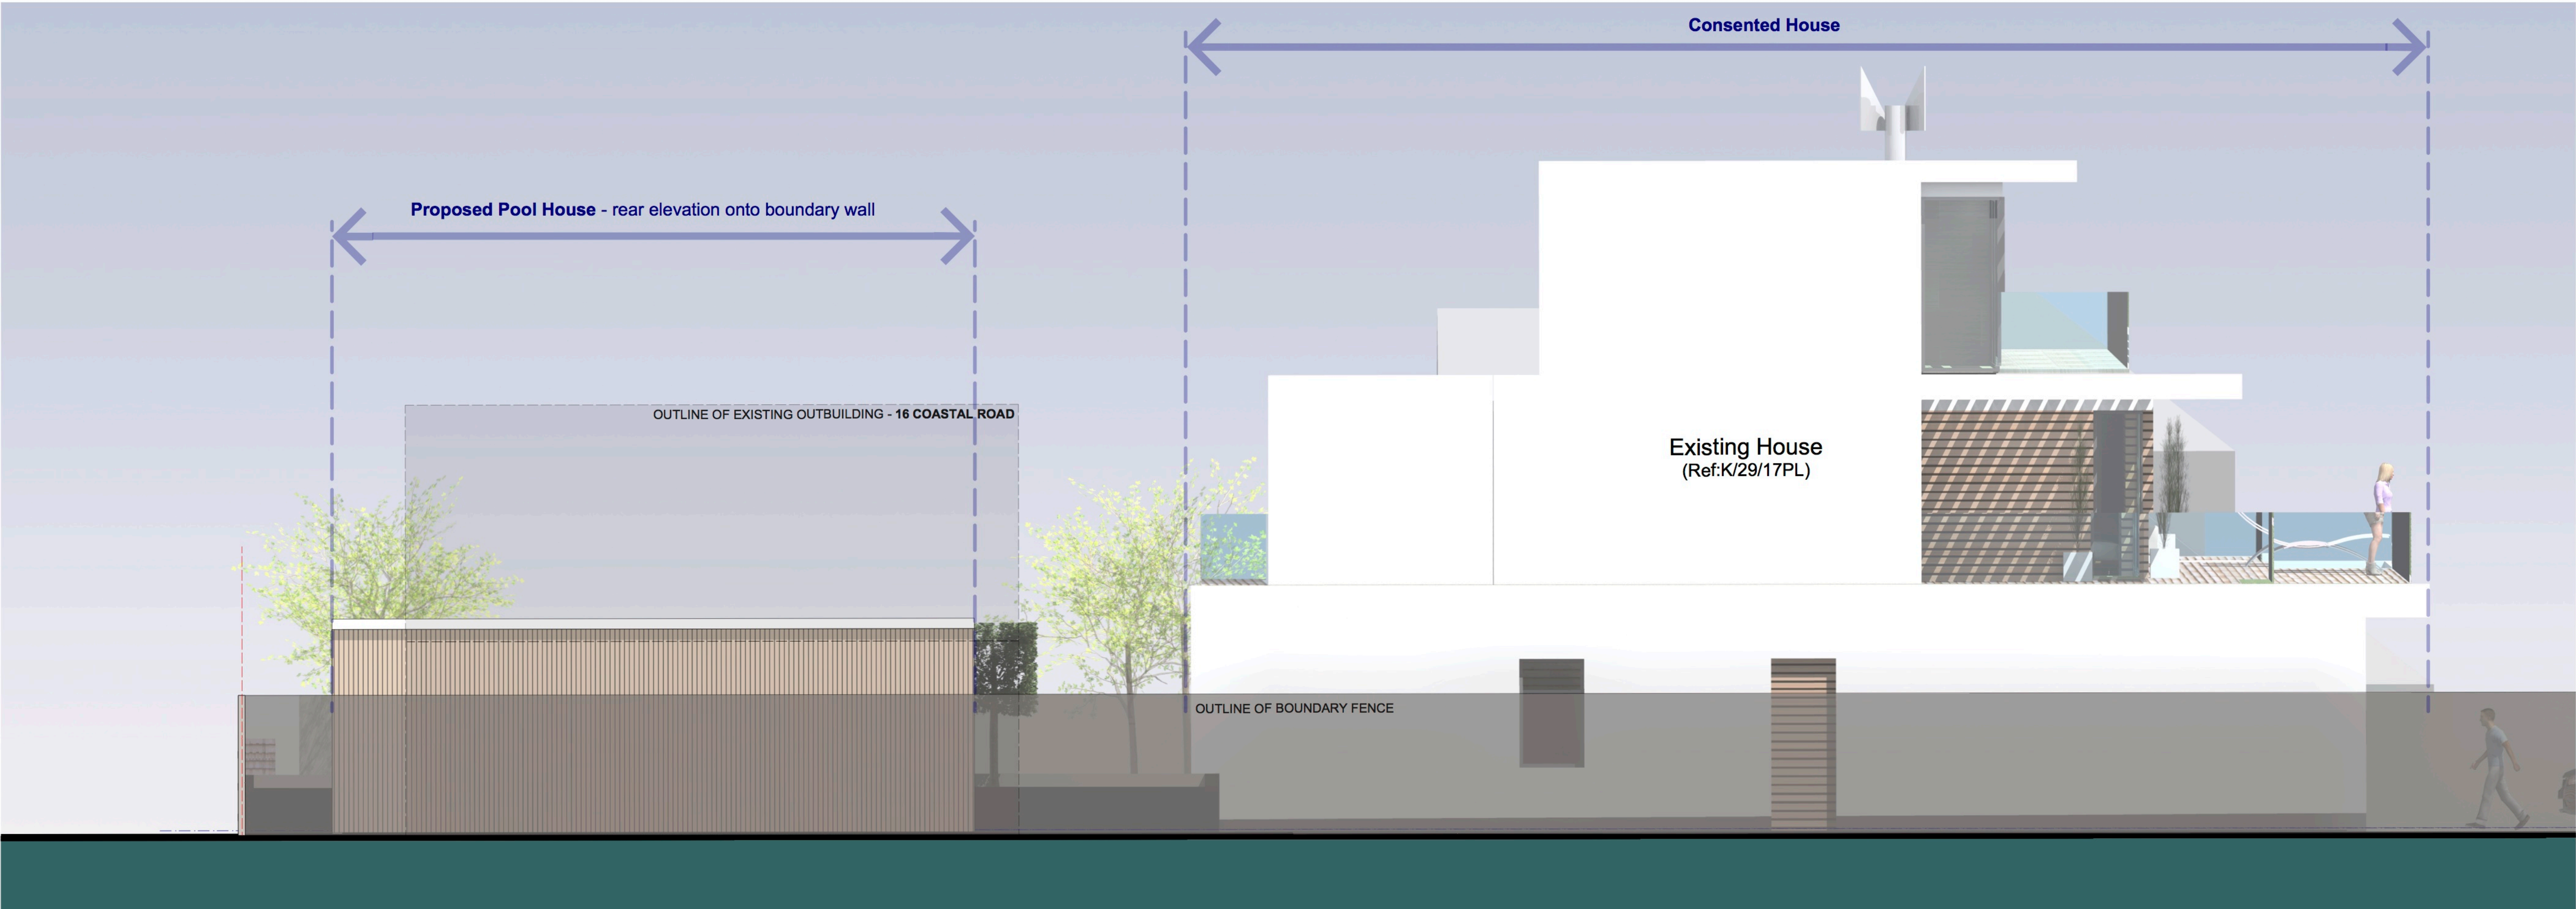

PROPOSED WEST ELEVATION

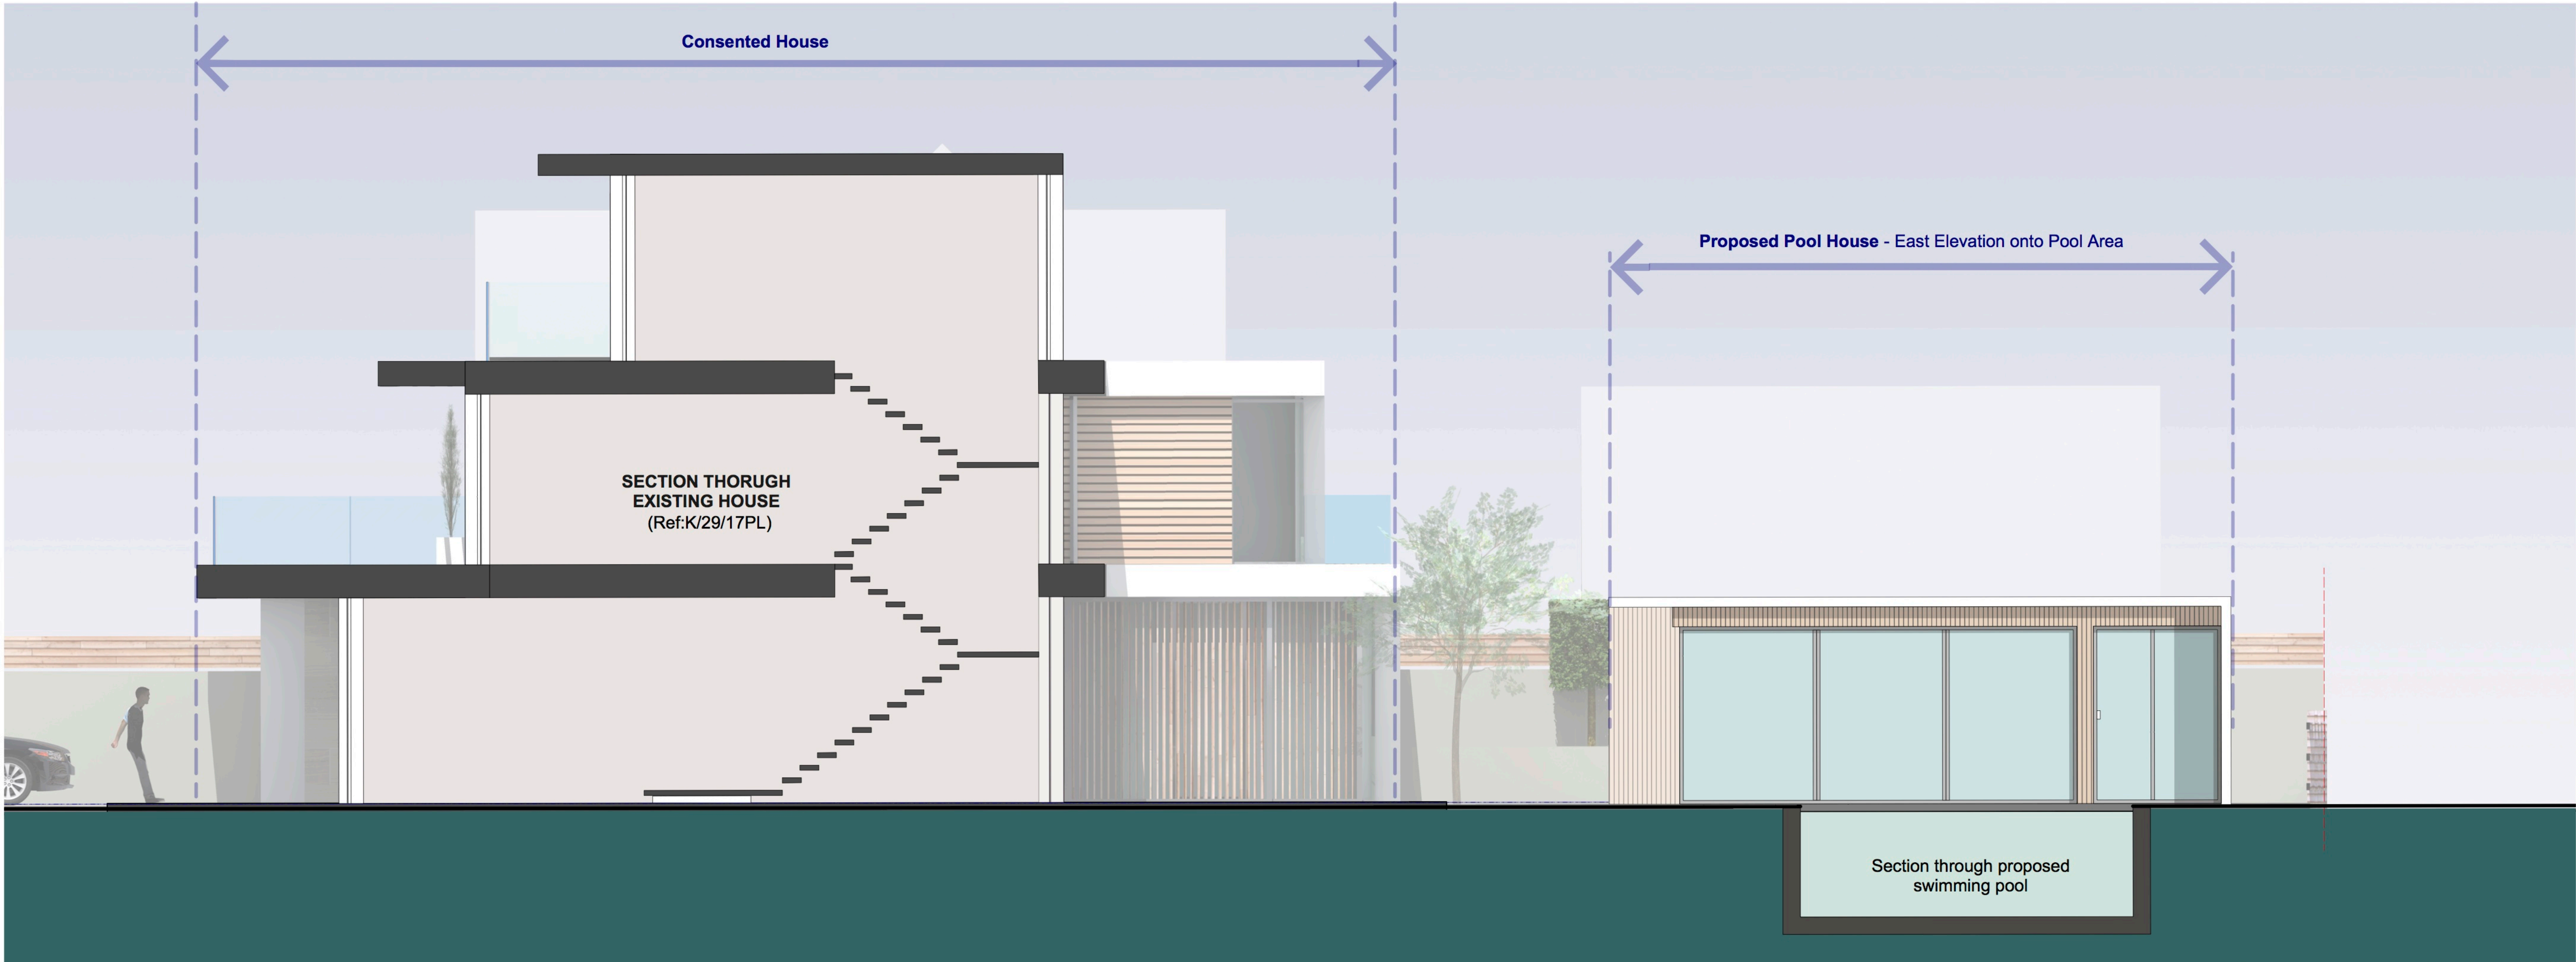

PROPOSED SECTION A-A

PLANNING

REV.	DATE	DESCRIPTION
PROJECT		
14 COASTAL ROAD EAST PRESTON BN16 1SJ		
DRAWING		
PROPOSED WEST & EAST SECTION ELEVATIONS		
CLIENT		
MRS & MR CLARKE		
SCALE		DRAWN
1:50 @ A1 / 1:100 @A3		
DATE		CHECK
JANUARY 2020		
DRAWING No.		REVISION
1714- PL2-07		A
© copyright retained		