





1 Site Plan  
1 : 500

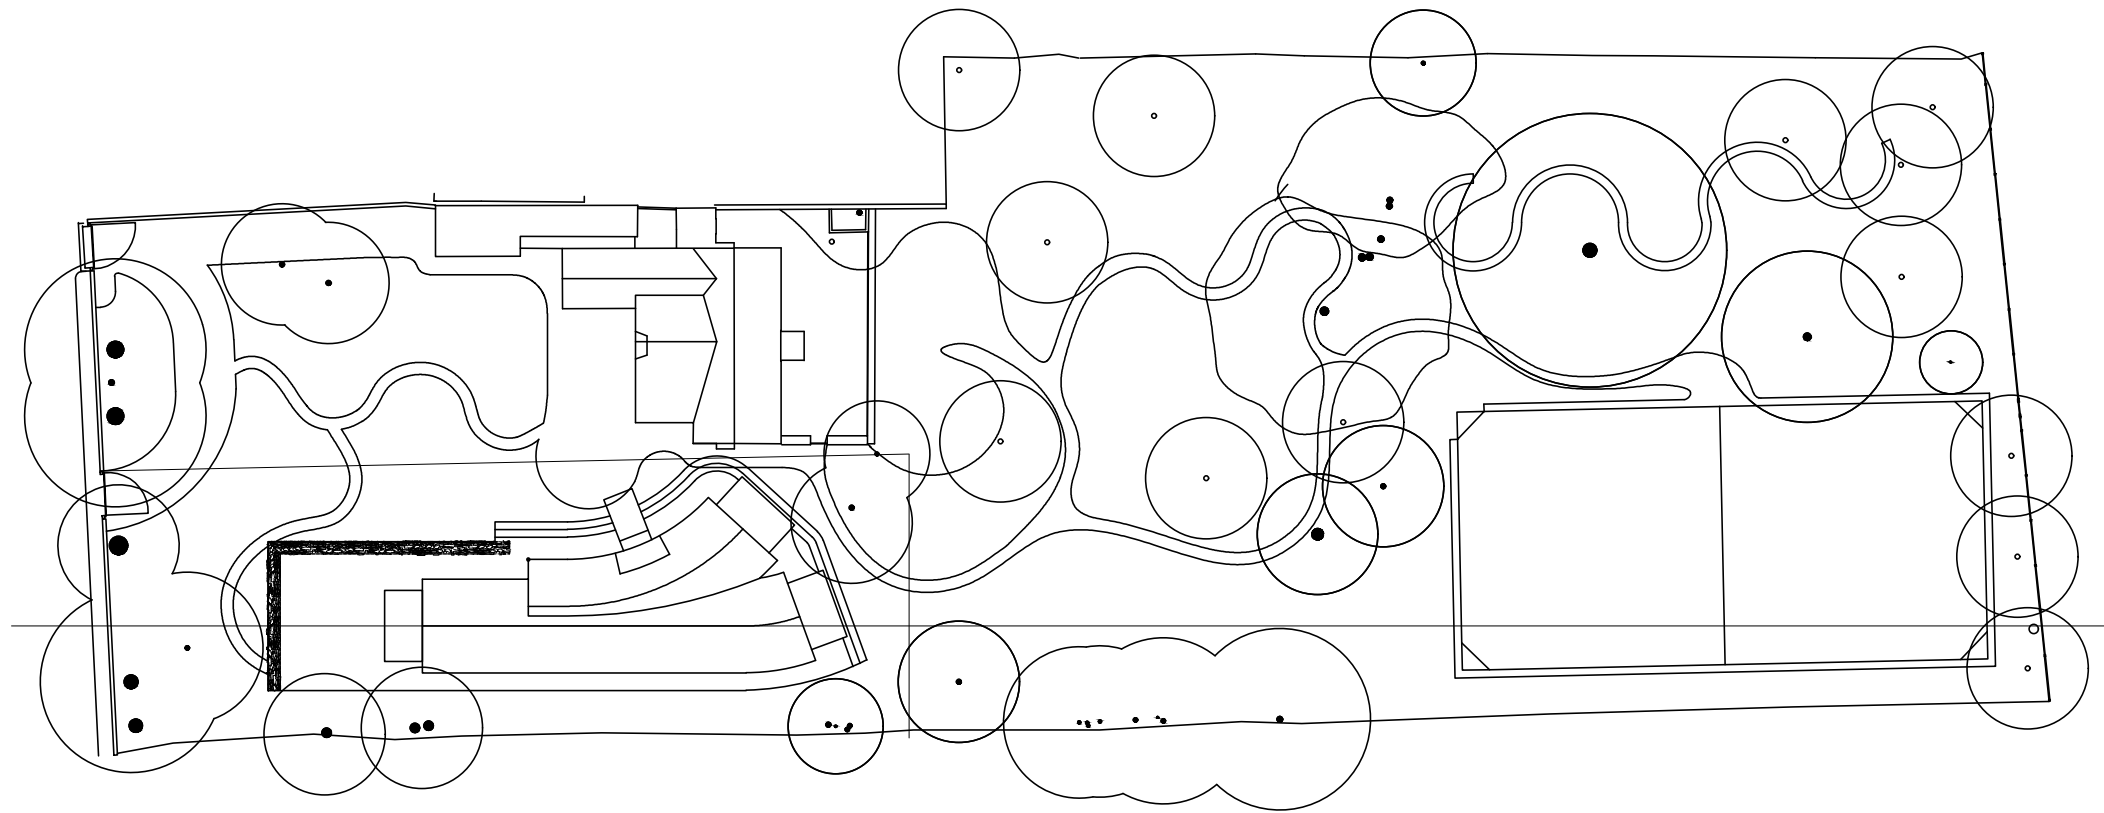

1:500

 

DISCLAIMER:  
All dimensions in millimetres unless otherwise noted  
Nico Warr Architects shall be notified in writing of any discrepancies  
The drawing is protected under copyright and shall not be reproduced in part or whole without prior expressed permission of Nico Warr Architects

| REV: | DATE:   | DESCRIPTION:         | BY: |
|------|---------|----------------------|-----|
| 00   | 22.8.18 | Planning Application | NW  |
| 01   | 15.2.21 | NMA Application      | JM  |
|      |         |                      |     |
|      |         |                      |     |
PLANNING

Project:  
Littlehampton  
Middle Way, BN16 1SB

Drawing Title:  
GA - Proposed Site Plan

Scale (@ A3):  
1 : 500  
Date:  
22.8.18  
Drawn By:  
NW

|         |             |          |
|---------|-------------|----------|
| Job No. | Drawing No. | Revision |
| 290     | AA1100      | 00       |

NICO WARR—ARCHITECTS

54 Great Western Studios  
65 Alfred Road  
London W2 5EU  
  
+44 (0) 20 328 99 333  
admin@nicowarr.com  
www.nicowarr.com