
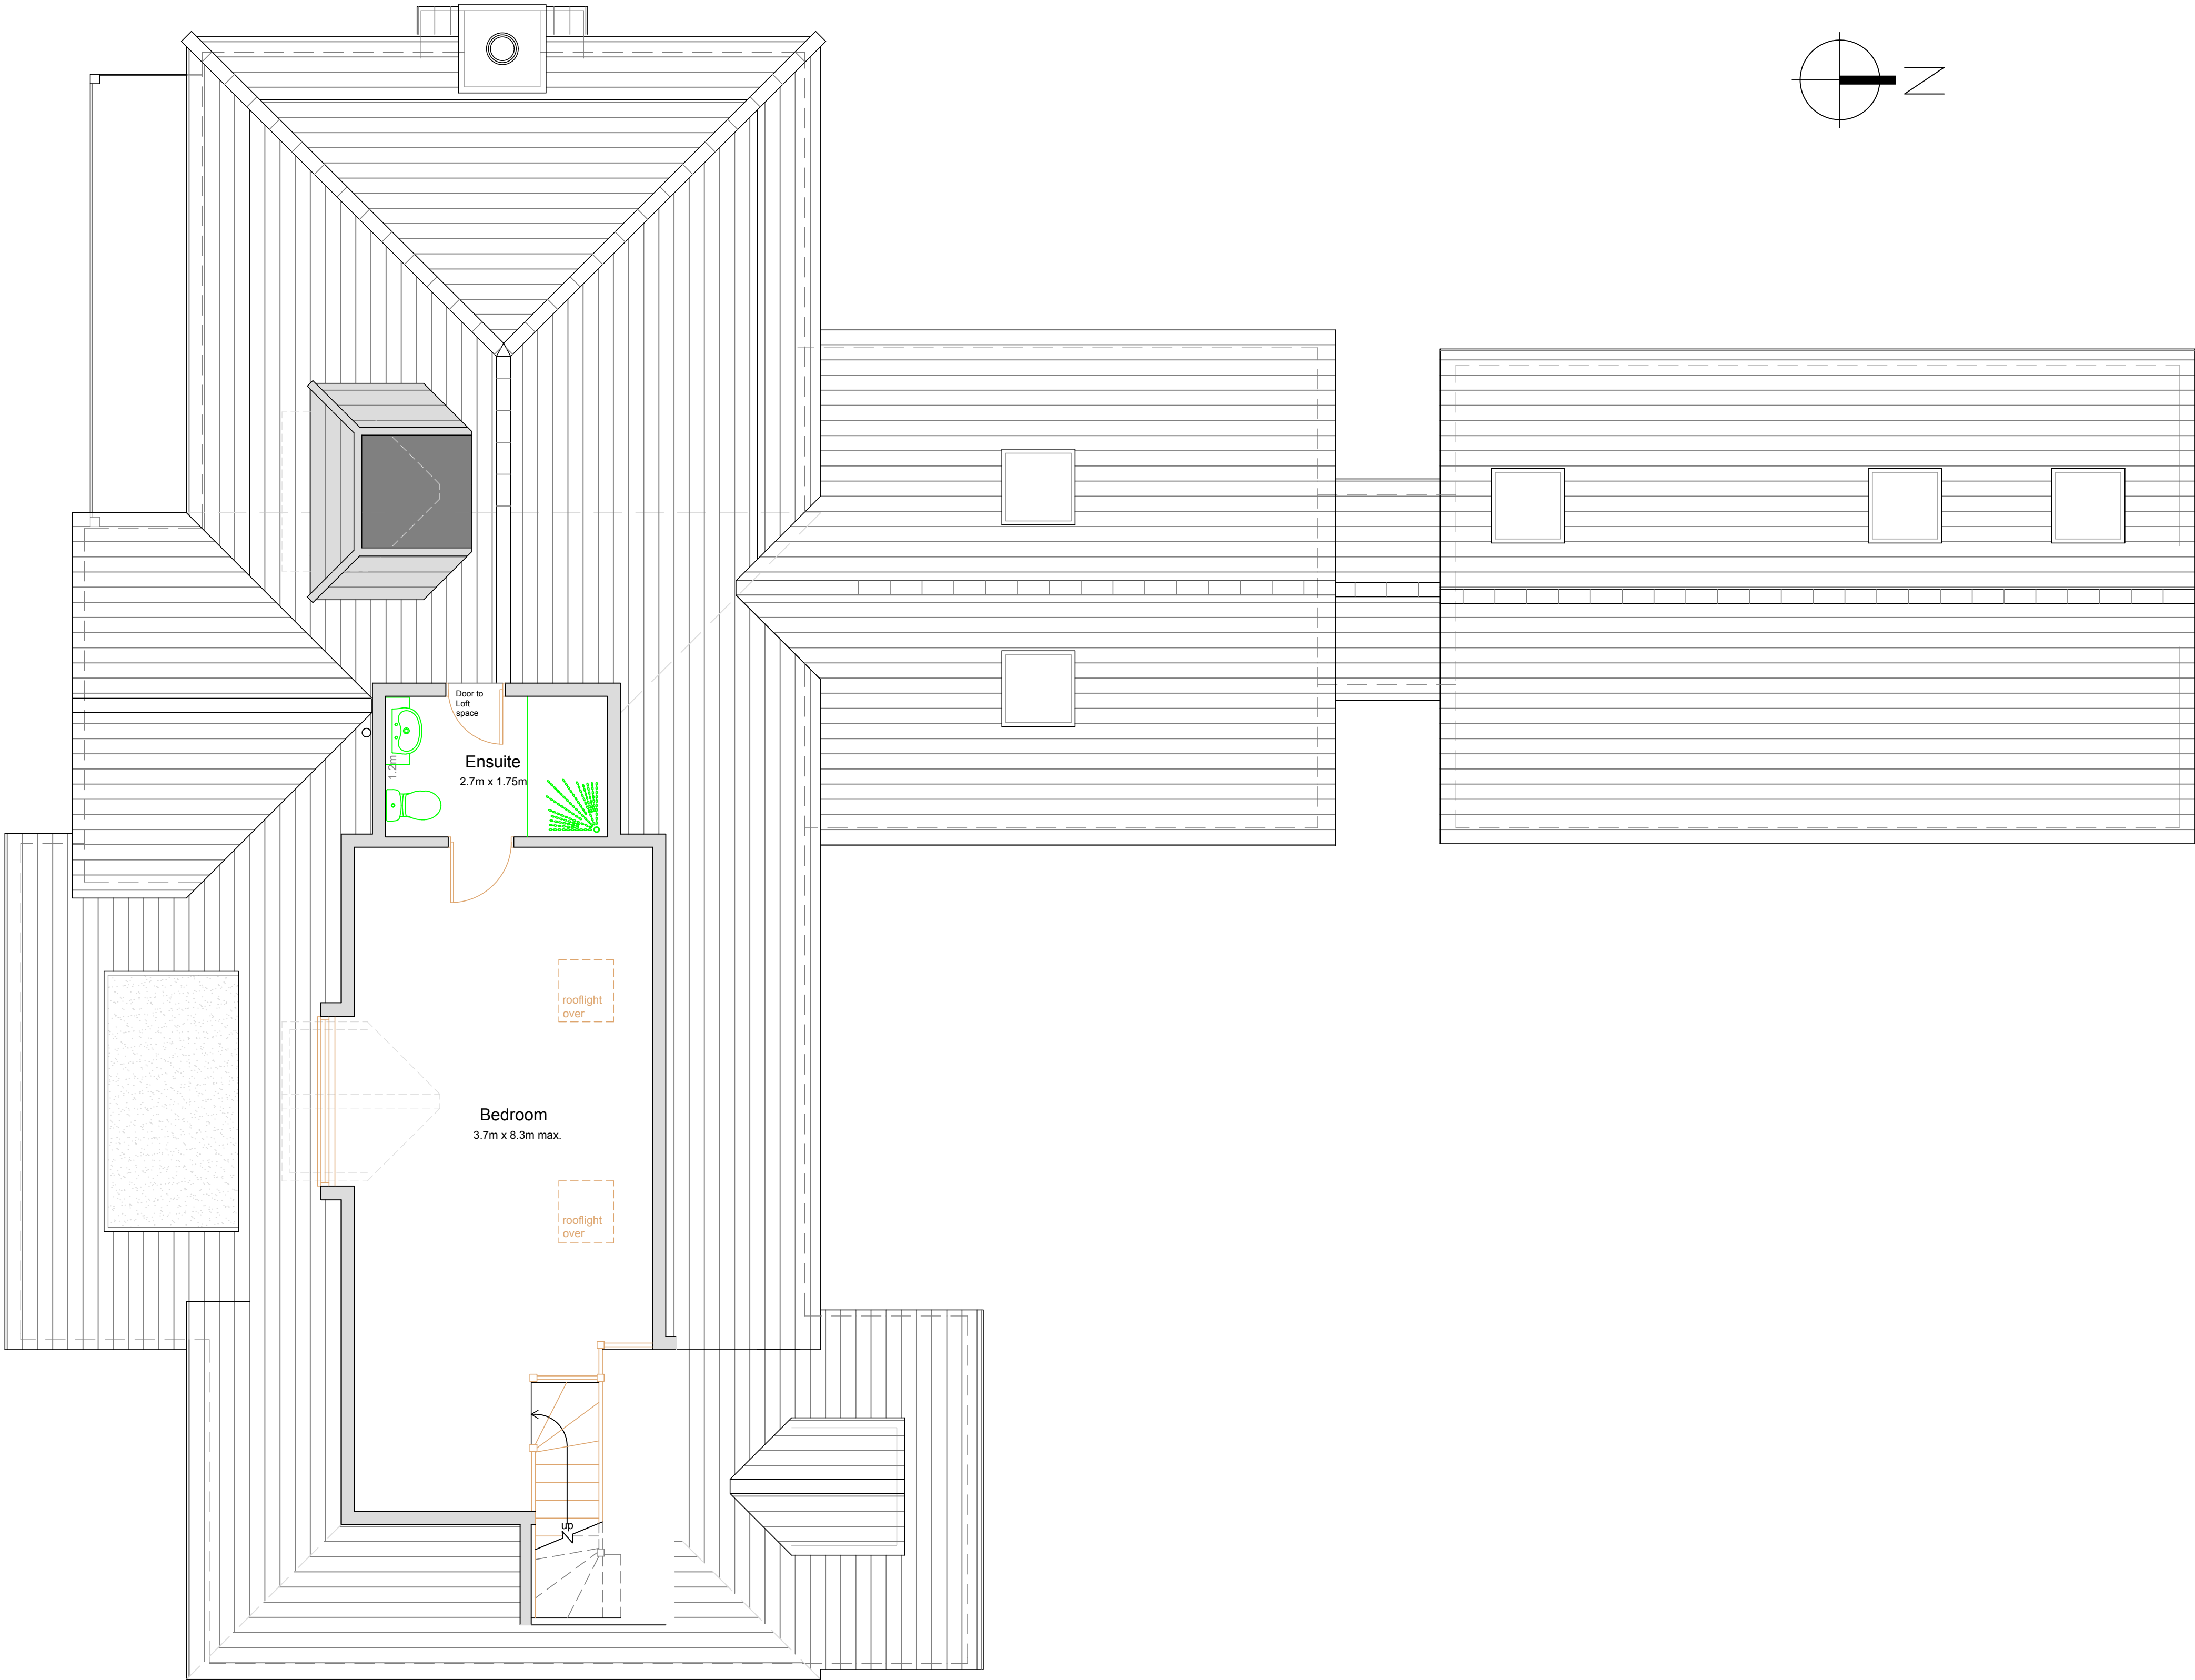


Second Floor Plan
1:50

 

Notes:
Light grey dashed lines indicate elements to be removed
Solid grey hatch indicate proposed walls

Revisions:

This drawing is the property of Fuller Associates and is not to be copied reproduced, retained or disclosed to any unauthorised person either wholly or in part without prior consent. Do not scale from this drawing except for Planning purposes. Use all figured dimensions only. All figured dimensions to be checked on site prior to construction. All discrepancies, errors and omissions to be reported to Fuller Associates prior to construction. Layout and dimensions existing building to be checked on site.

Chartered Surveyors • Architectural Design

FULLER

ASSOCIATES

10-11 The Parade, Willowhayne Crescent,
East Preston, West Sussex BN16 1NS

tel: 01903 774754

email: architectural@fuller-associates.co.uk
www.fuller-associates.co.uk

Job Title
Maine, Gorse Avenue, East Preston
Client
Mr & Mrs L Boros

Drawing Name
Second Floor Plan -
Proposed

Drawing Status
Planning

Drawn by	ALP	Date	Oct 21
Checked by	DF	Date	Oct 21

Drawing Scale
1:50 at A1

Drawing No	Status	Revision
203148/ 09		