





Existing Ground Floor Plan 1:50

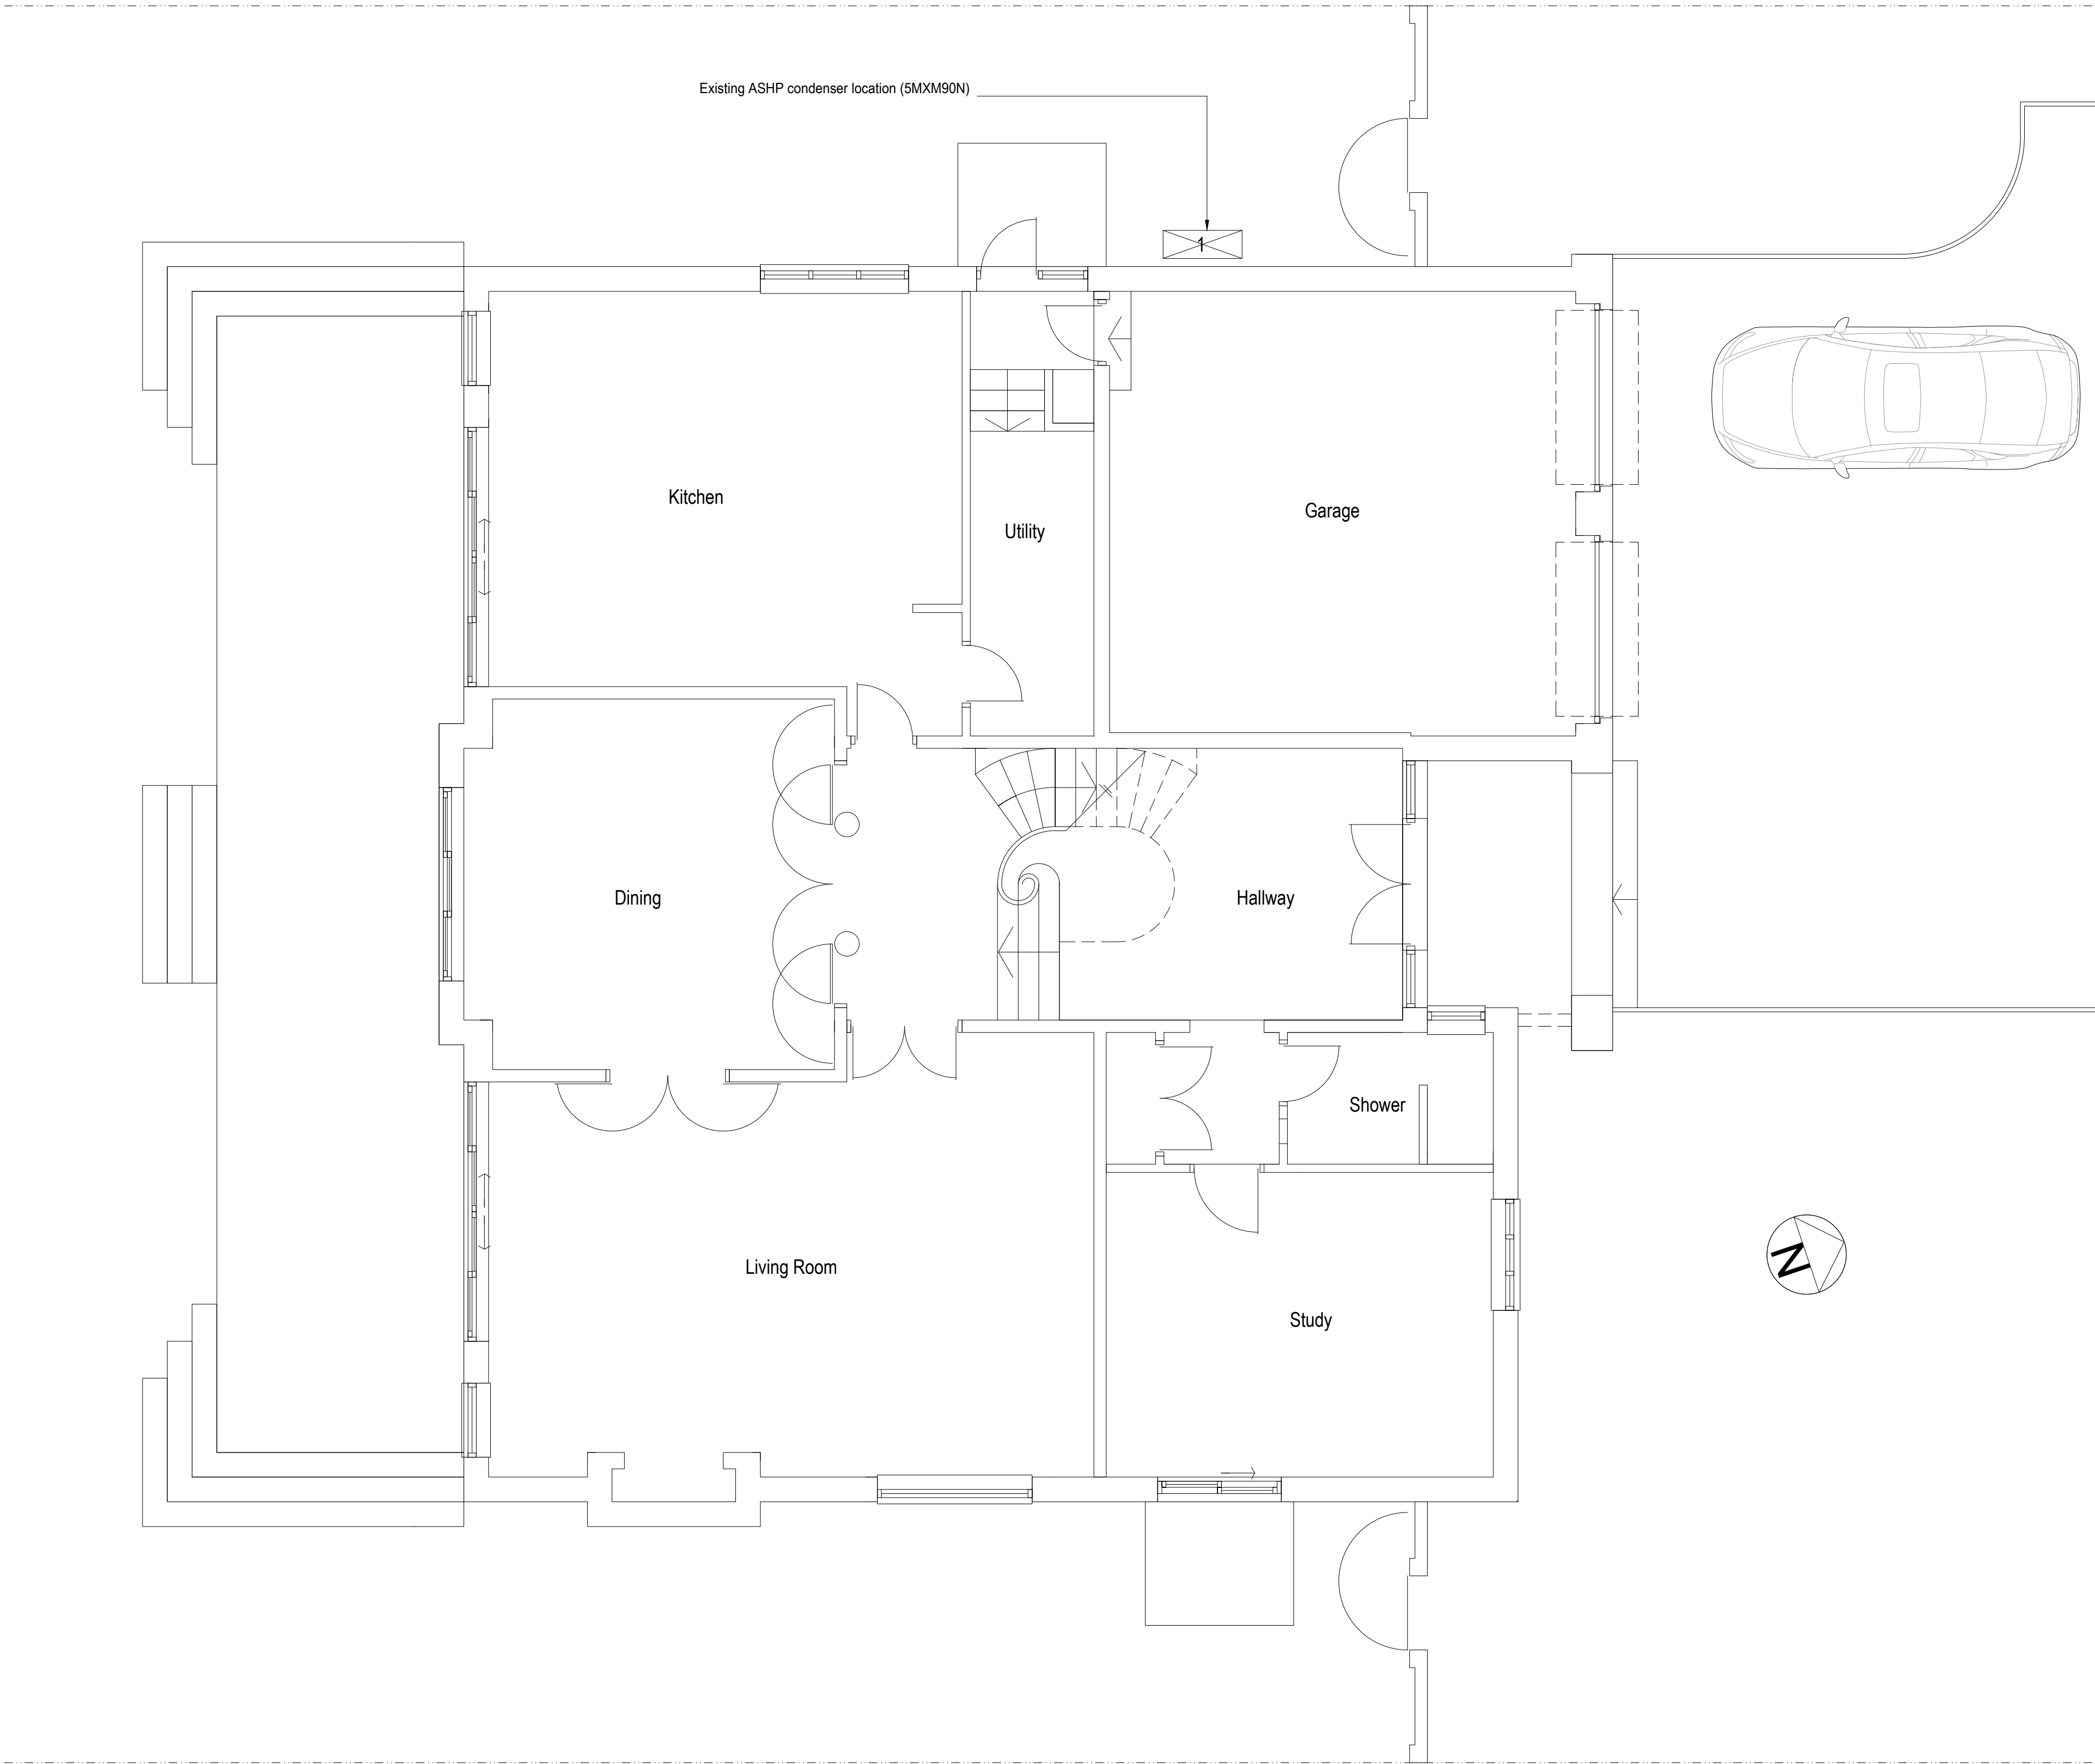

Location plan 1:1250

 

Existing Elevation East 1:100



Existing Elevation West 1:100

amendments	
client	Alicia Hookway
project	43 Coastal Road, East Preston, Littlehampton, BN16 1SN
project ref.	2413 Drawing No. 01
drawing title	Existing plans , elevations and sections
drawn by	AW
date	Oct 20
scale	1:50/100@ A1
www.bpmnet.co.uk info@bpmnet.co.uk	
Do not scale off drawing, check all dimensions on site before all work is commenced	

