



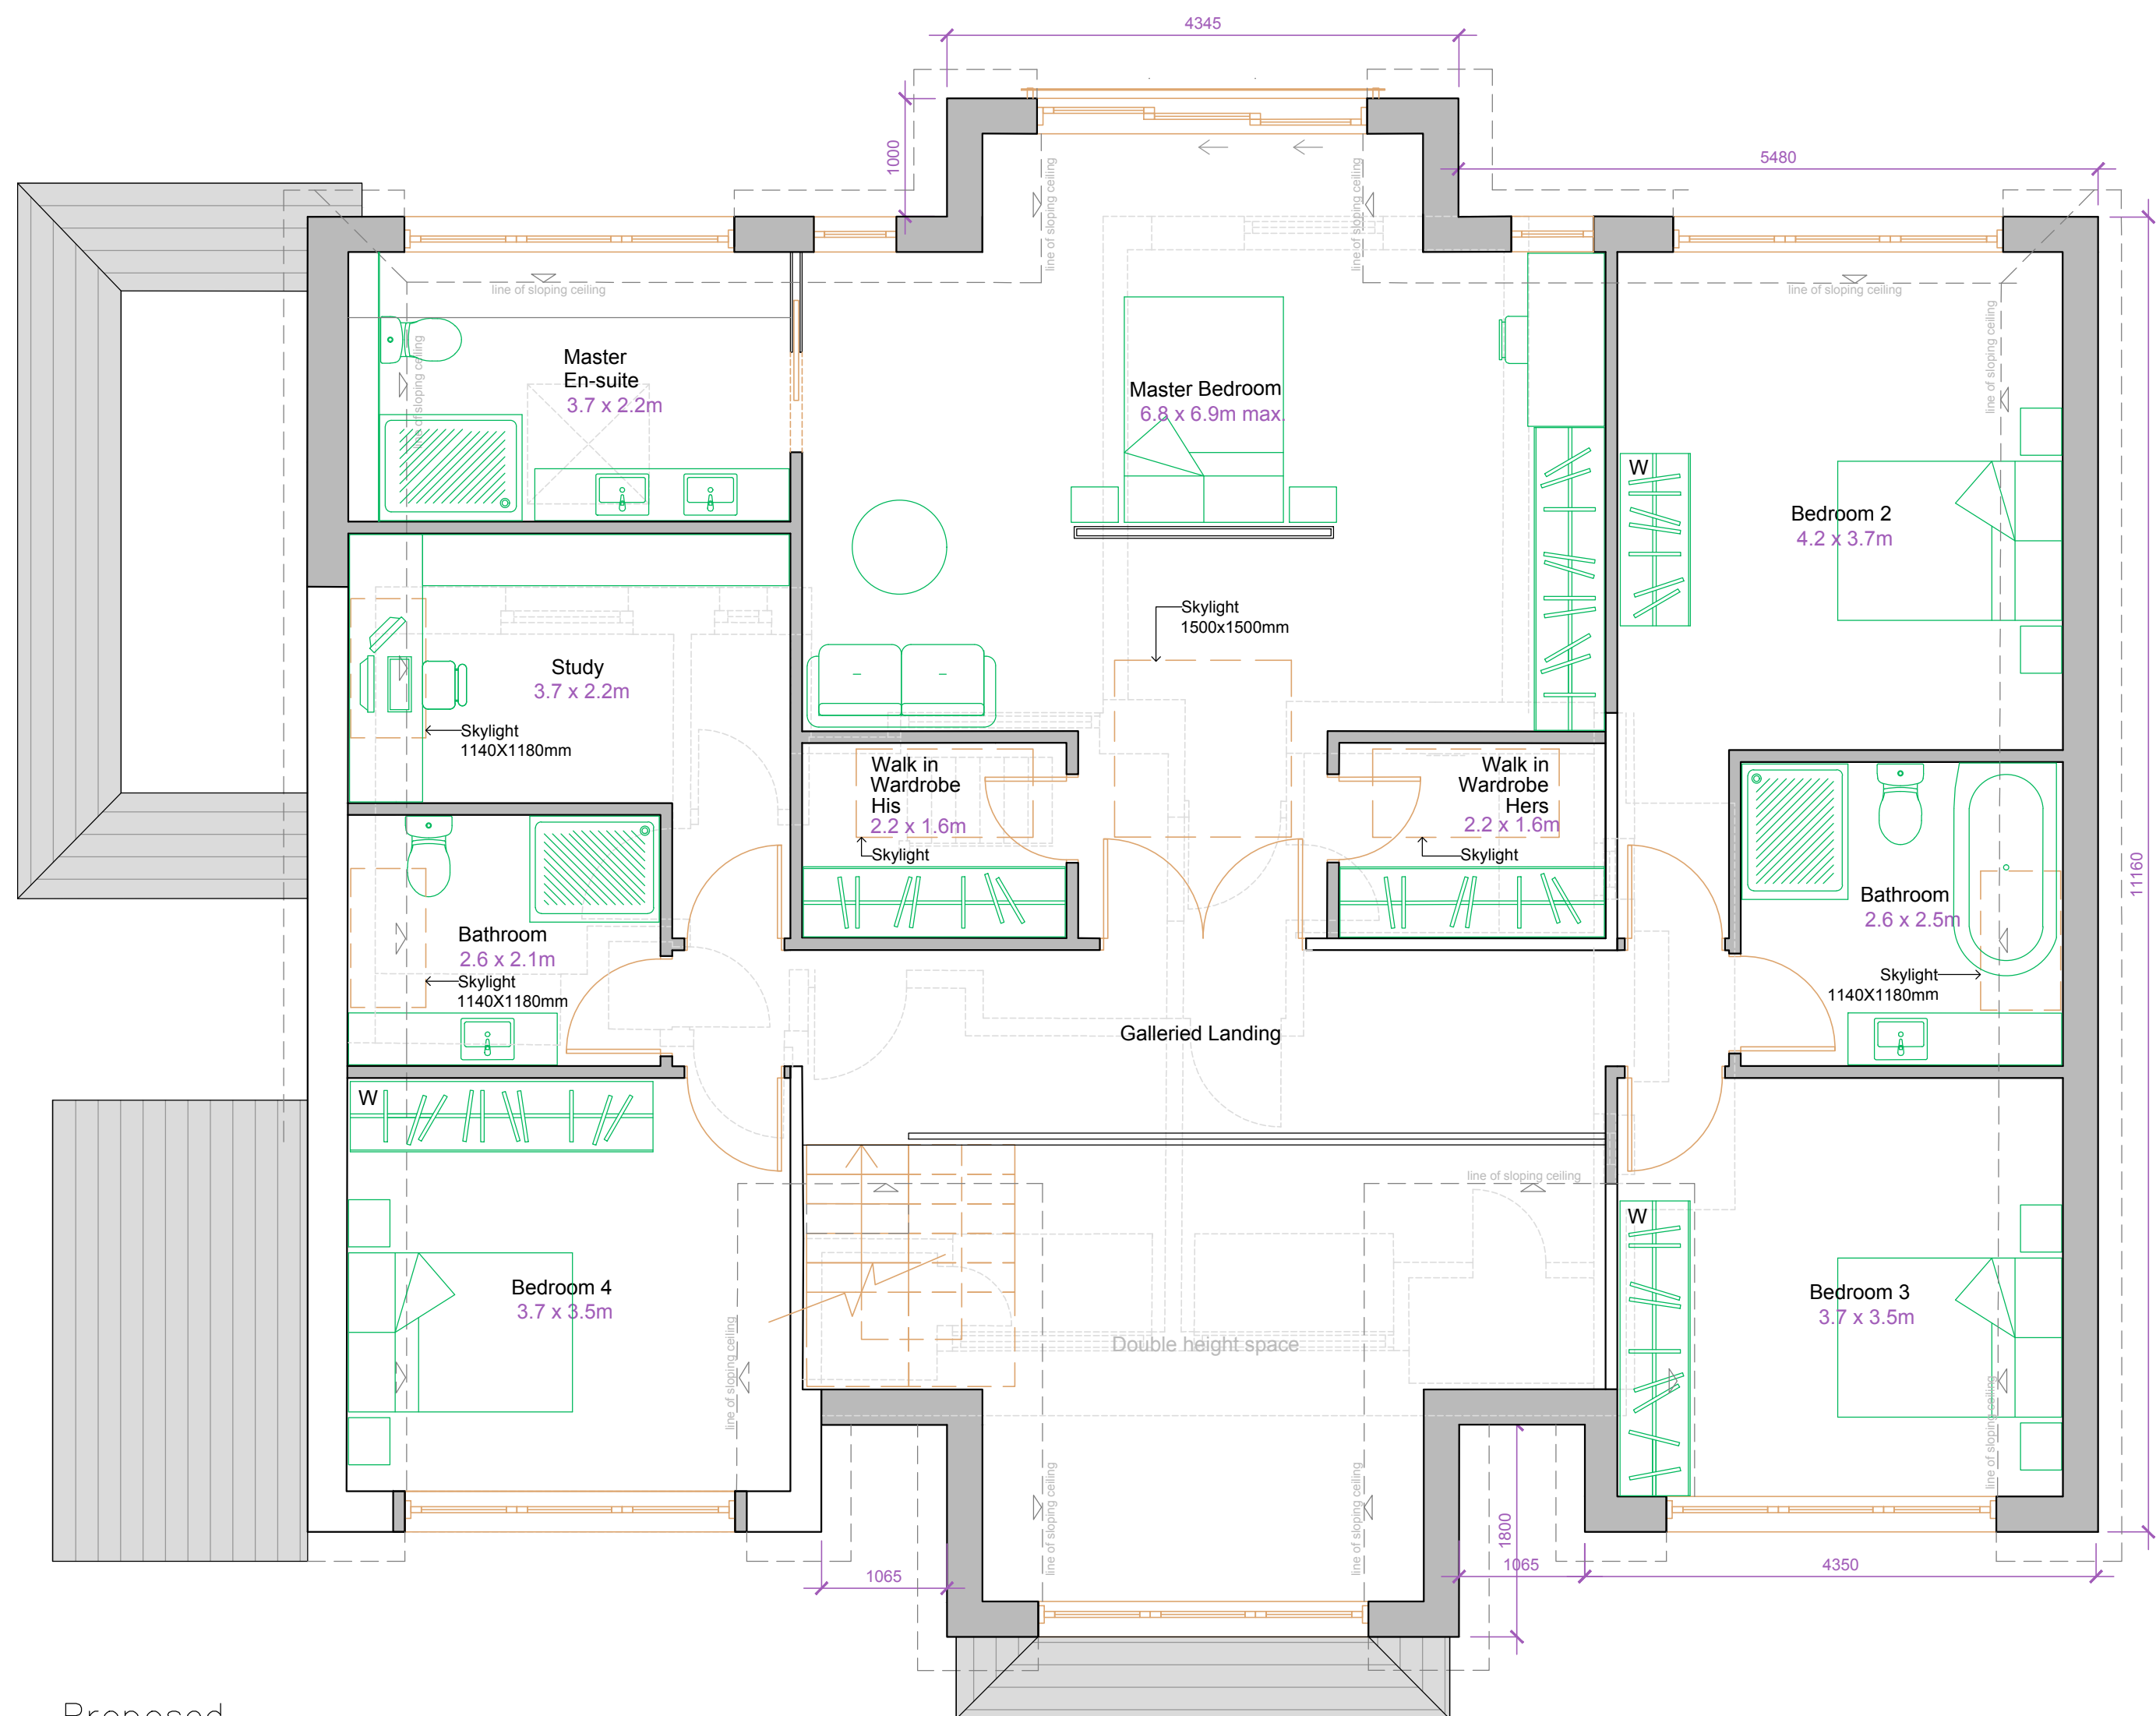

Proposed
First Floor Plan
1:50

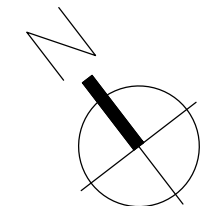

- Key**
- White walls = Existing
 - Grey walls = Proposed
 - Dark dashed lines = Roof overhang and skelling
 - Light grey dashed line = Demolished/ removed elements
 - Orange dashed line = Skylights and voids
 - Orange line = Proposed doors and windows

Revisions:

This drawing is the property of Fuller Associates and is not to be copied reproduced, retained or disclosed to any unauthorised person either wholly or in part without prior consent. Do not scale from this drawing except for Planning purposes. Use all figured dimensions only. All figured dimensions to be checked on site prior to construction. All discrepancies, errors and omissions to be reported to Fuller Associates prior to construction. Layout and dimensions existing building to be checked on site.

Chartered Surveyors • Architectural Design



10-11 The Parade, Willowhayne Crescent,
East Preston, West Sussex BN16 1NS

tel: 01903 774754

email: architectural@fuller-associates.co.uk
www.fuller-associates.co.uk

Job Title
**Beachy House, Middle Way
Kingston Gorse**
Client
Mr & Mrs Clark

Drawing Name
**First Floor Plan -
Proposed**

Drawing Status
Planning

Drawn by BF Date Oct 21
Checked by DF Date Oct 21

Drawing Scale
1:50 at A1

Drawing No Status Revision
213034/ 05