



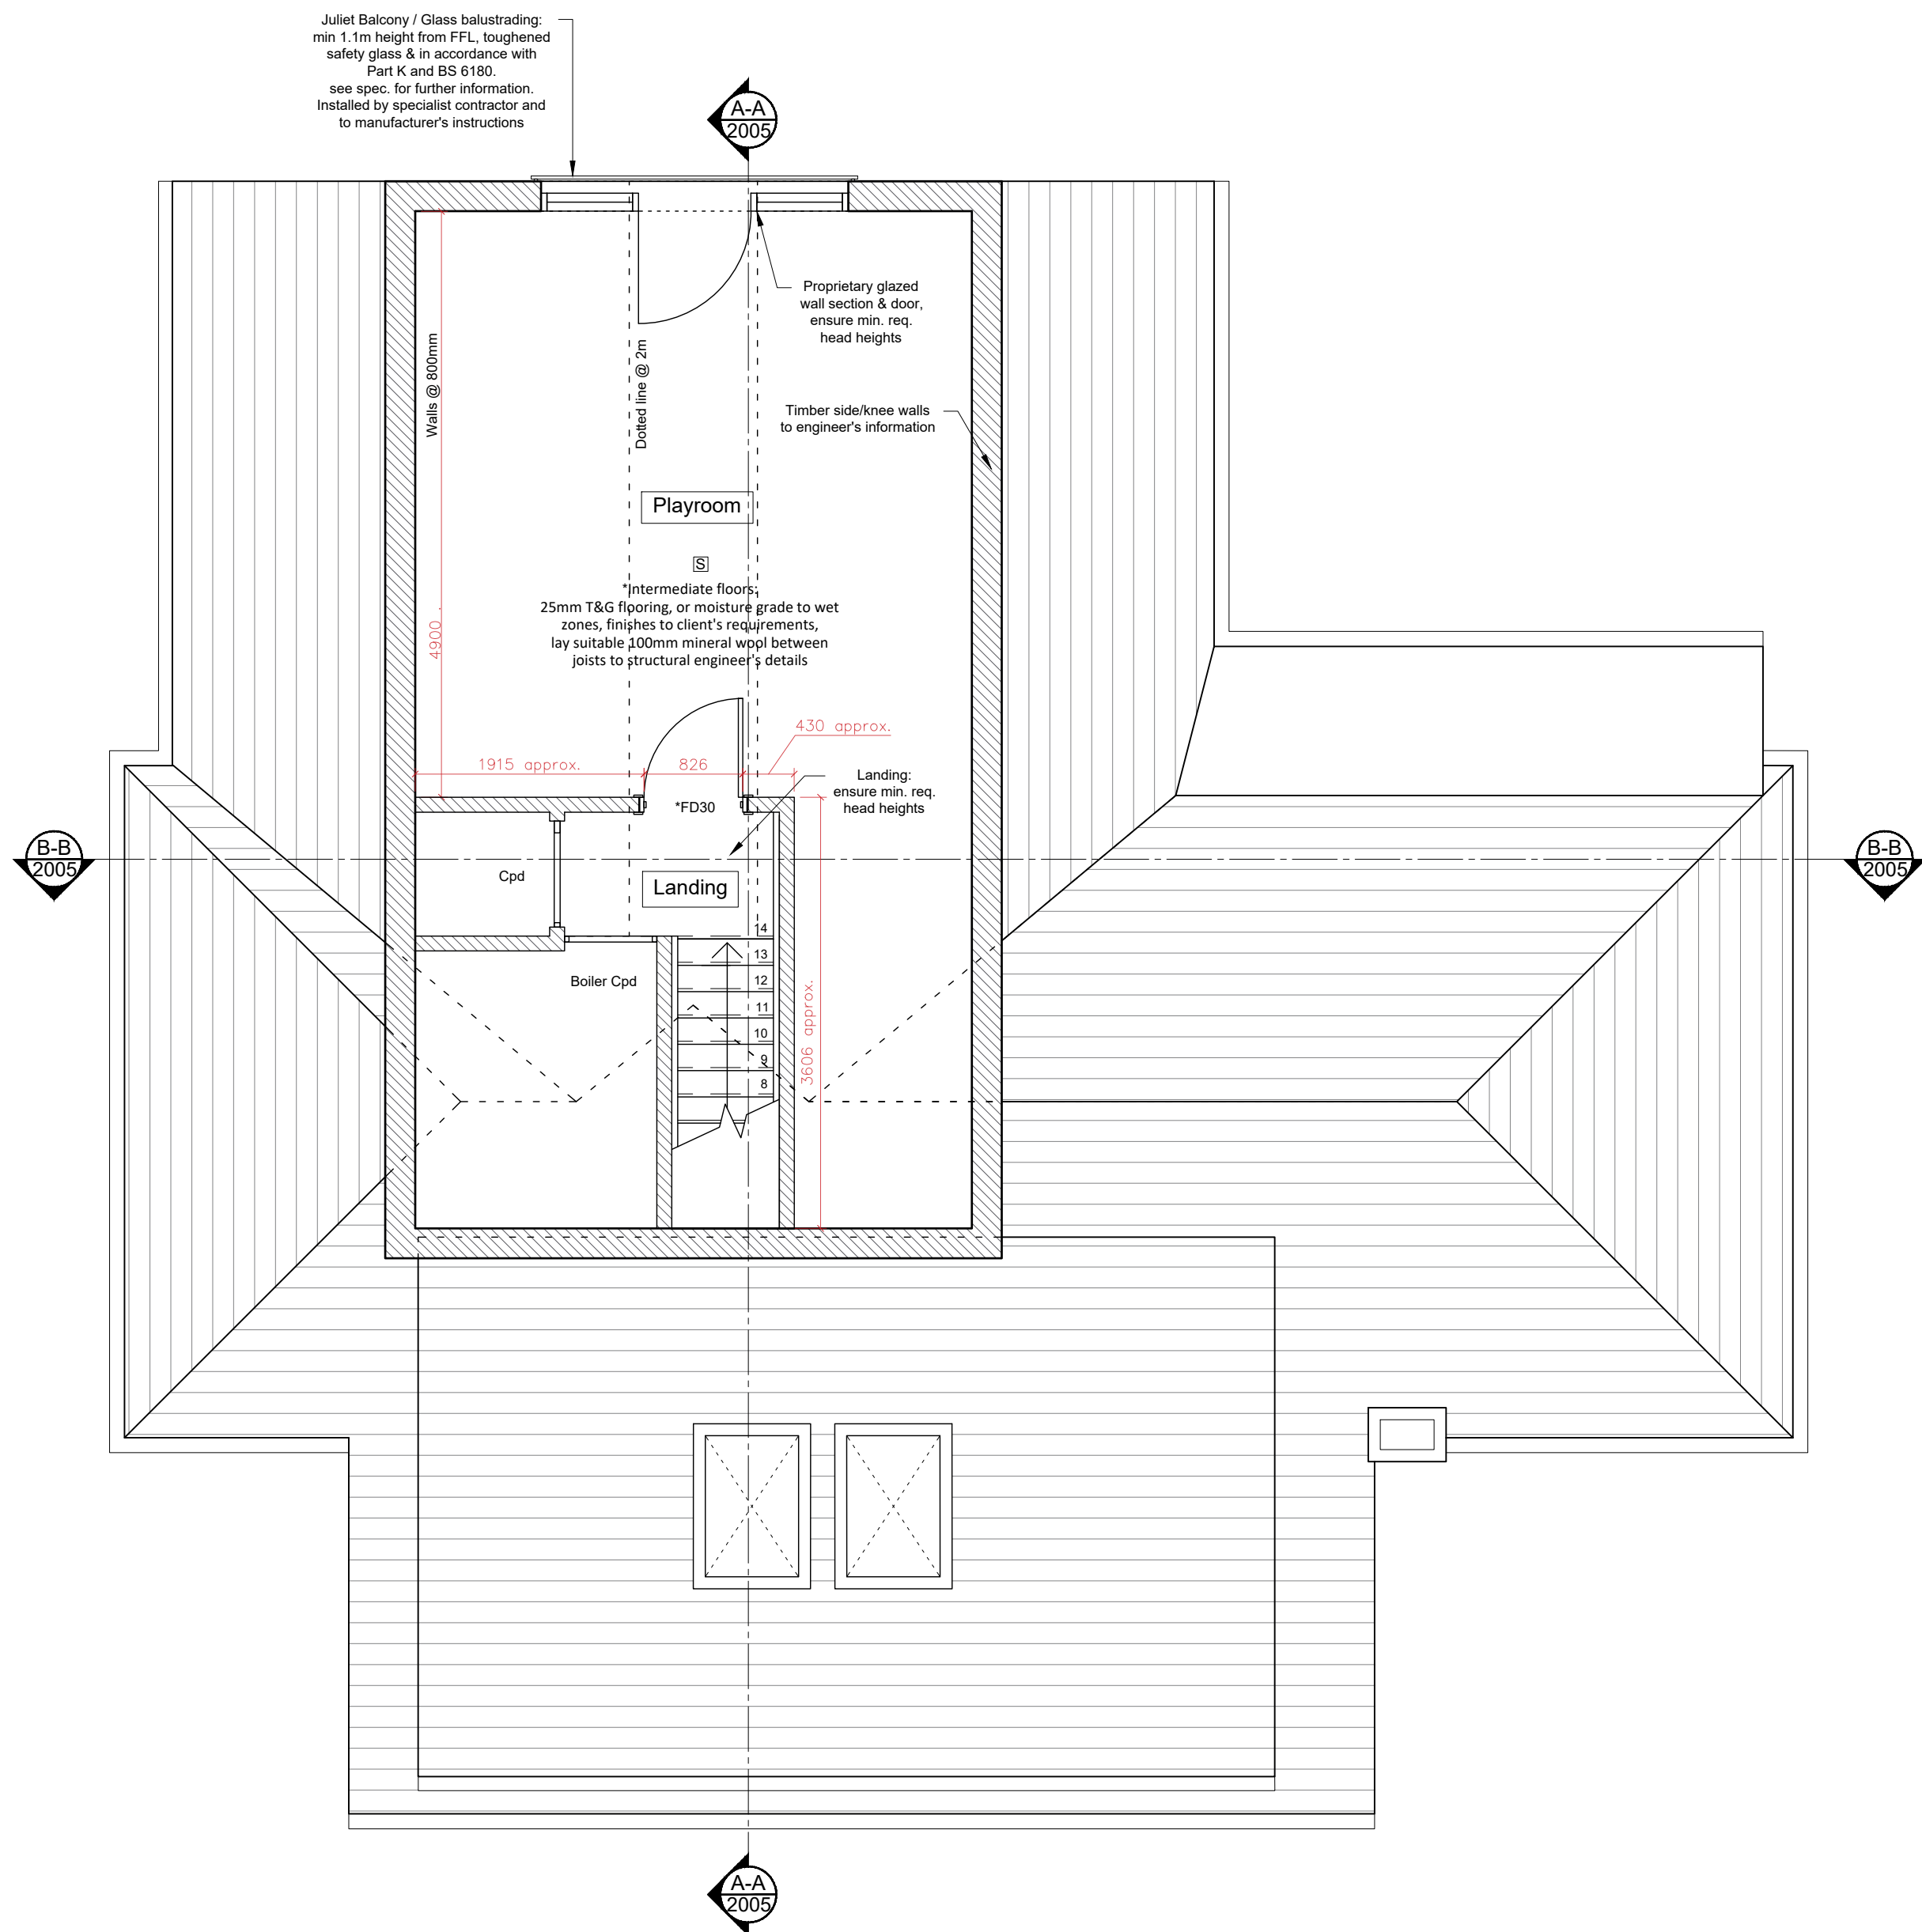

01
3001
PROPOSED 2ND FLOOR PLAN
Scale: 1:50

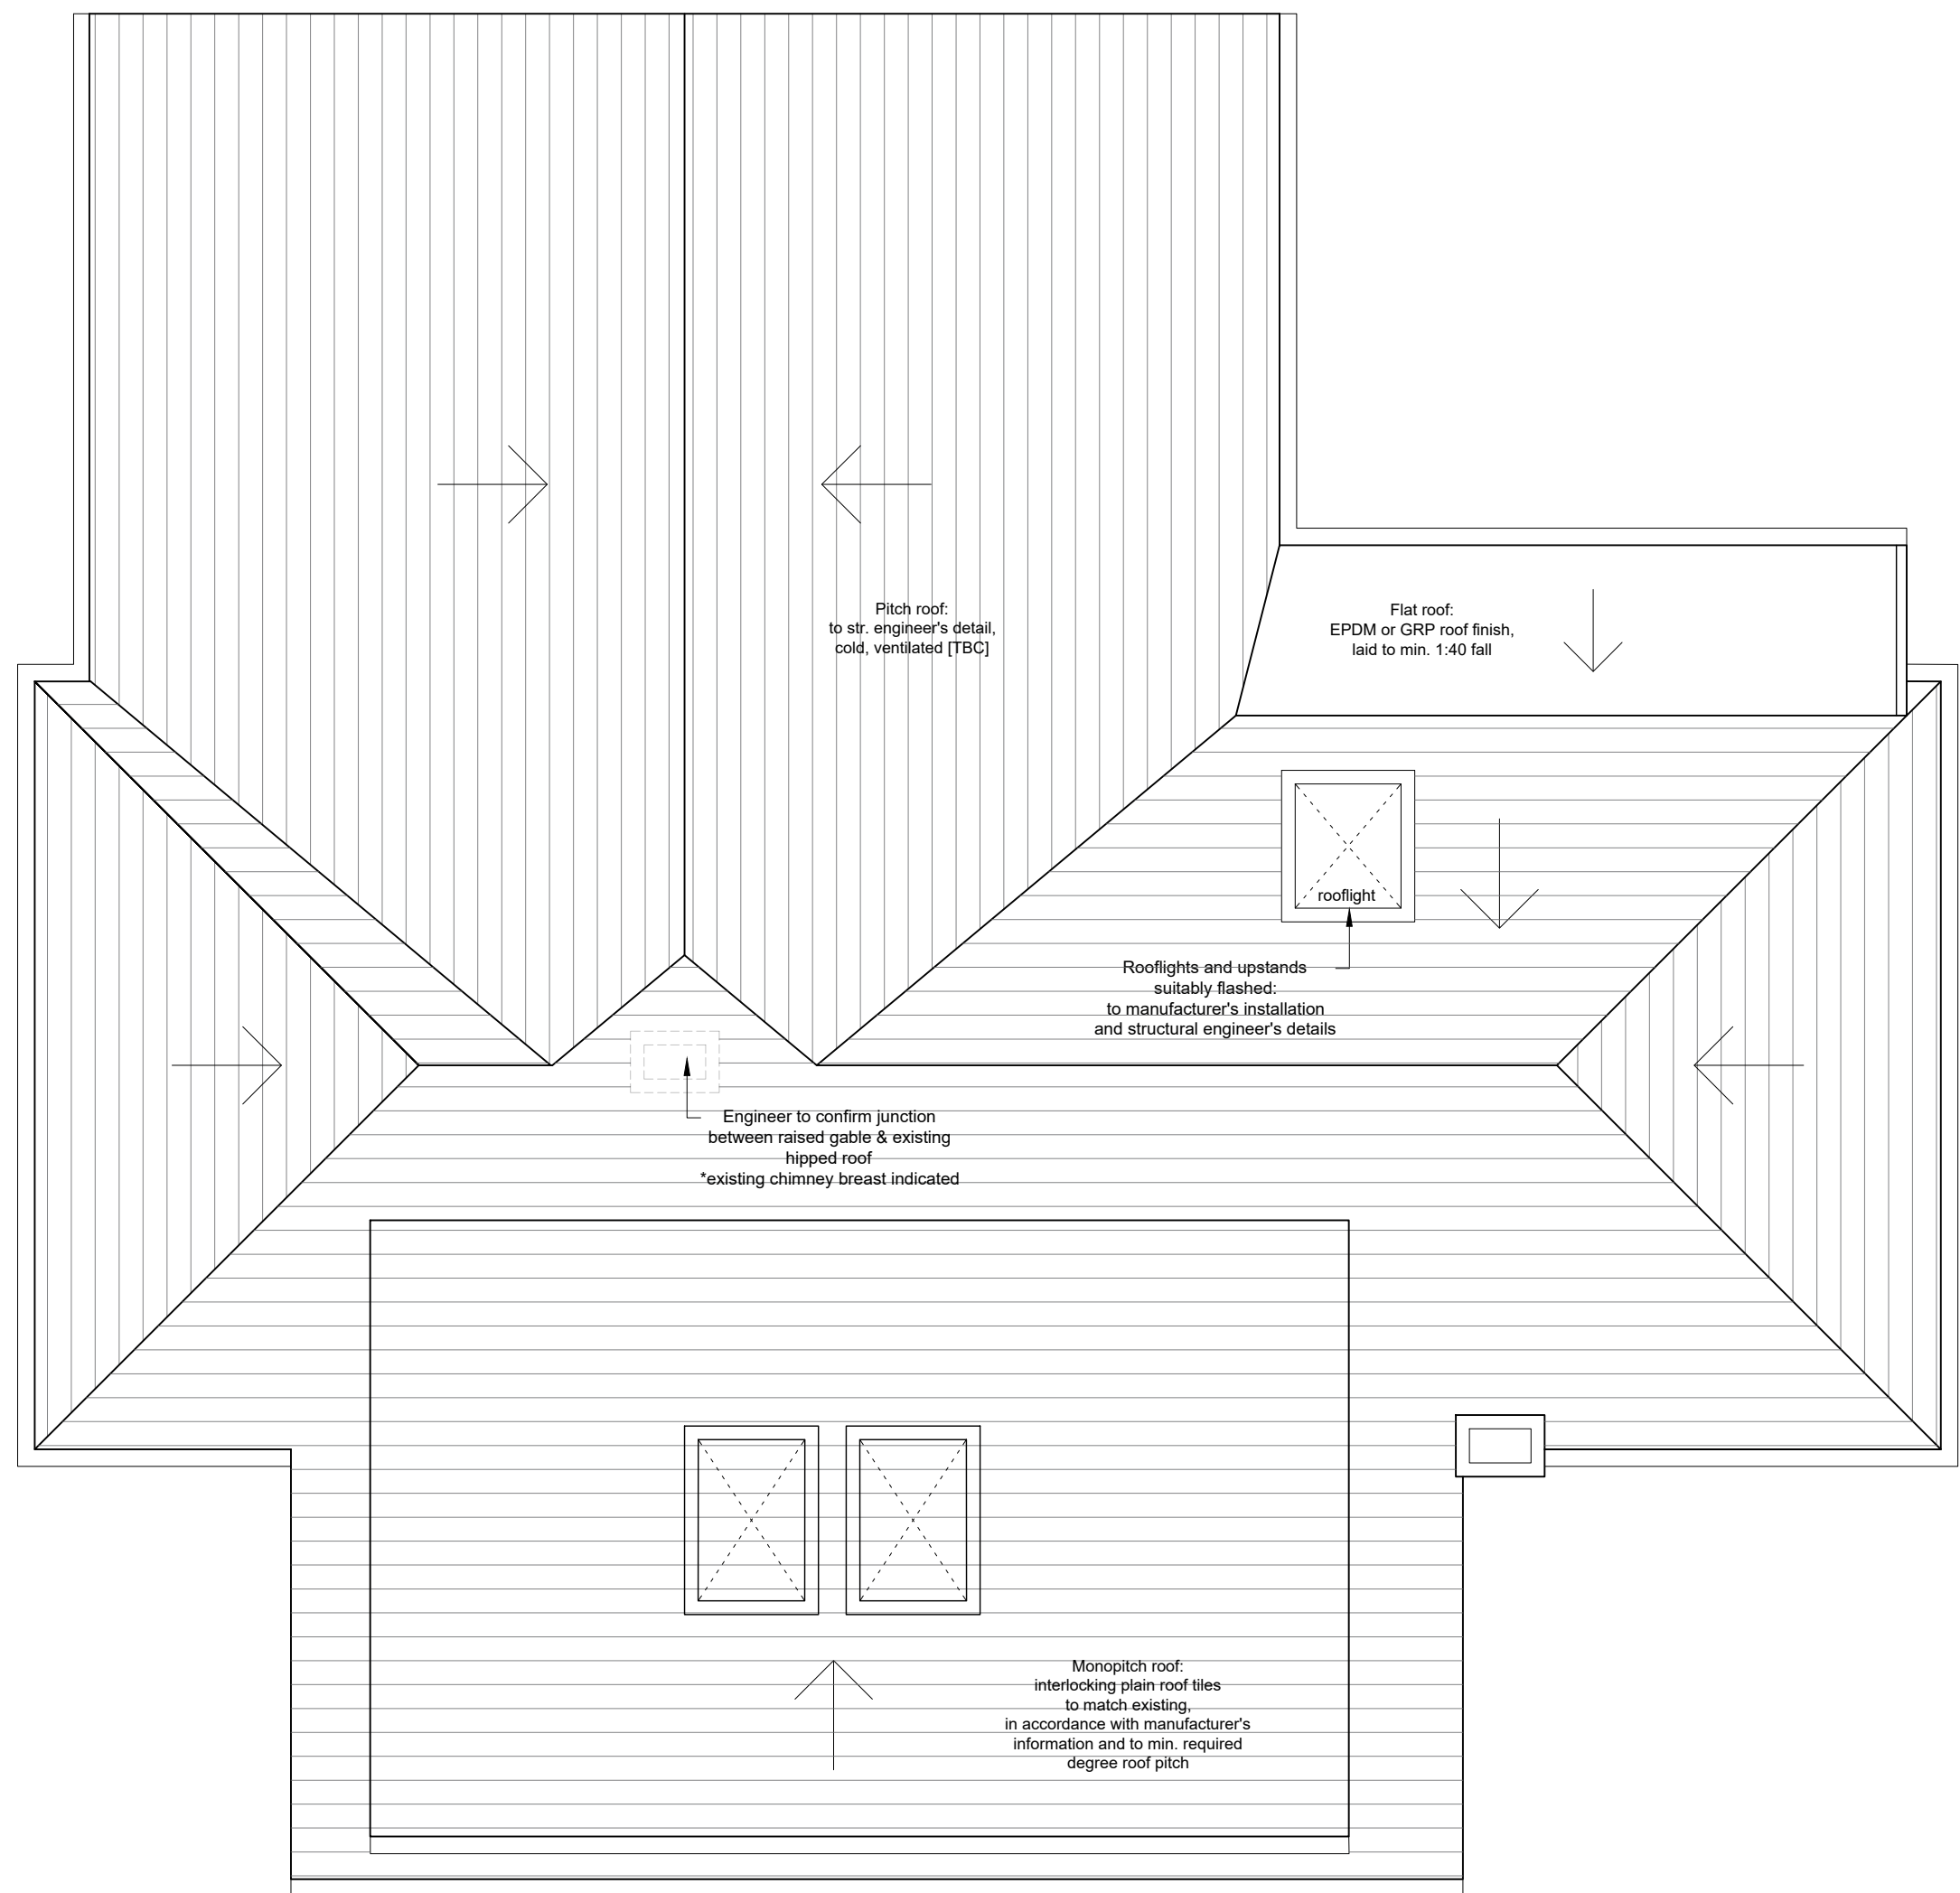

02
3001
PROPOSED ROOF PLAN
Scale: 1:50

Notes

- All dimensions must be checked on site and not scaled from this drawing, apart from the local authority.
- Any works commencing on site prior to obtaining full planning and building regulation approval including full condition discharge, is entirely at the client's / contractor's risk.
- The contractor is responsible for taking and checking all levels and dimensions prior to ordering materials and starting work on site.
- Any discrepancies are to be reported to OM Architectural Design prior to commencing any works.
- All building work is to be carried out in accordance with building regulations and to the satisfaction of the local authority and as such additional unforeseen building works may be required on site.
- These drawings do not constitute full working drawings.
- All drawings are copyright of OM Architectural Design and may not be copied or reproduced by any third party without prior written consent.

KEY

- Existing Walls & Partitions
- Proposed Structural Openings
- Proposed External Blockwork Walls
- Proposed Partition Walls

DRAFT
For Info. Only

00 12 June 2020 SB OM
Building control application
Rev Date + notes Drwn Chkd

OM Architectural Design


Works House, Station Road, Angmering, BN16 3AA
Tel: 07590 508302
E-mail: info@olivermcgowan.co.uk

Project
**Flint Barn,
East Preston.**

Drawing
Proposed 2nd Floor & Roof Plan

Job Ref	Dwg No	Revision
BBX	3001	00
Scale(s) 1:50	Size A1	Date Apr 2020
Drwn SB	Chkd OM	

Status
Building Regulations

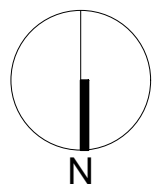

1:50 SCALE BAR

