



South Elevation –  
(Front) 1:100




East Elevation –  
(Side) 1:100




North Elevation –  
(Rear) 1:100




West Elevation –  
(Side) 1:100

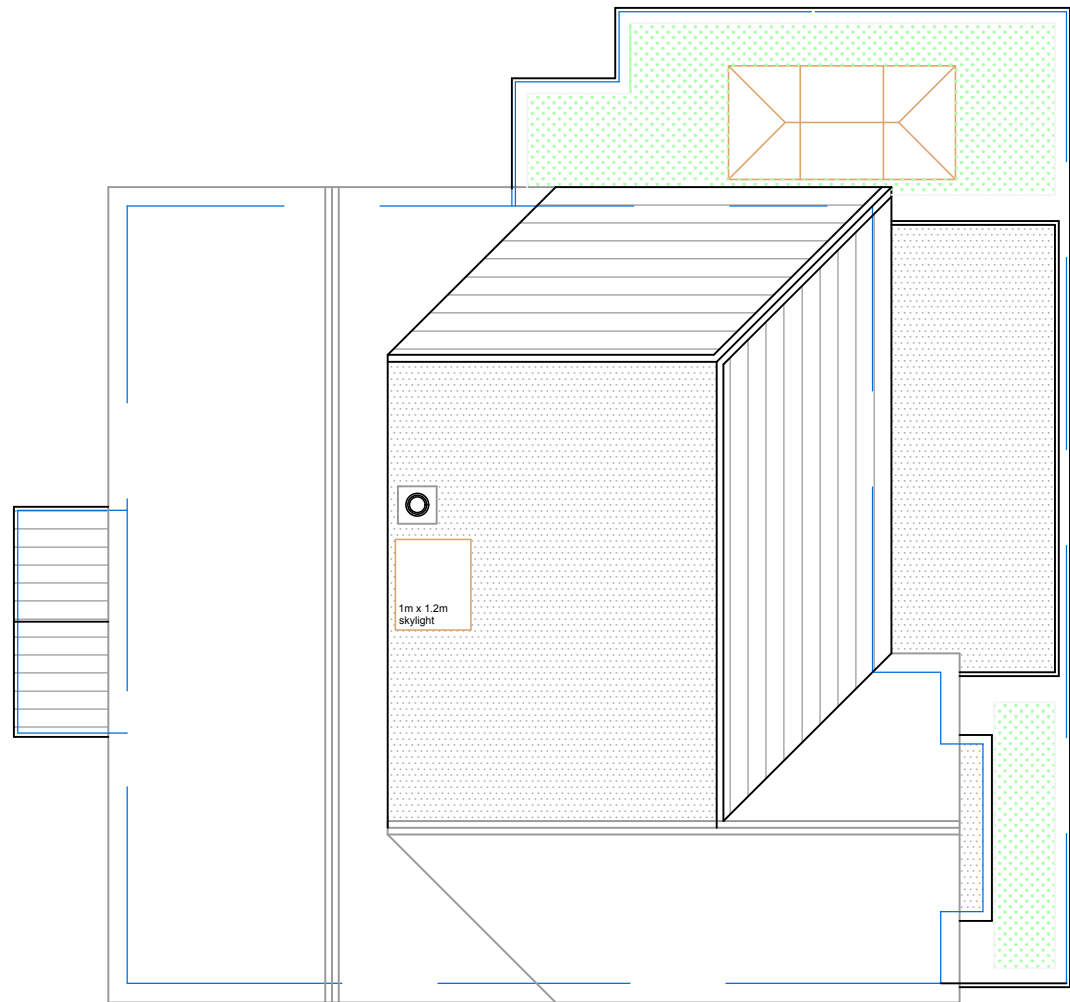



Roof Plan  
1:100

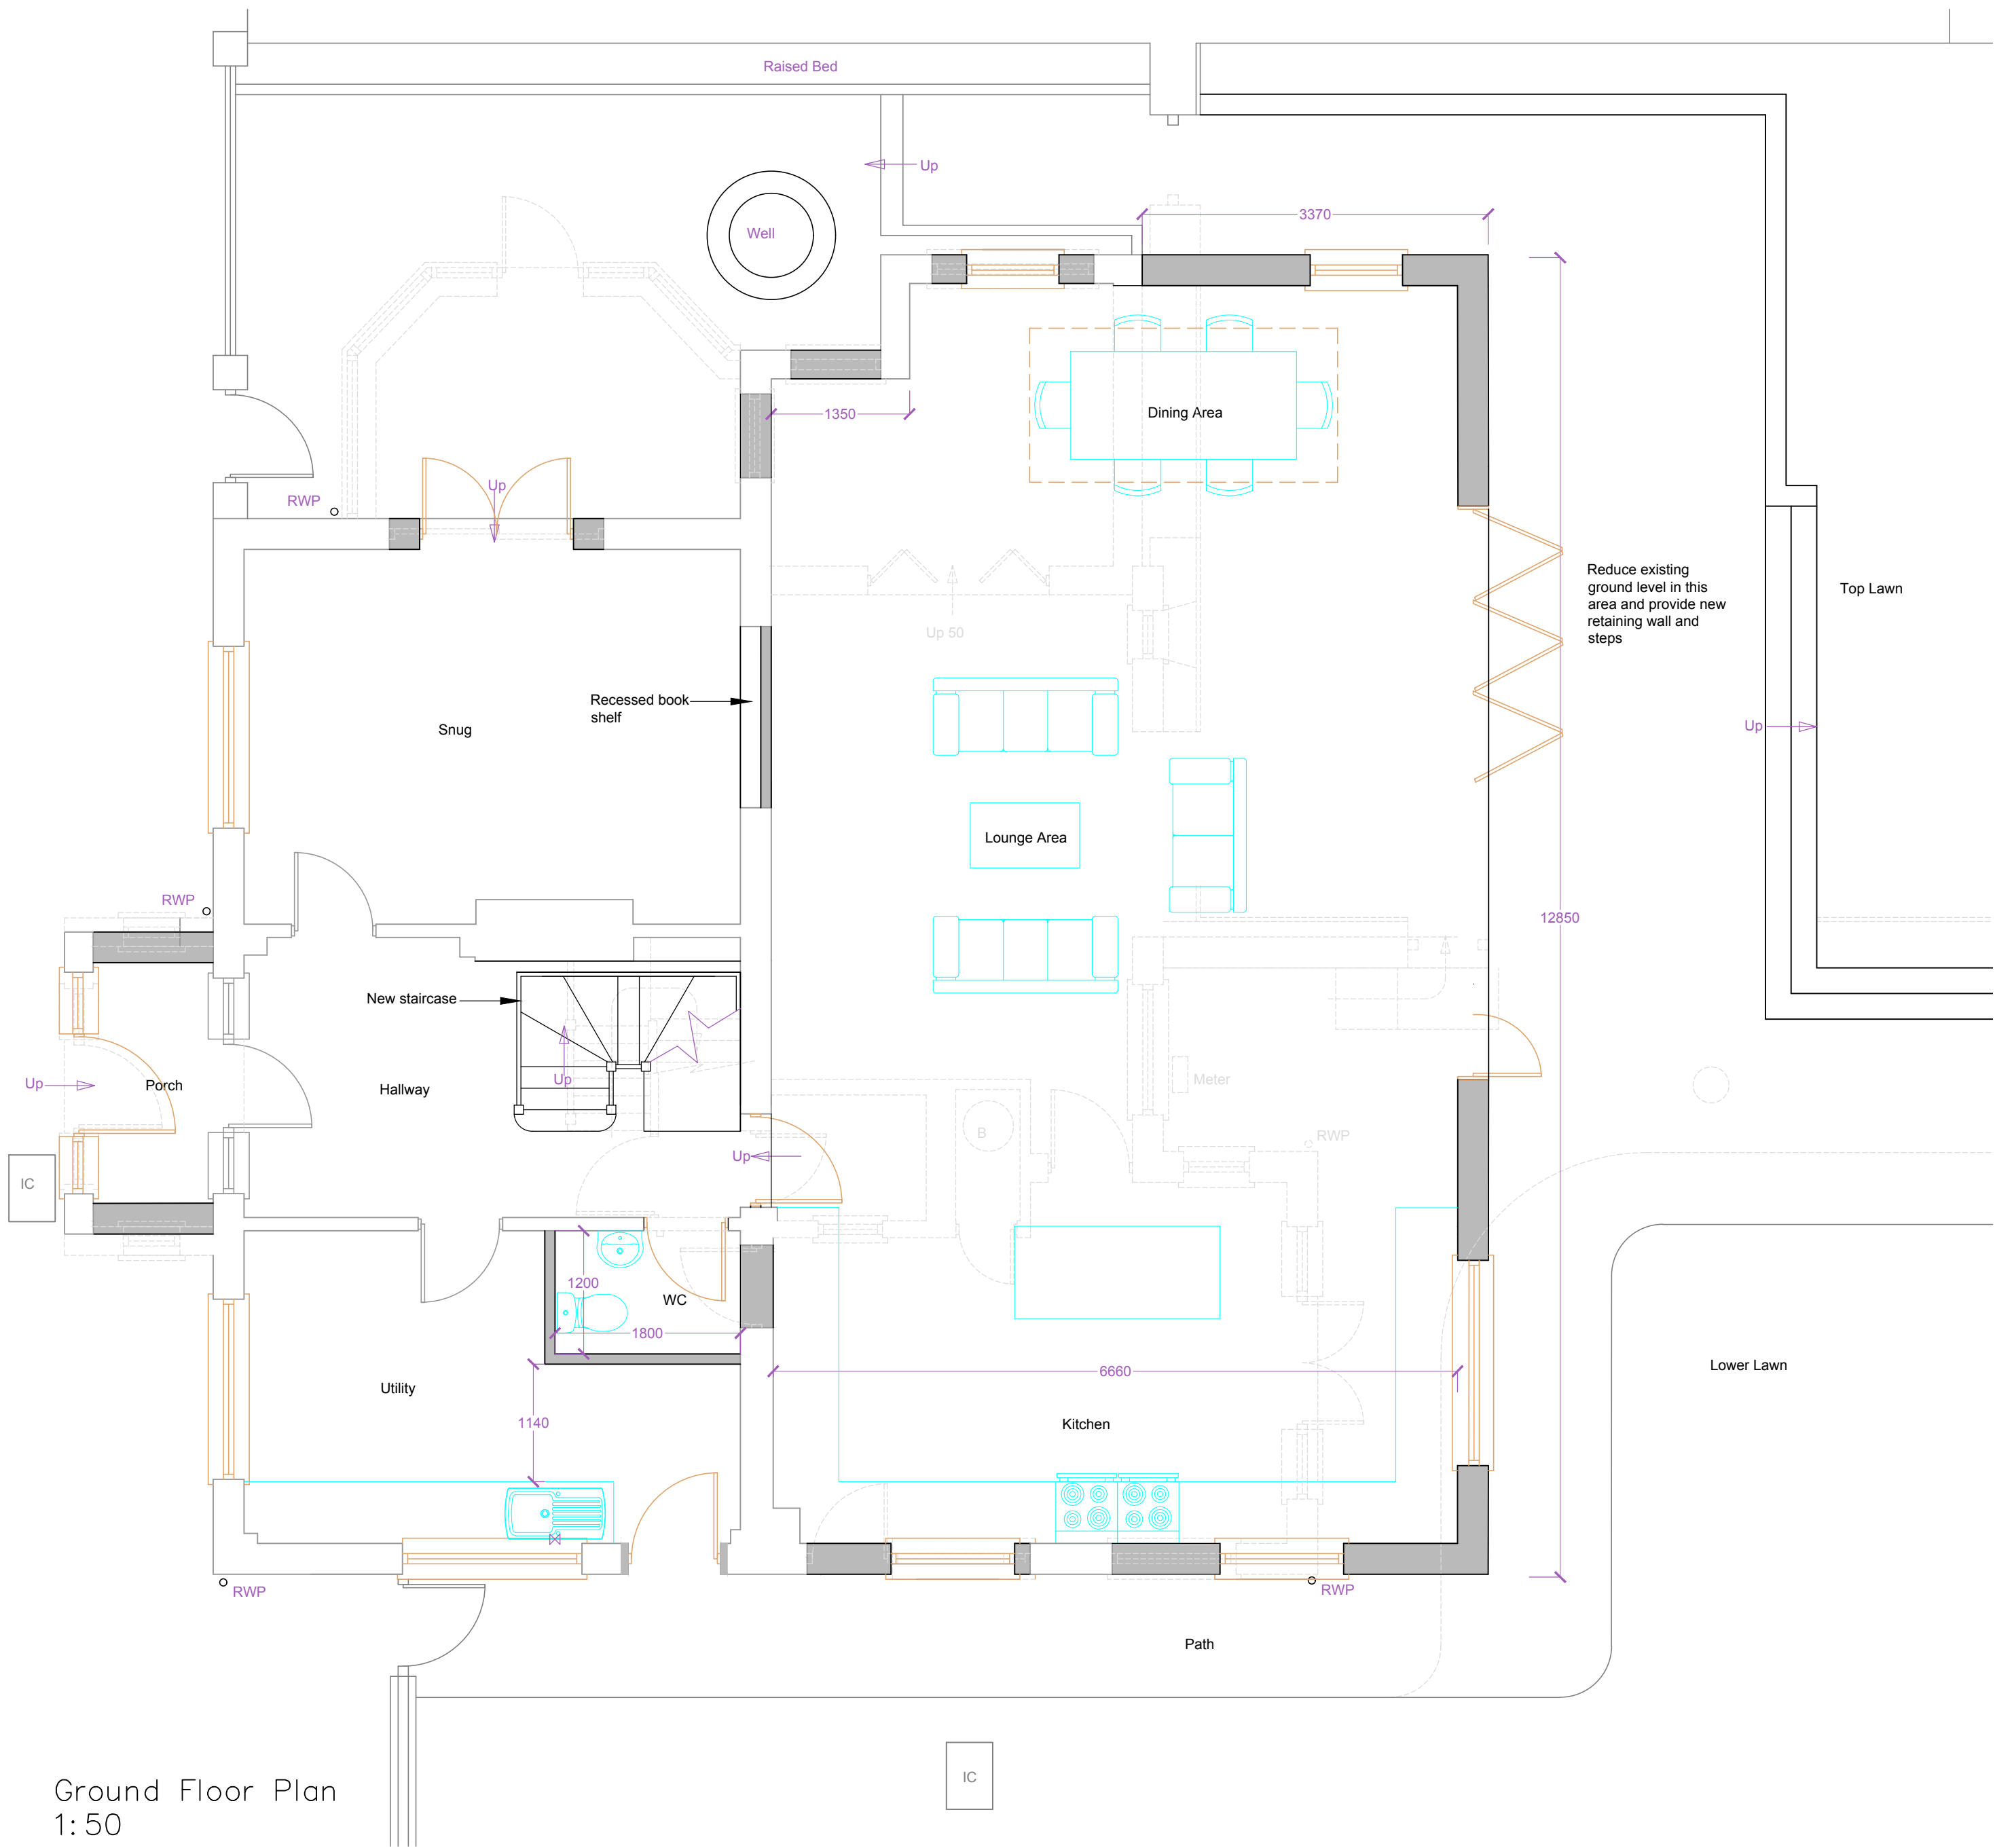

Ground Floor Plan  
1:50

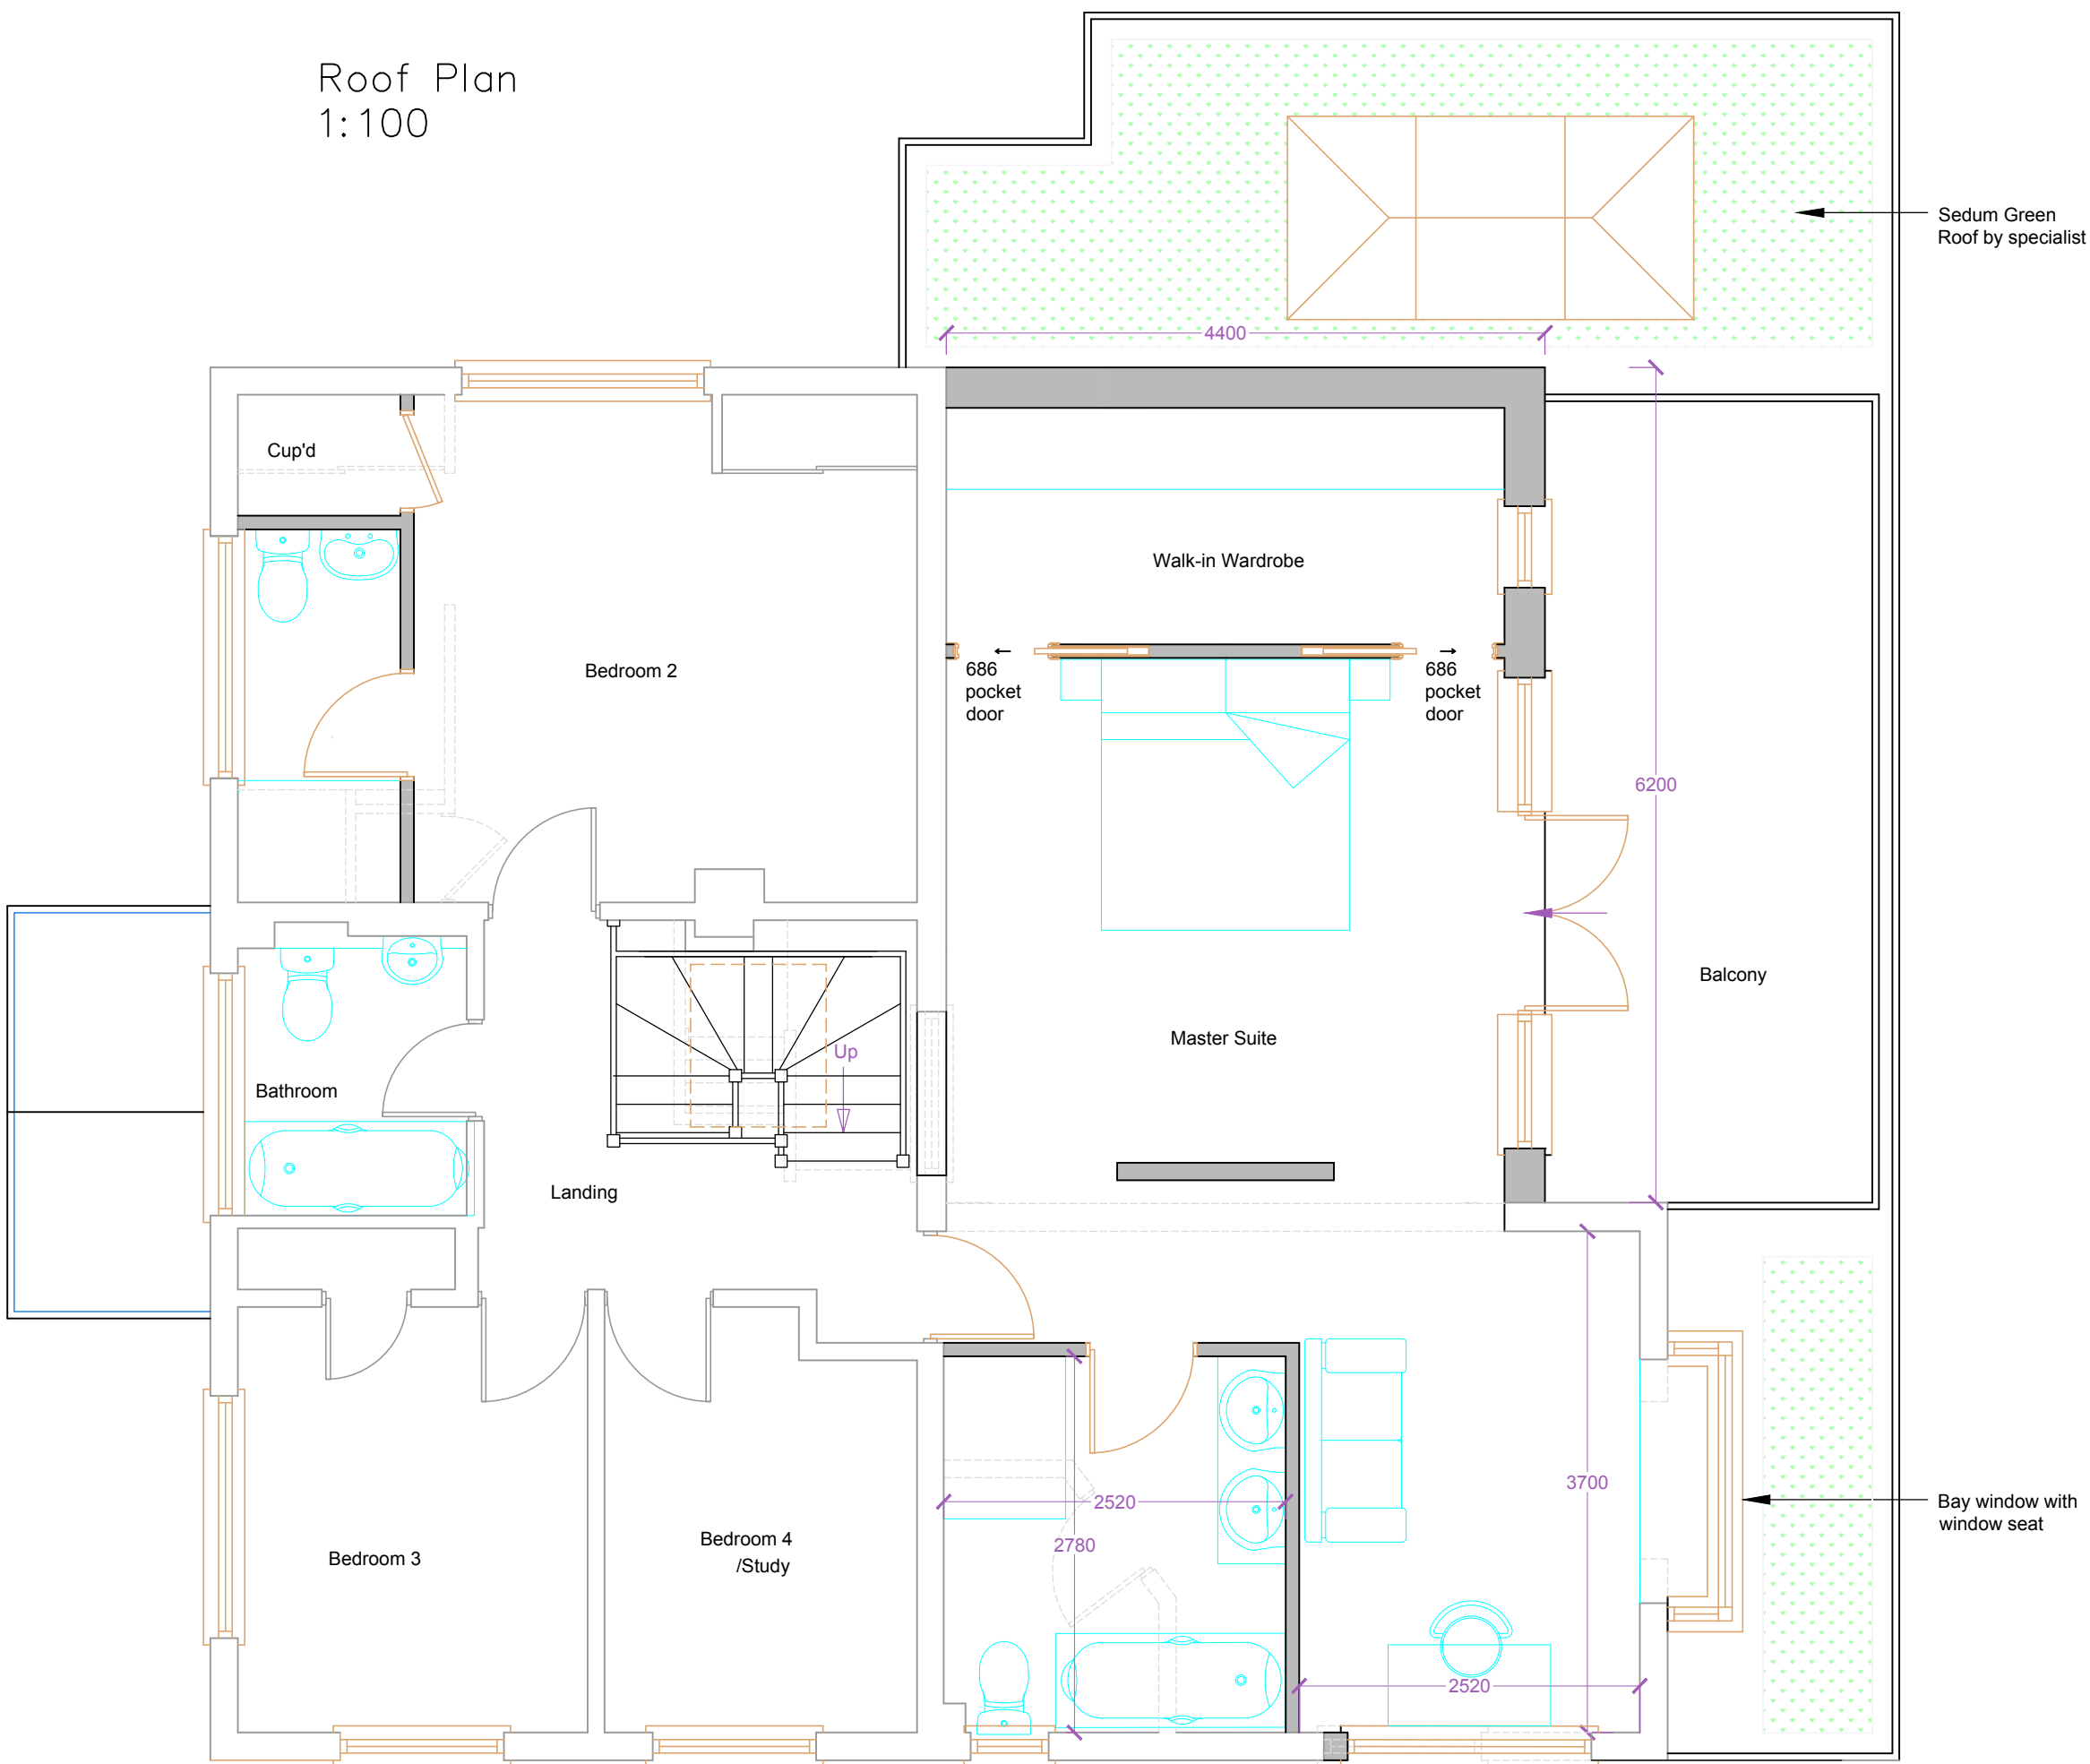

First Floor Plan  
1:50

  

KEY

Grey dashed lines indicate walls to be removed

MATERIALS SCHEDULE

**Walls**  
Existing tile hanging to be retained to extent shown.  
Proposed extension and entire ground floor to be rendered as hatched down to two brick courses being retained above GL.

**Roof**  
Tiled to match existing  
Flat roof - GRP

**Windows and Doors**  
Replacement uPVC throughout

**Joinery/Eaves**  
uPVC fascias, soffits and bardgeboards

**Balcony Balustrade**  
Glass

|            |                                  |             |
|------------|----------------------------------|-------------|
| Revisions: |                                  |             |
| A          | Rooflight over Dining Area added | 4/10/21 ALP |
| B          | Green Roof indicated             | 1/11/21 ALP |

This drawing is the property of Fuller Associates and is not to be copied reproduced, retained or disclosed to any unauthorised person either wholly or in part without prior consent. Do not scale from this drawing except for Planning purposes. Use all figured dimensions only. All figured dimensions to be checked on site prior to construction. All discrepancies, errors and omissions to be reported to Fuller Associates prior to construction. Layout and dimensions existing building to be checked on site.

Chartered Surveyors • Architectural Design

**FULLER ASSOCIATES**

10-11 The Parade, Willowhayne Crescent,  
East Preston, West Sussex BN16 1NS

tel: 01903 774754

email: [architectural@fuller-associates.co.uk](mailto:architectural@fuller-associates.co.uk)  
[www.fuller-associates.co.uk](http://www.fuller-associates.co.uk)

|           |                     |
|-----------|---------------------|
| Job Title | Brindles, Peak Lane |
| Client    | Mr & Mrs Moore      |

|              |                                       |
|--------------|---------------------------------------|
| Drawing Name | Floor Plans and Elevations - Proposed |
|--------------|---------------------------------------|

|                |                  |
|----------------|------------------|
| Drawing Status | Planning - (NMA) |
|----------------|------------------|

|            |    |      |        |
|------------|----|------|--------|
| Drawn by   | AP | Date | Aug 21 |
| Checked by | DF | Date | Aug 21 |

|               |                      |
|---------------|----------------------|
| Drawing Scale | 1:50 and 1:100 at A1 |
|---------------|----------------------|

|            |        |          |
|------------|--------|----------|
| Drawing No | Status | Revision |
| 183038/ 04 |        | B        |