




NOTE
ALL EXTERNAL
FINISHES
TO MATCH EXISTING

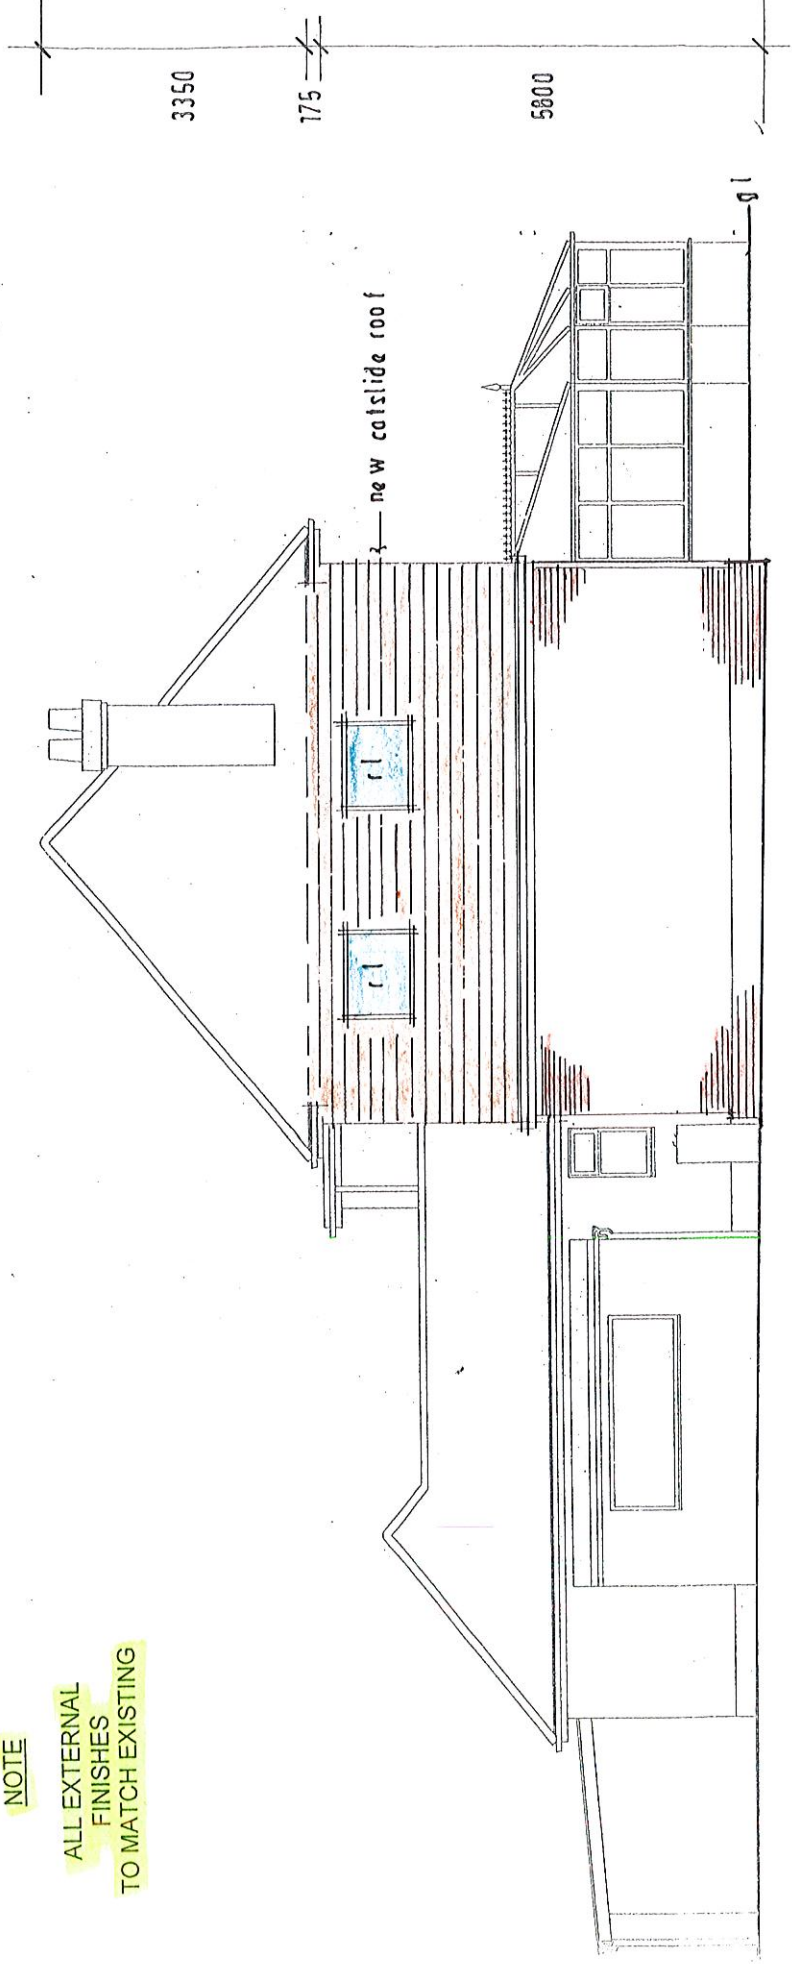


WEST 1/100

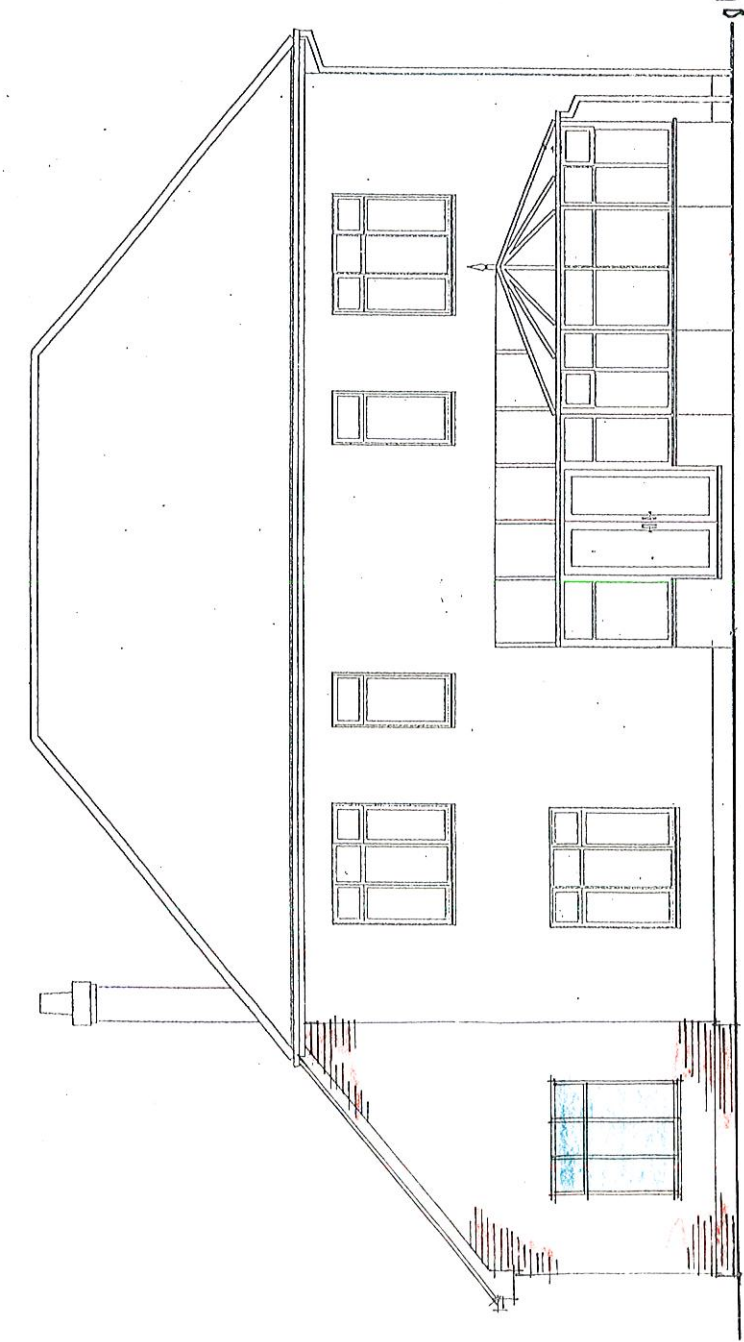

SOUTH [front] 1/100

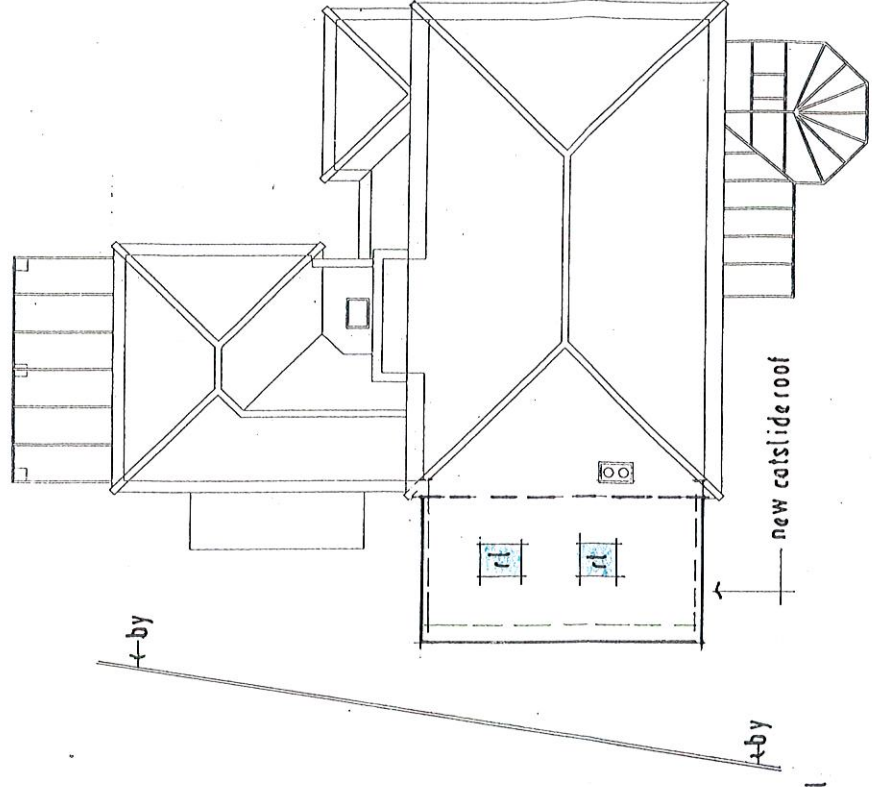

ROOF PLAN 1/200

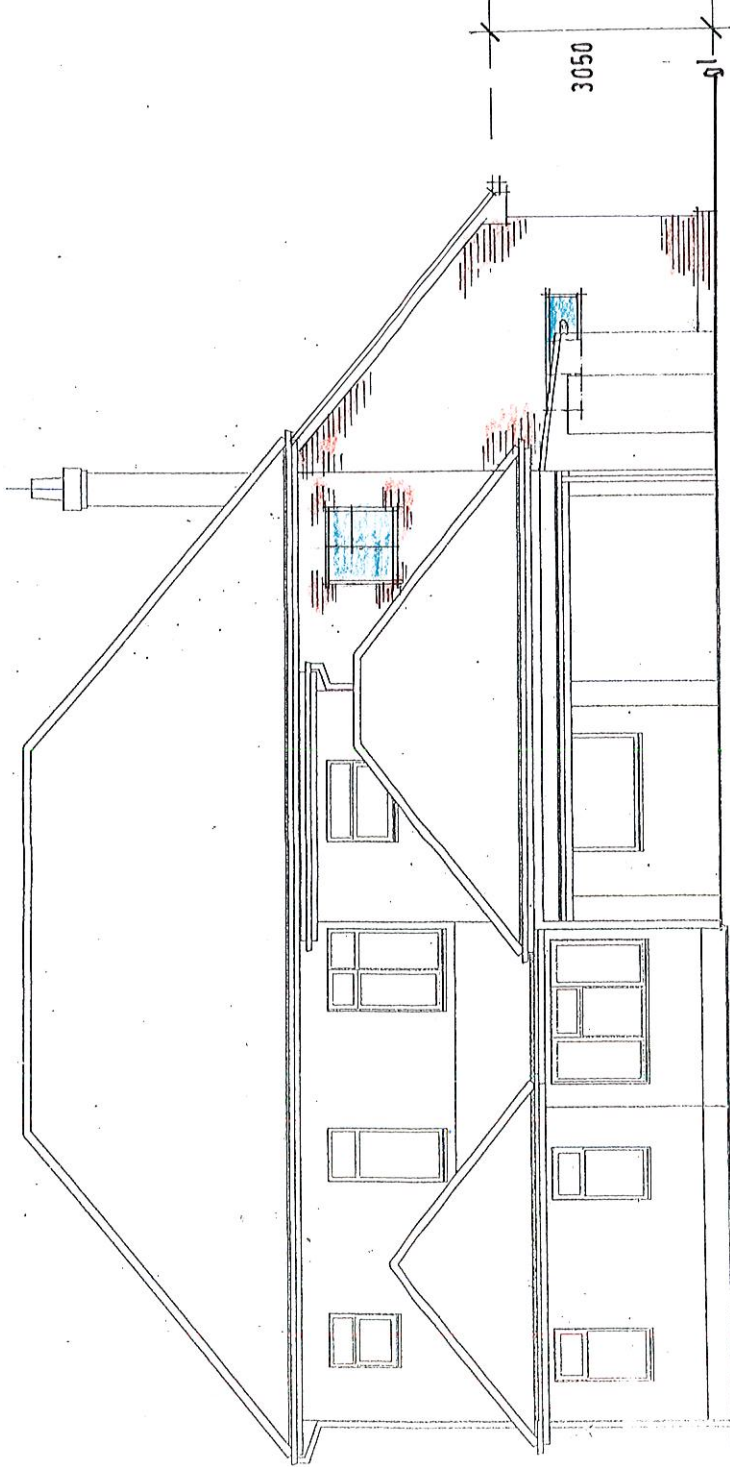

NORTH 1/100

Scale 1:100 @ A3

TREVOR E. UNSTED

55-57 SEA LANE • RUSTINGTON • WEST SUSSEX • BN16 2RQ Tel: 07486030547

Client: MR & MRS: T. RIDLEY

Project: EXTENSION/ALTERATION AT: ROCK
COTTAGE, 18, COASTAL ROAD,
EAST PRESTON, W/SUSSEX BN16.1SJ

Drawing: **PROPOSED**

Scale: AS SHOWN Drawing No.:
AT A3

Date: NOV 2021

21/4858 / 5

Drawn: J U

Revisions:

Copyright:

The contractor must check all dimensions and levels on site and no dimensions are to be scaled from drawings.

It is the contractor's responsibility to ensure compliance with all statutory authority requirements, carry out works with total regard to existing and retained structure. Works and materials to latest CP/BS.

Drawing to be read in strict accordance with engineer's information where applicable.

All structural timber C16, unless otherwise noted. All structural and external timber pressure impregnated with preservative, cut ends site swabbed with Cuprinol or similar treatment.

Local authority to witness satisfactory test on all new and affected foul/storm drainage.