



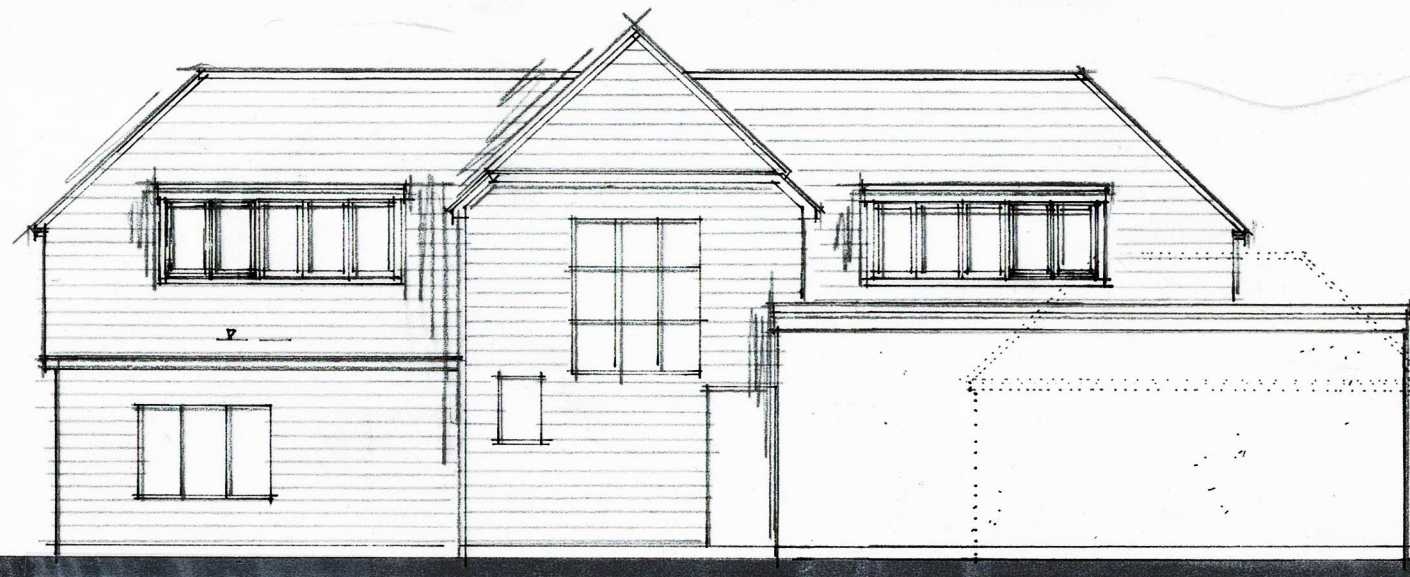

FRONT (n)

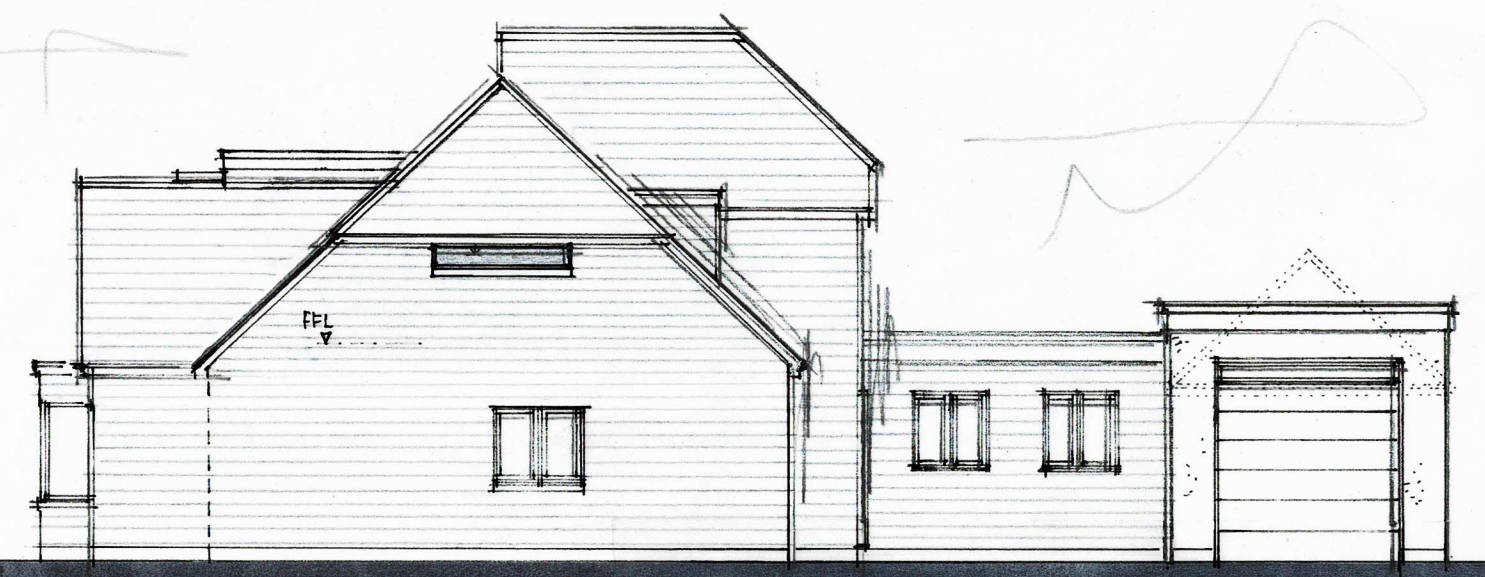


SIDE (e) ELEVATION 1:100 @ A3

0 1 2 3 4 5m
metres



REAR (s)

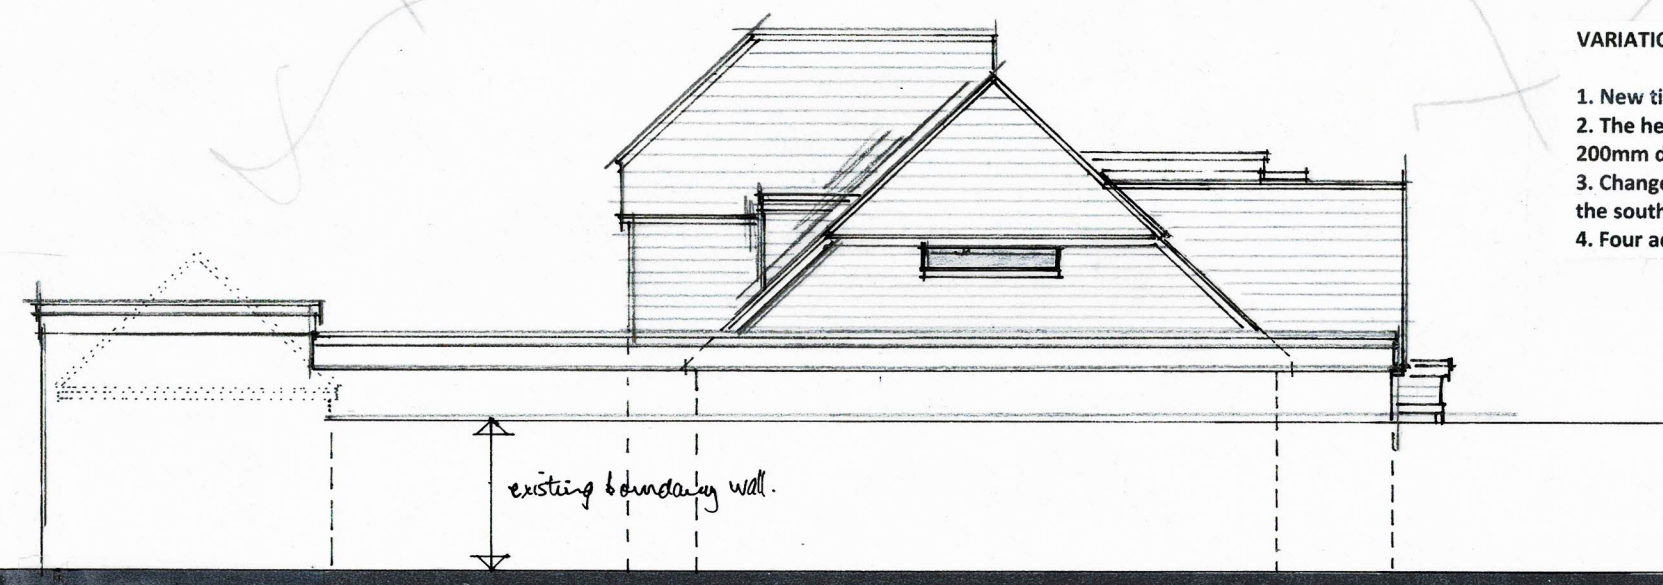

SIDE (w)

* 1st floor side facing windows - obscure glass+ fixed shut up to 1.7m above FFL.

VARIATION WORKS SUBJECT TO ENF/376/21

1. New timber shingle tiles to the main roof, dormers and wall elevations.
2. The height of the east and west facing 1st floor windows increased from 200mm deep to 300mm.
3. Change in the fenestration of the glazing panels to both gable apices on the south elevation
4. Four additional velux style rooflights to the south facing roof slope.

E -	variation works forming ENF/376/21	25/11/21
D -	side hips changed to Sussex barn hips	7/12/20
	front dormers widened, rear roofs	
	amended and rear bay added	
C -	amendments to rear elevation (GF)	25/8/20
B -	garage amended	24/8/20
A -	garage & rear dormer amended	24/8/20

REVISIONS

Figured dimensions to take precedence over scaled dimensions. The contractor is to verify all dimensions on site before commencing any works.

Any discrepancies whatsoever to be brought to the attention of the client immediately.

The copyright of this drawing is reserved and the drawing must not be disclosed without authority.

Project

**'MOORINGS', GORSE AVENUE,
KINGSTON GORSE**

Proposed elevations

Client

Mr Ritblat

Drawing no. **KG/GA/06**

E

Scale **AS SHOWN**

Date **June 2020**

Drawn By

WG

WAYNE GANDER MCIAT
Chartered Architectural Technologist

98 Durrington Lane
WORTHING
West Sussex
BN13 2RQ
Tel/Fax 01903 694817
Email - waynegander08@gmail.com