


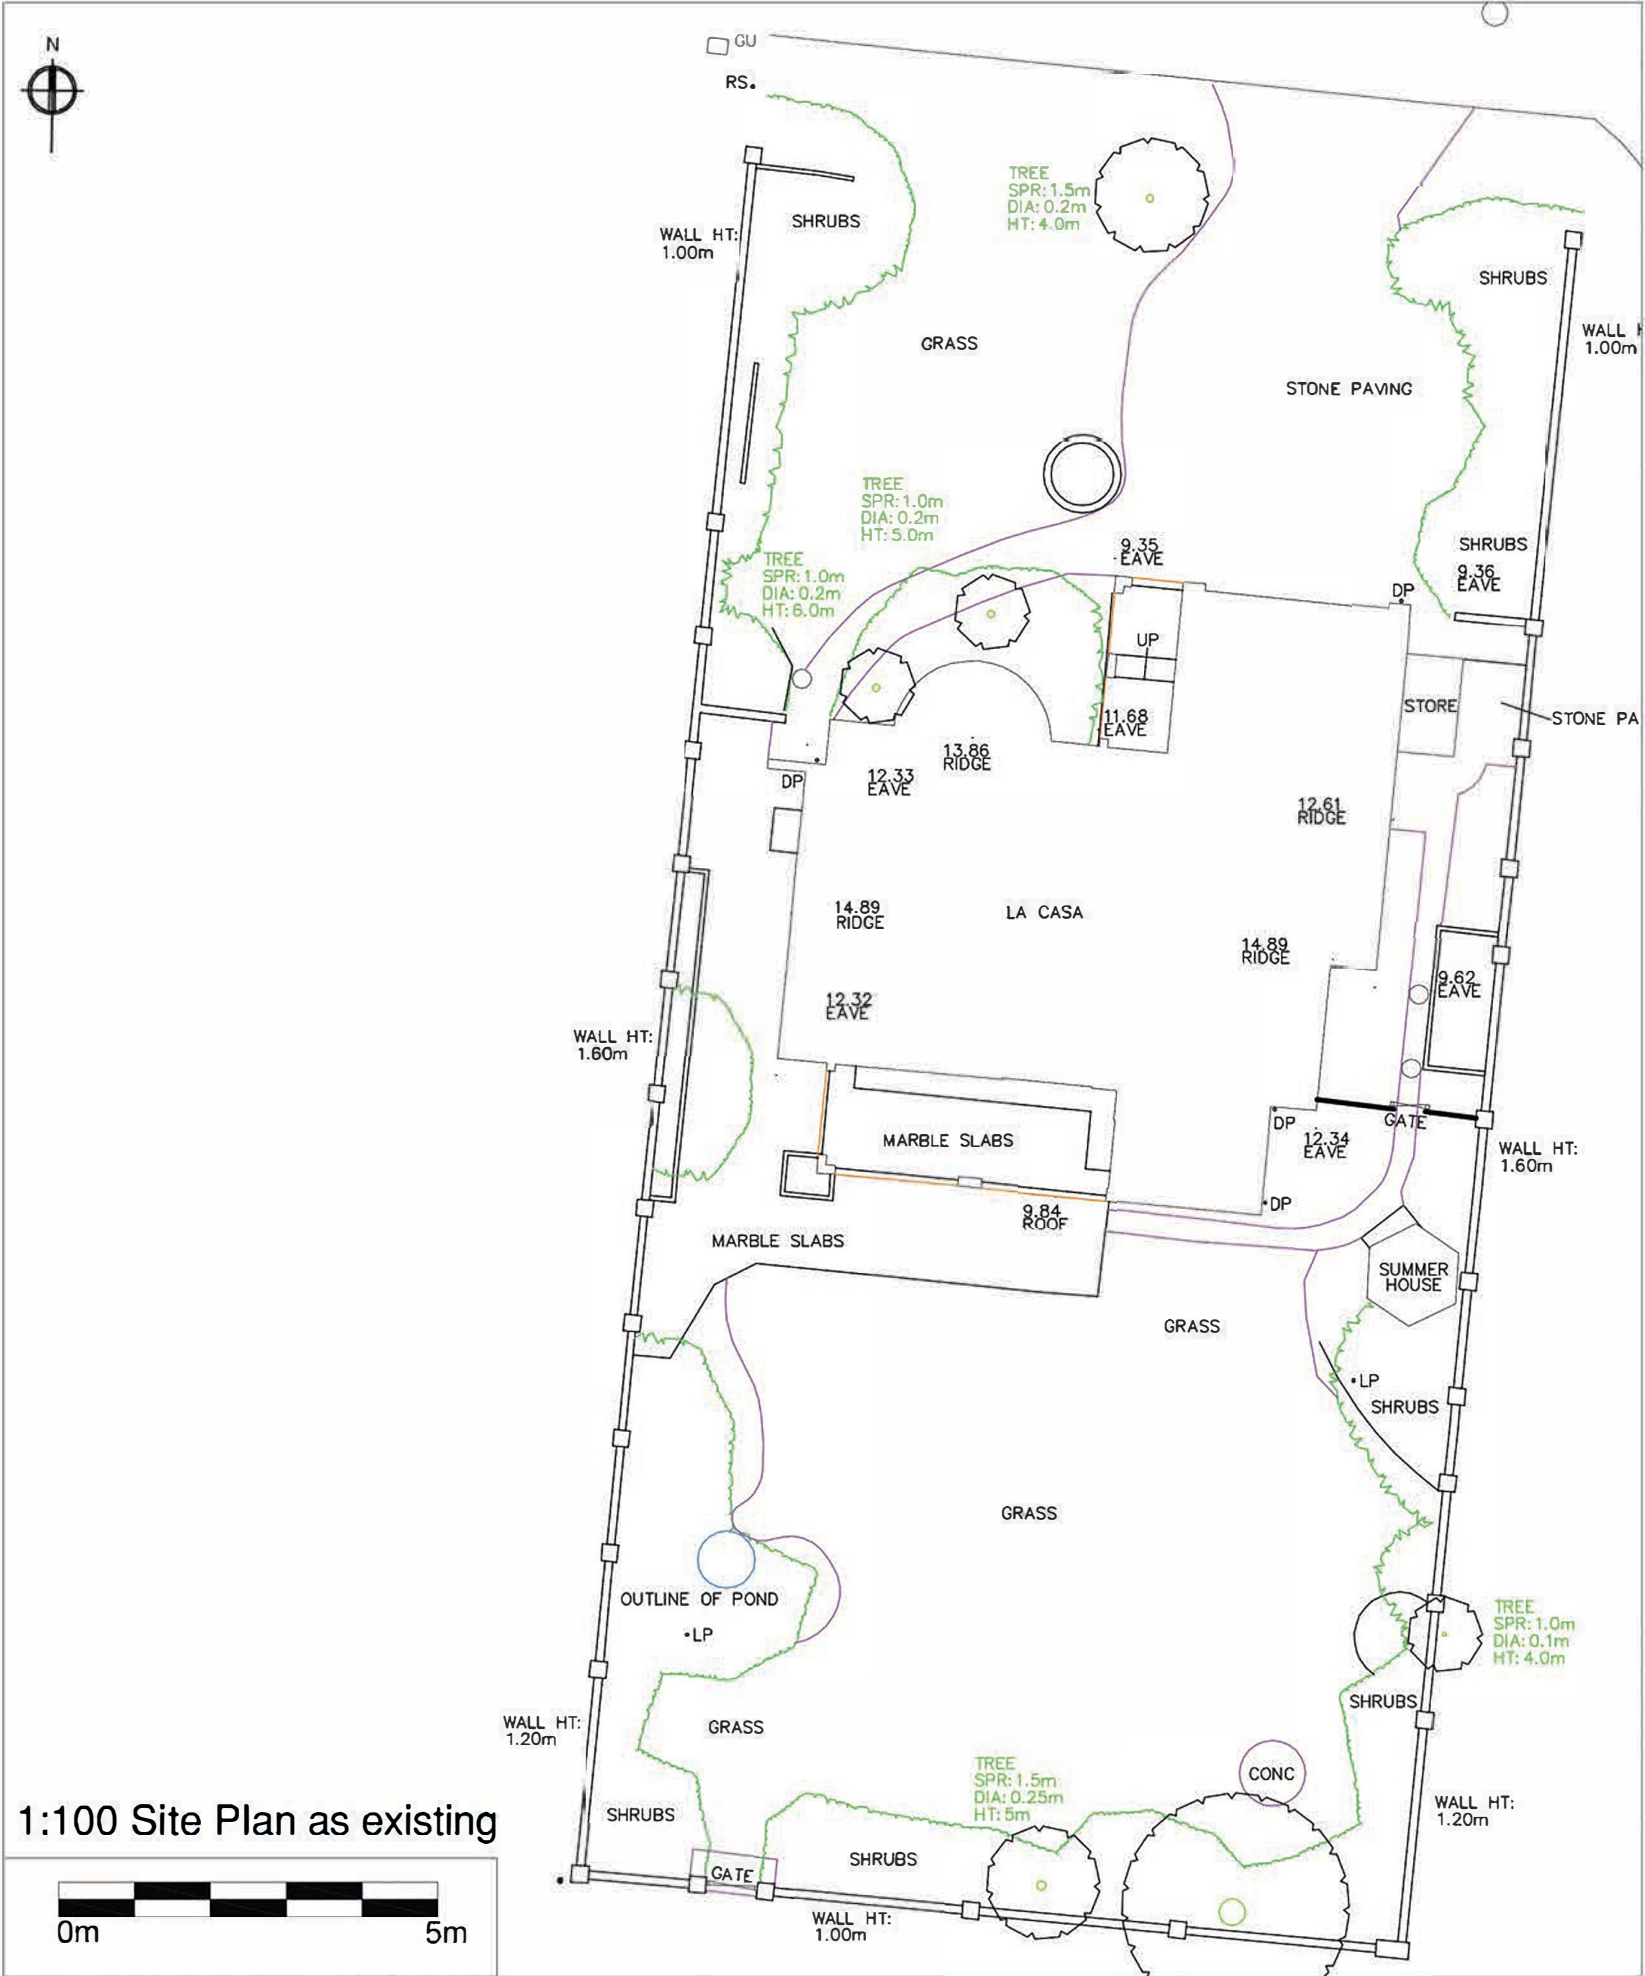

ONLY FIGURED DIMENSIONS TO BE USED FOR CONSTRUCTION PURPOSES.
ALL DIMENSIONS ARE TO BE CHECKED ON SITE PRIOR TO INSTALLATION AND ANY
DISREPARANCIES TO BE NOTIFIED TO THE ARCHITECT.

Planning

La Casa, Coastal Road

1:100 Site Plan as existing

Arch. Grygorieva A.
St.Charles Homes

date: 20.03.2020			
scale: as shown @A3			
	SP		01