



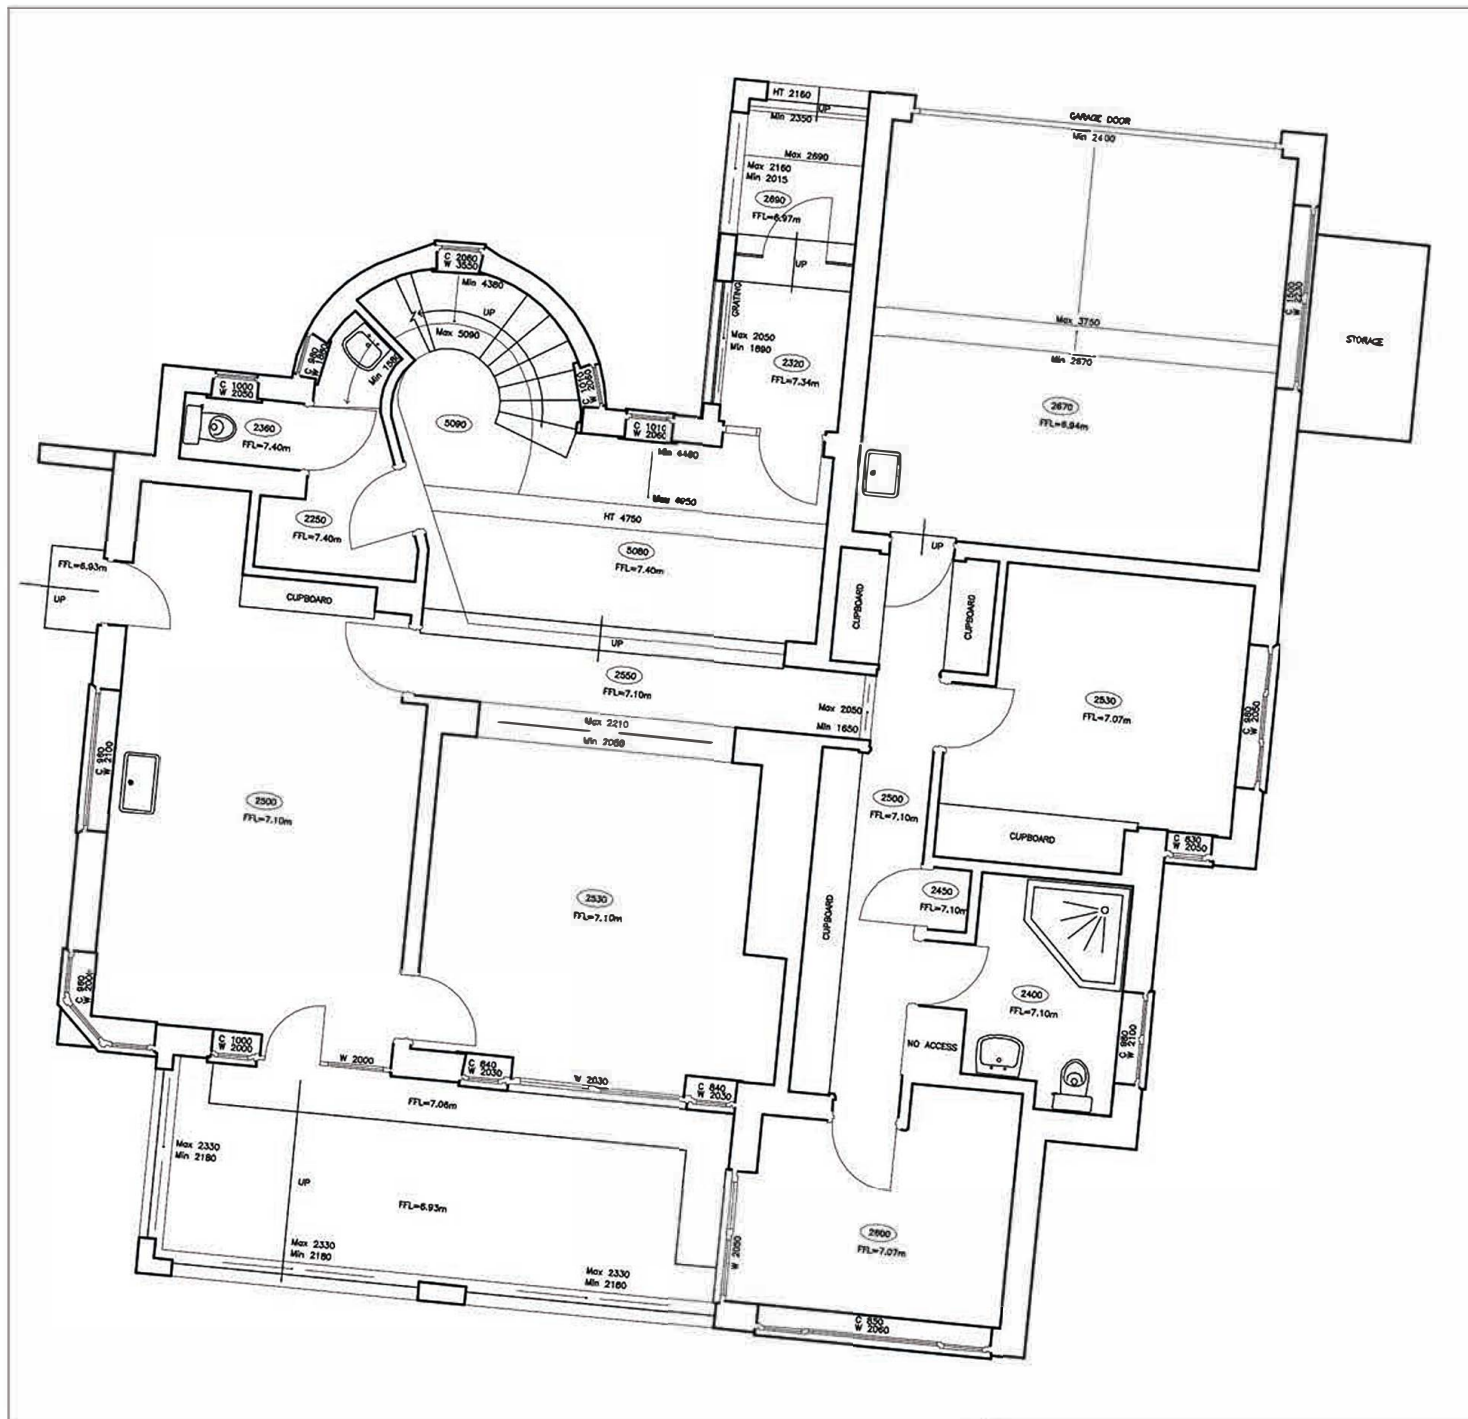

1:100 Ground Floor Plan as existing

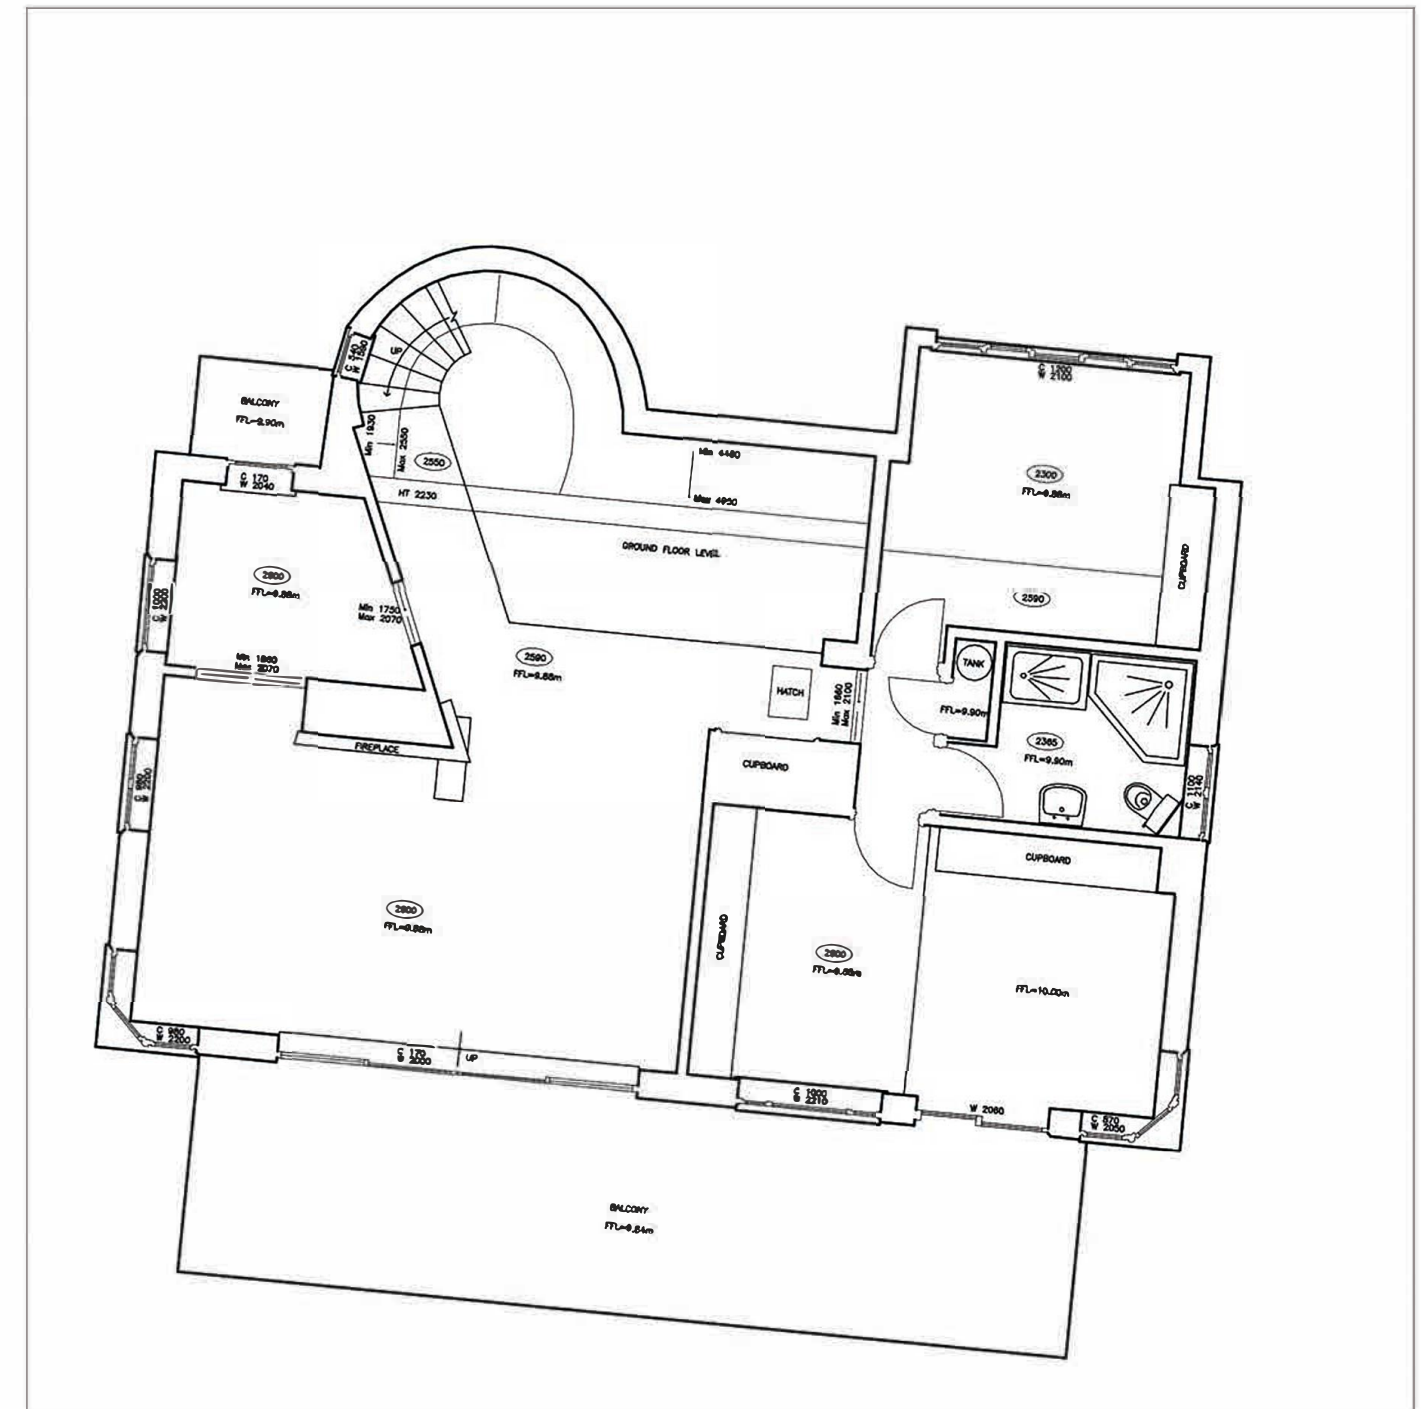

1:100 First Floor Plan as existing

PLANNING

La Casa, Coastal Road

Ground & First Floor Plan as existing

Arch. Grygorieva A.

date: 20.03.2020

St.Charles Homes

scale: as shown @A3

F

01