




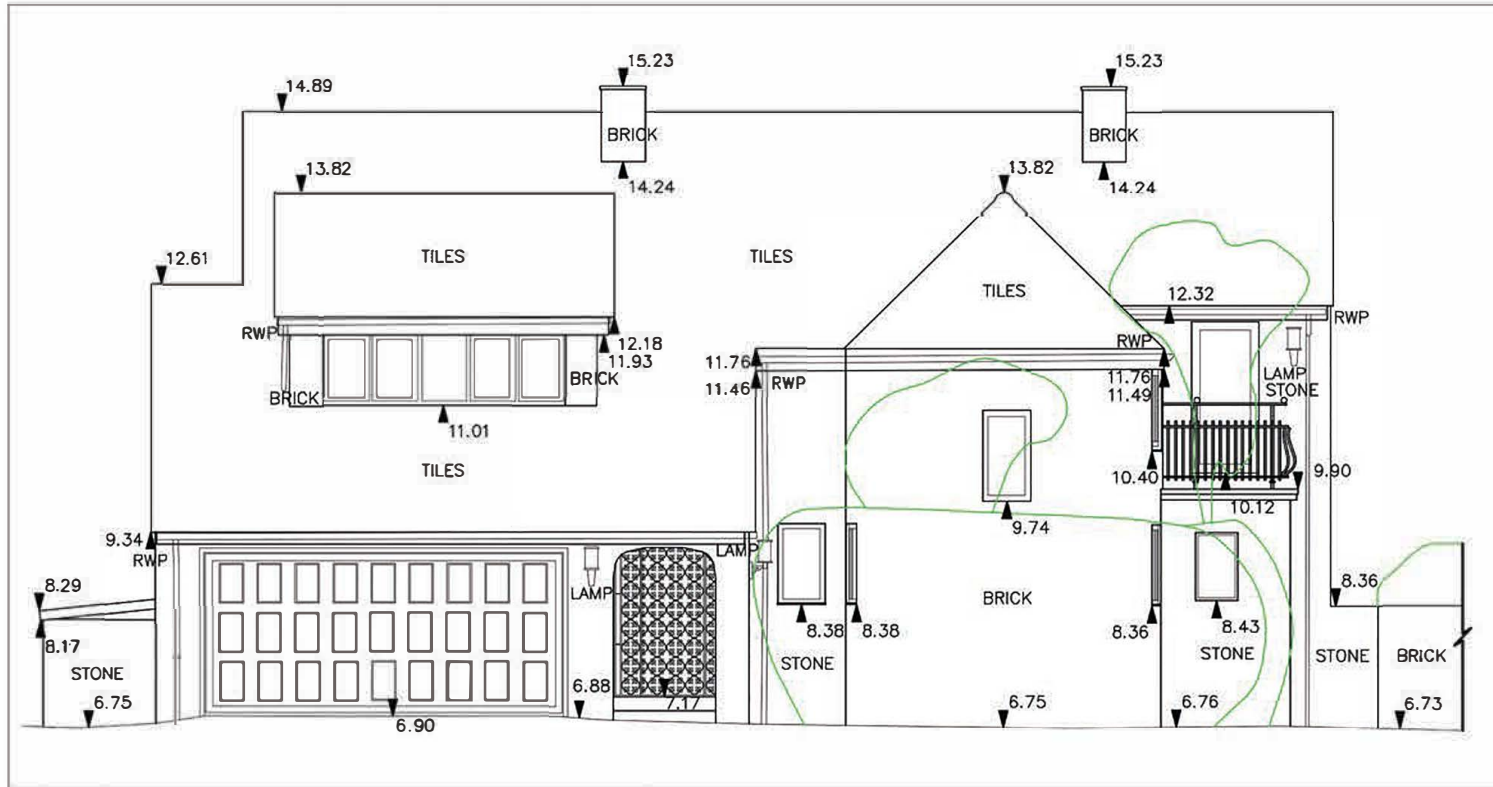

1:100 North elevation as existing

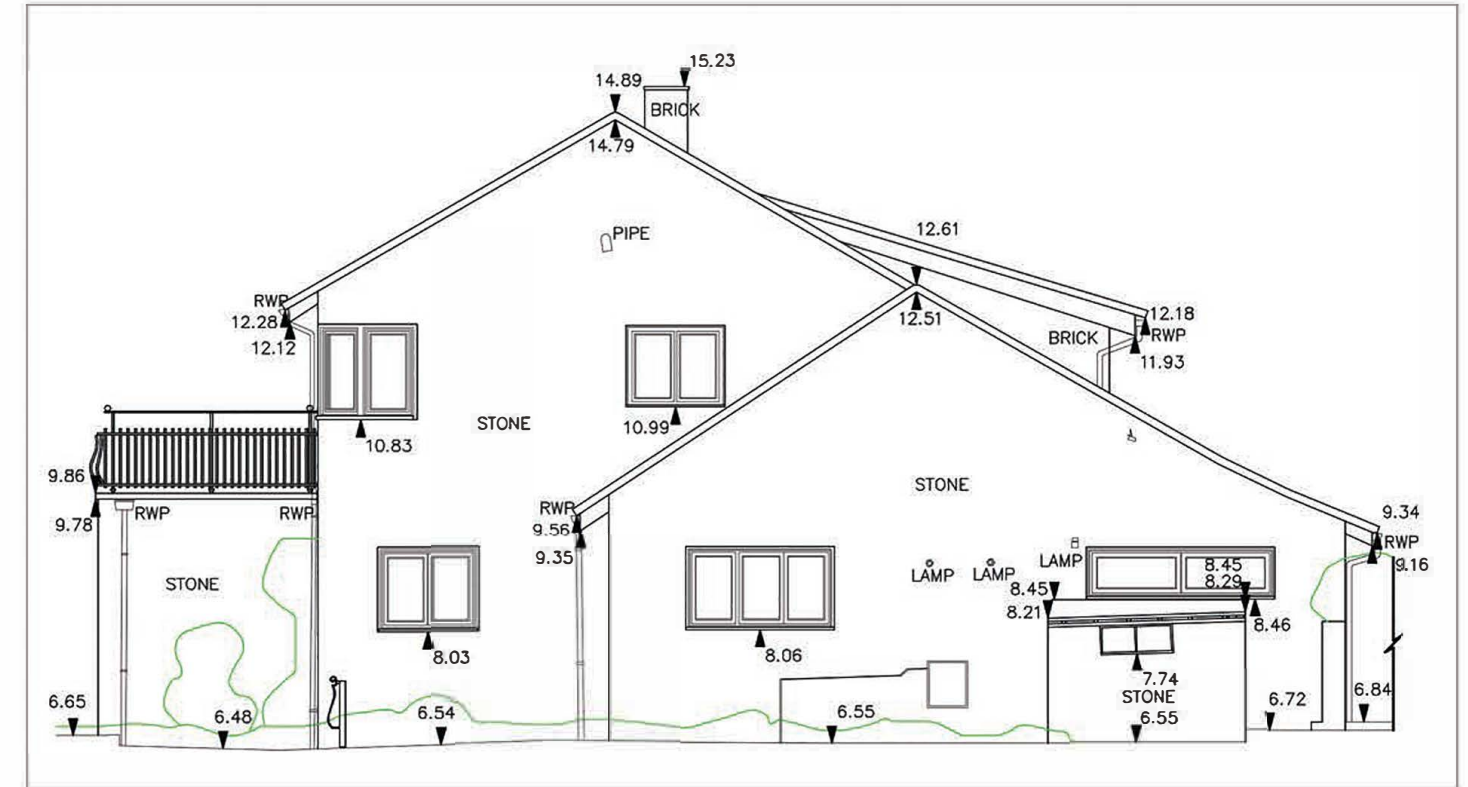


1:100 East elevation as existing

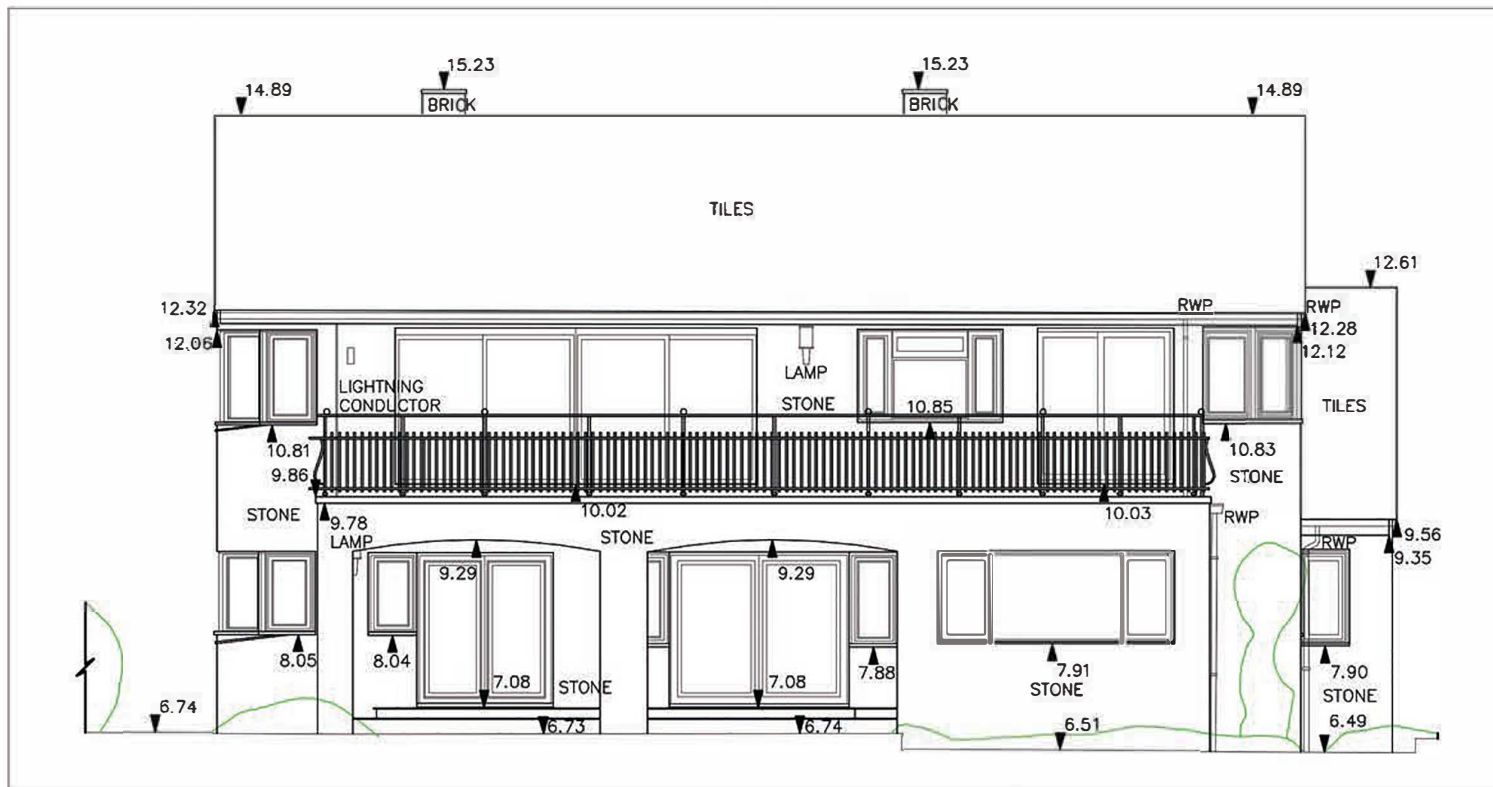

1:100 South elevation as existing



PLANNING

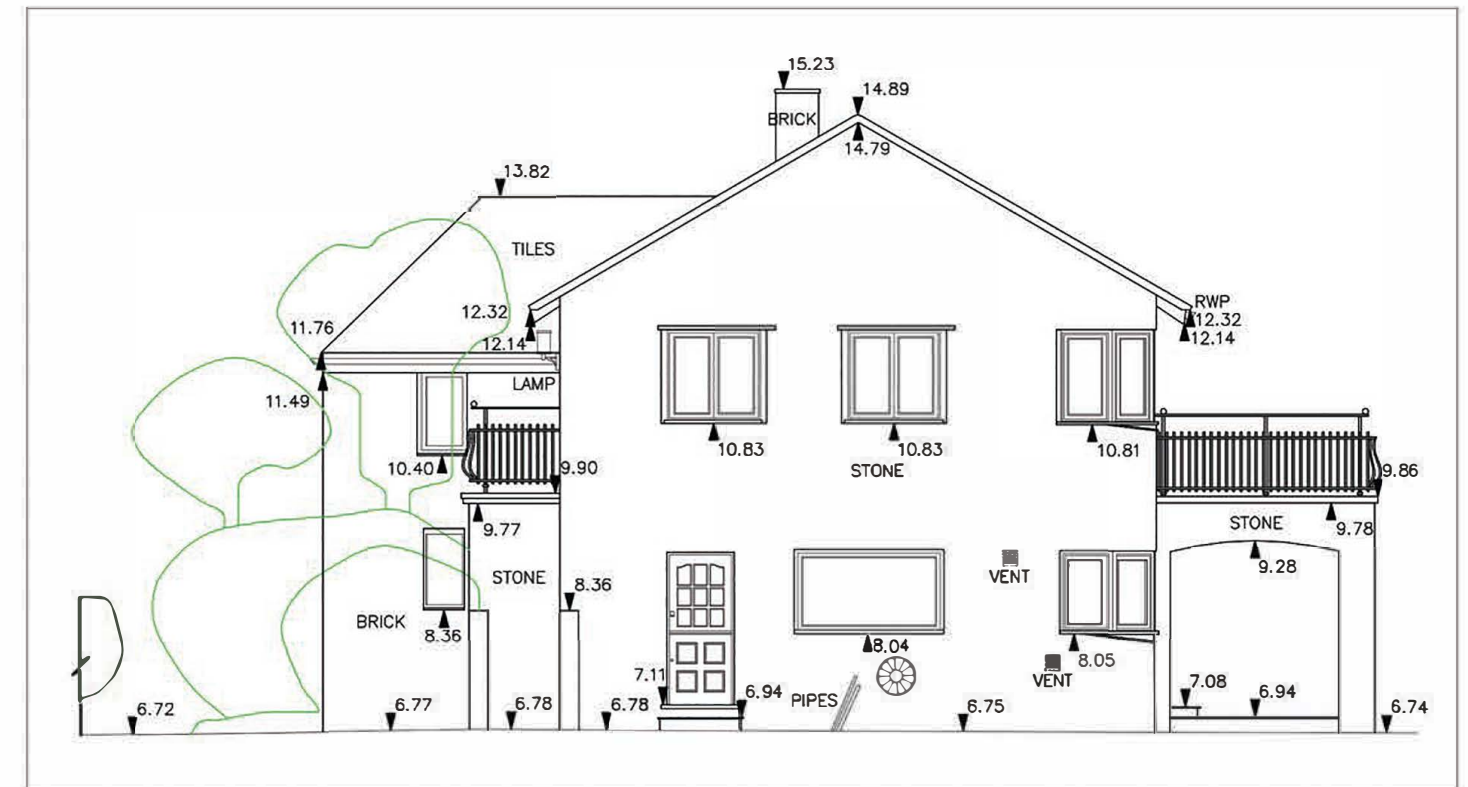

1:100 West elevation as existing

La Casa, Coastal Road

Elevations as existing

Arch. Grygorieva A.

date: 20.03.2020

St.Charles Homes

scale: as shown @A3

P

01