



Roynings, East Preston

Proposed


ROYNINGS DISTRICT COUNCIL K5/18PL

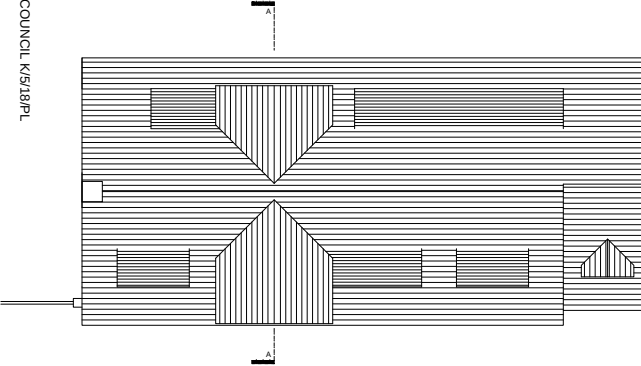

Roof Plan @ 1:100

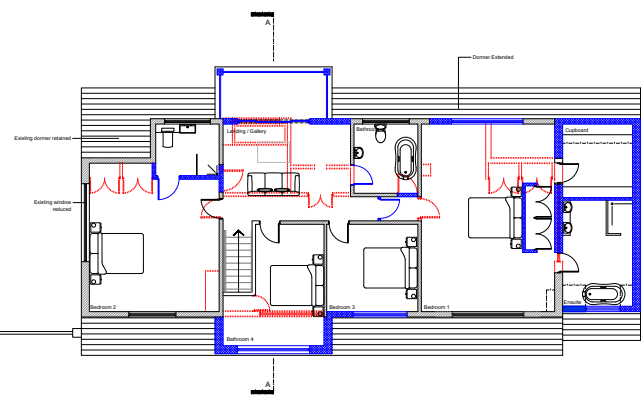

First Floor Plan @ 1:100

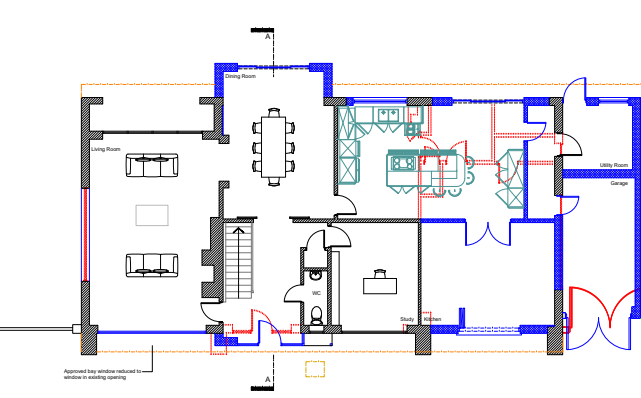

Ground Floor Plan @ 1:100



South Elevation @ 1:100




East Elevation @ 1:100




North Elevation @ 1:100



West Elevation @ 1:100

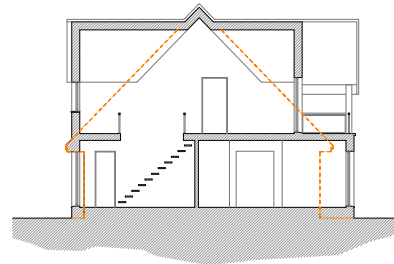


Section A-A @ 1:100

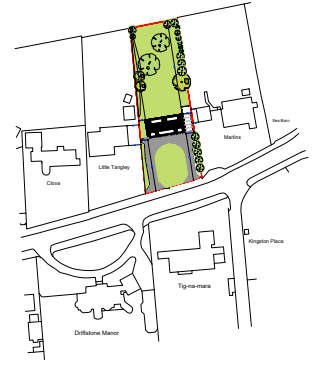

Location Plan @ 1:1250

Ordnance Survey, (c) Crown Copyright 2016. All rights reserved. Licence number 100022432

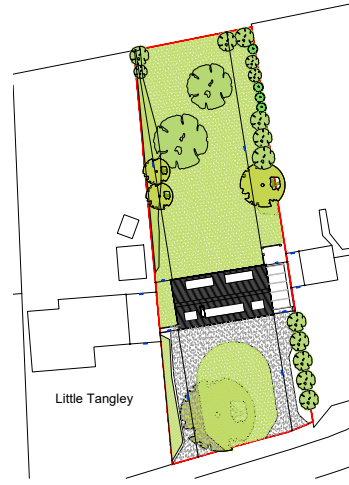

Location Plan @ 1:500

Ordnance Survey, (c) Crown Copyright 2016. All rights reserved. Licence number 100022432

NOTES:
Dimensions to be checked on site before commencing.
Any discrepancies shall be reported to the architect immediately.
Do not scale from these drawings except for plan purposes.
Use figured dimensions only.
Where applicable this drawing is to be read in conjunction with other consultants' drawings.
All drawings to be read in conjunction with specific details and other drawings including structural, mechanical and electrical drawings / specification.

REV	DATE	AMENDMENT	DRAWN

hd architects www.hdarchitects.co.uk	Hayler Davies Architect 1 The Old Flour Mill, Emworth, PO10 7BT 01243 370 715 mail@hdarchitects.co.uk
---	---

CLIENT Julie and Phil Hopas	PROJECT The Roynings, Middle Way, Kingsley Green, East Preston, West Sussex, BN16 1SB
---------------------------------------	--

DRAWING Proposed Plans Proposed Elevations Proposed Section	SCALE as noted
---	--------------------------

DATE Oct 2017 DRAWING NUMBER 10057_101	DRAWN TC REVISED A
---	-------------------------------------