



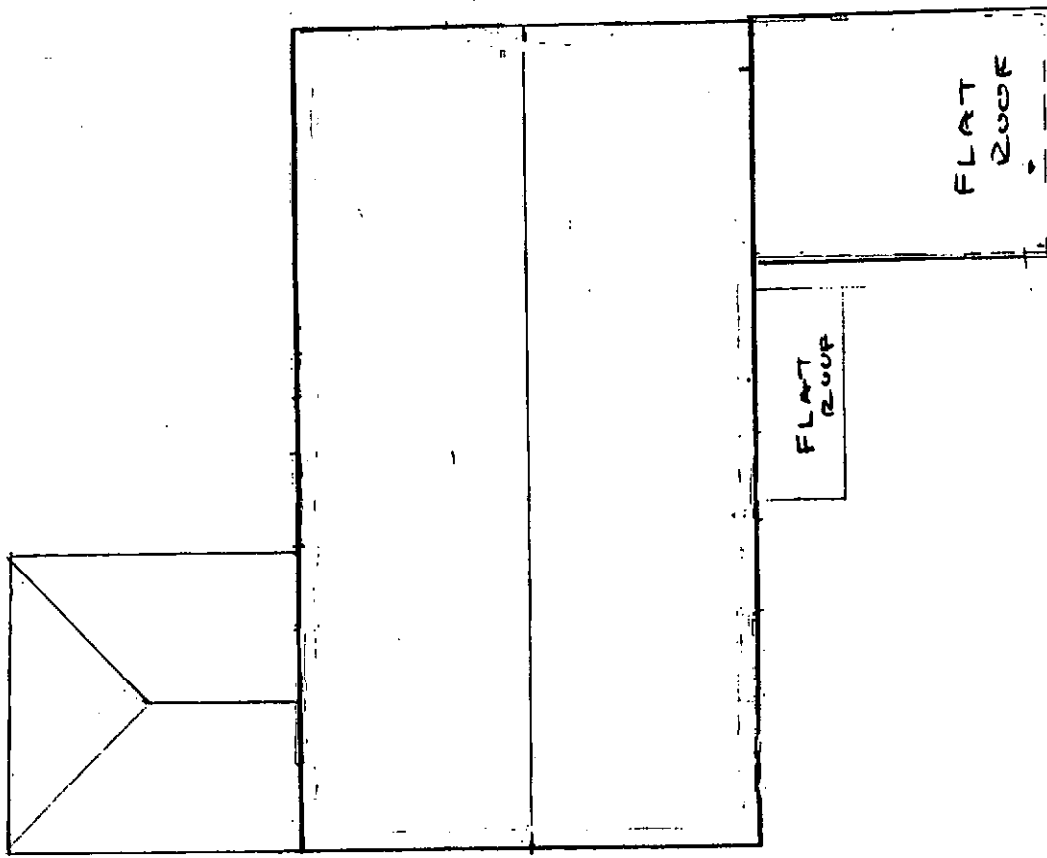

ROOF PLAN (as existing prior to extensions)

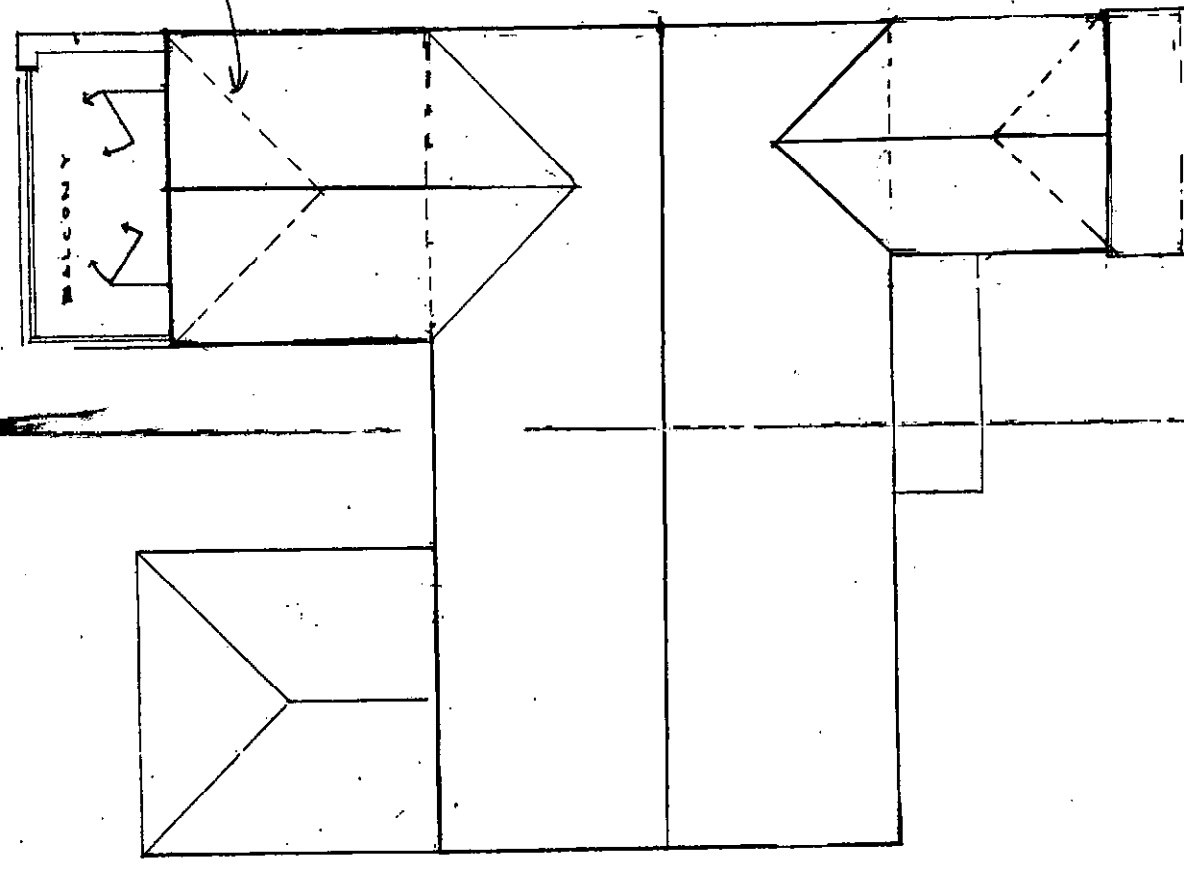

ROOF as Proposed and revised.

PROJECT: 70 Golden Avenue, East Preston West Sussex BN16 1QU		CLIENTS: Mr A and Mrs N Kenny	
Scale: 1:100	DWG NO: 179406	PLD BY: August 2008	PHILIP J CLAY ARCHITECTURAL TELEPHONE AND FAX - 01903 85559 Email - philip@pjc.co.uk