



ALL WINDOWS TO BE REPLACED WITH ANTHRACITE GREY FRAMES

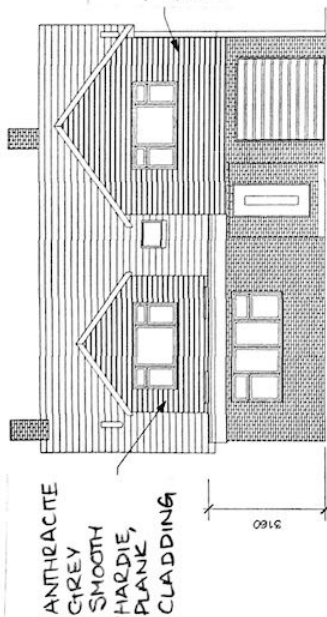


1 Front Elevation
Scale: 1:100

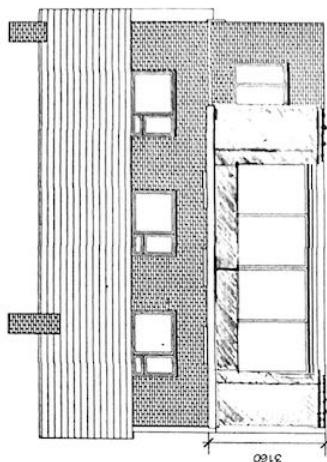


2 Rear Elevation
Scale: 1:100


REAR EXTENSION TO
BE CLAD WITH
HARDIE PANEL
CLADDING IN
ANTHRACITE GREY

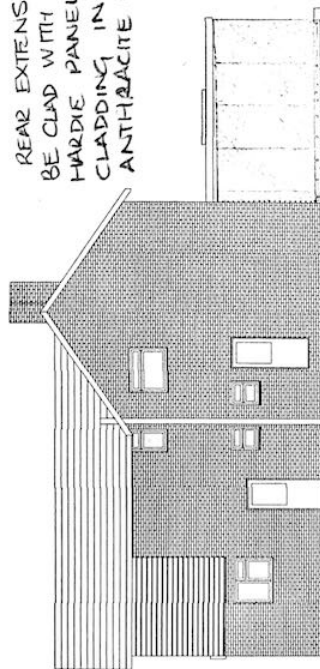

4 Side Elevation (Right)
Scale: 1:100

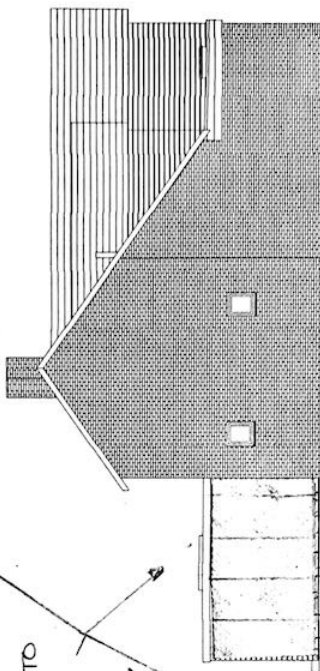

3 Side Elevation (Left)
Scale: 1:100

 

escapadesign		DATE 06/08/2020	SCALE 1:100@A3	DRAWN KH
TITLE Proposed Elevations		PROJECT 68 Golden Avenue, East Preston BN16 1QU	DRAWING NO. 2279-04	ISSUE B
CLIENT Mr Searle				