





FRONT ELEVATION

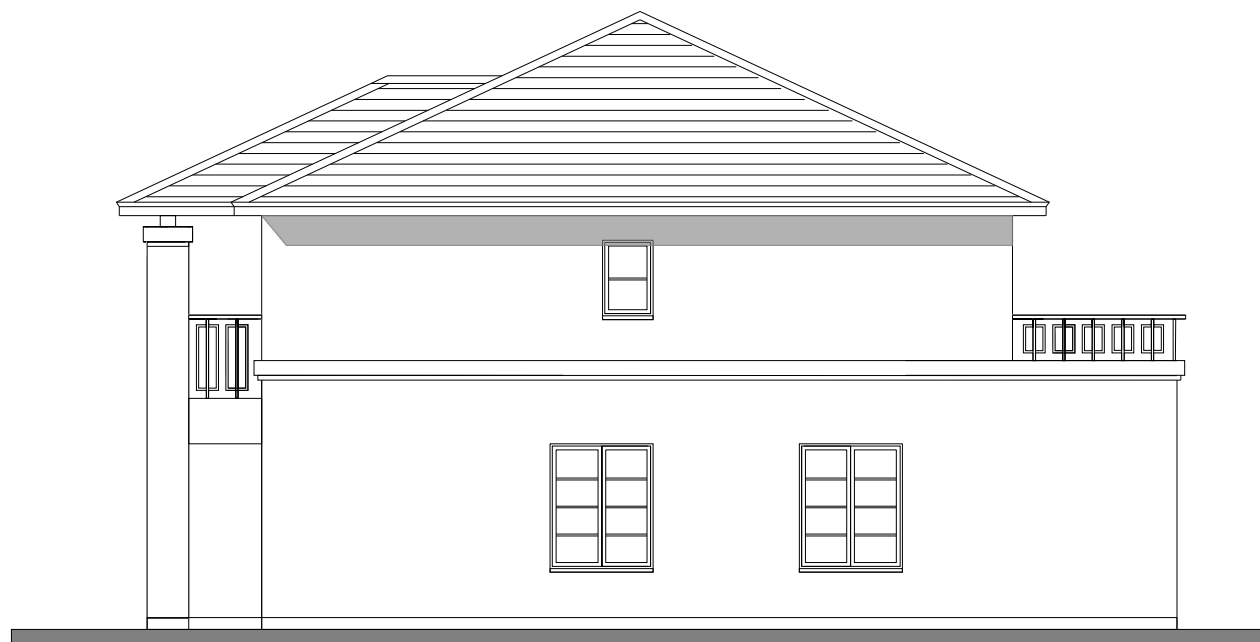


SIDE ELEVATION



REAR ELEVATION

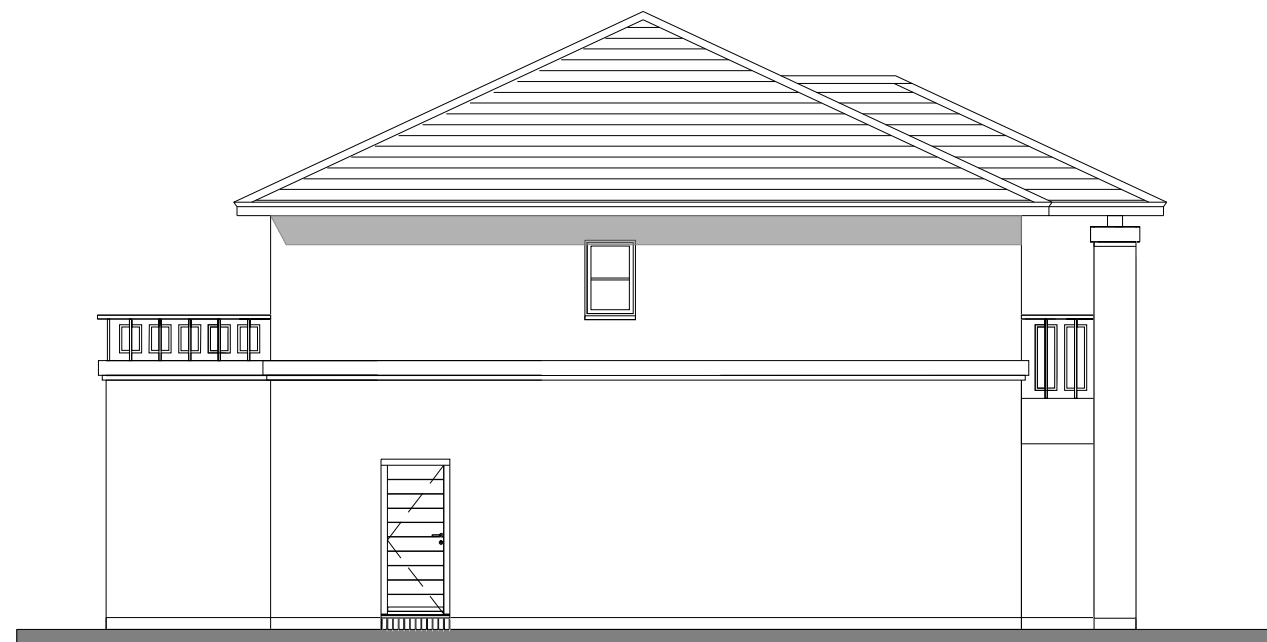


SIDE ELEVATION

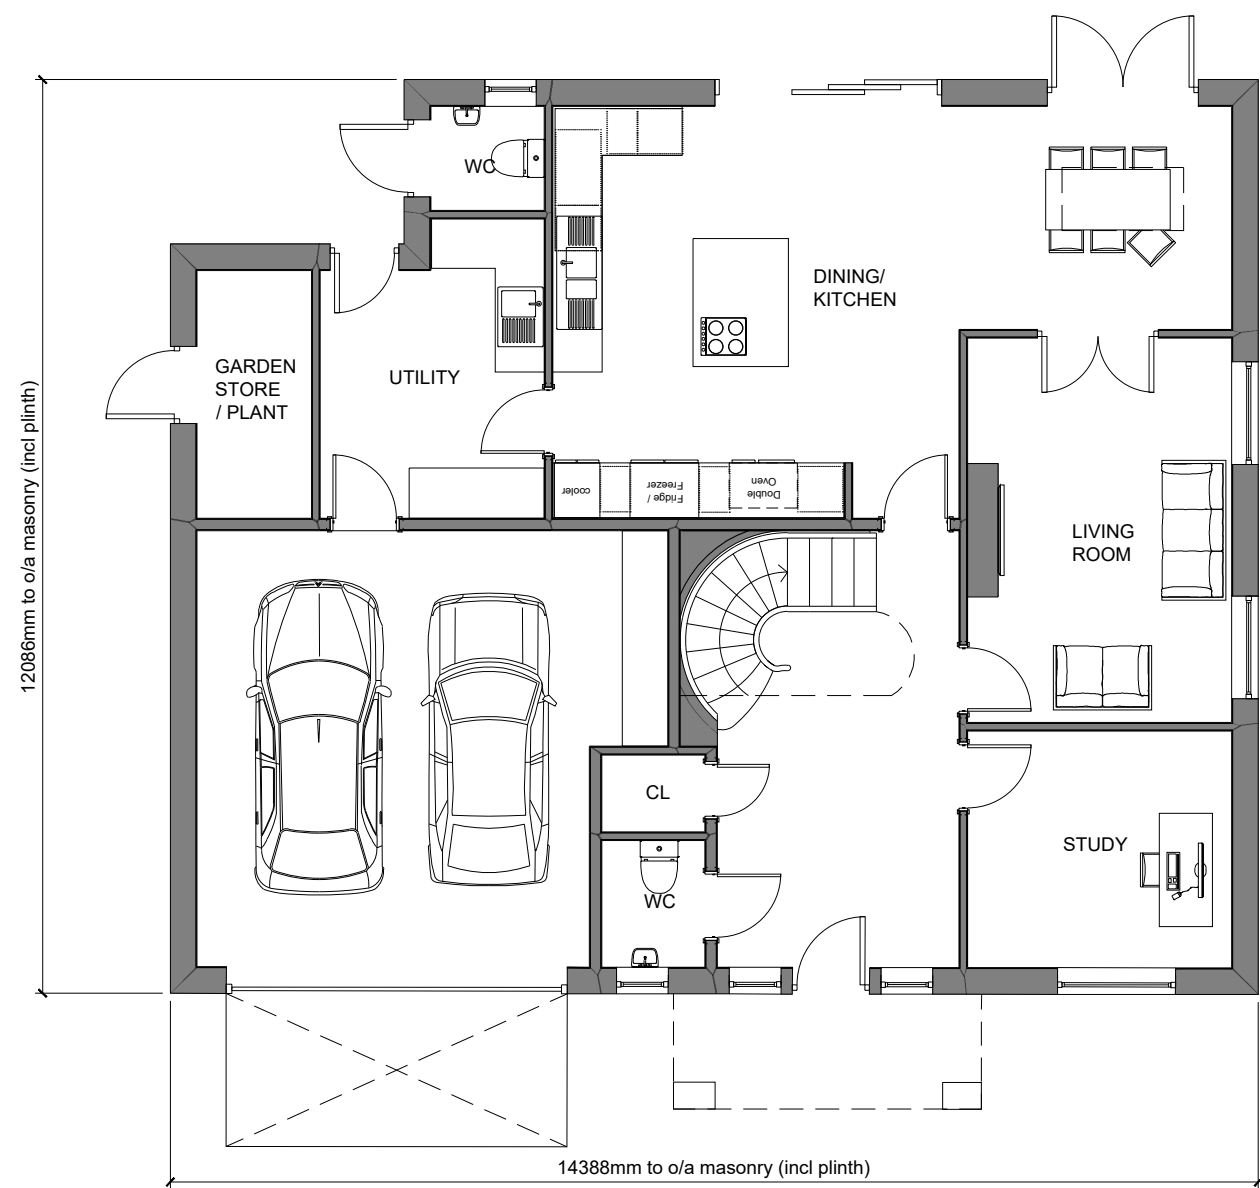


GROUND FLOOR

GROUND FLOOR GROSS INTERNAL AREA: 146m²  
TOTAL GROSS INTERNAL AREA: 246m²

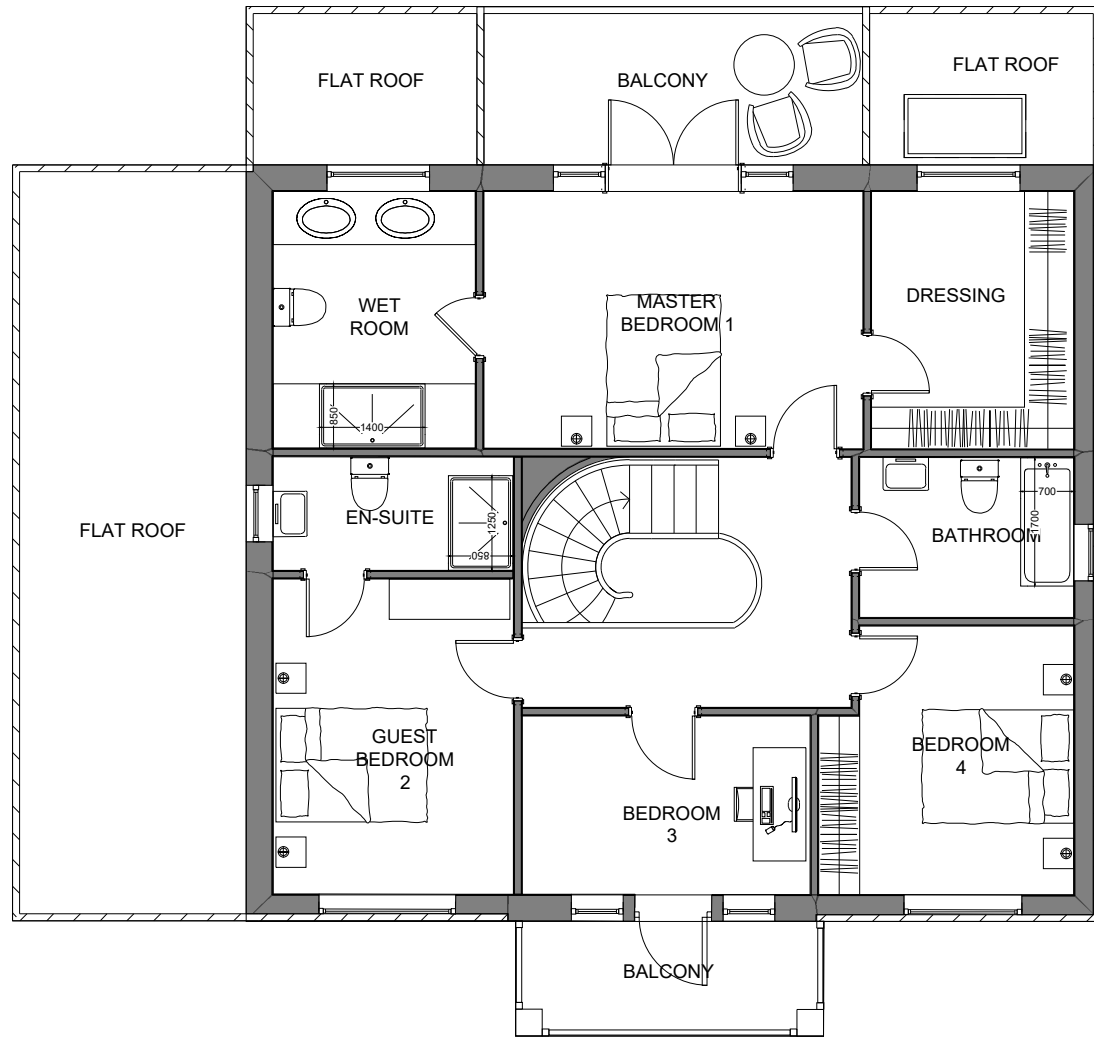


FIRST FLOOR

FIRST FLOOR GROSS INTERNAL AREA: 98m²

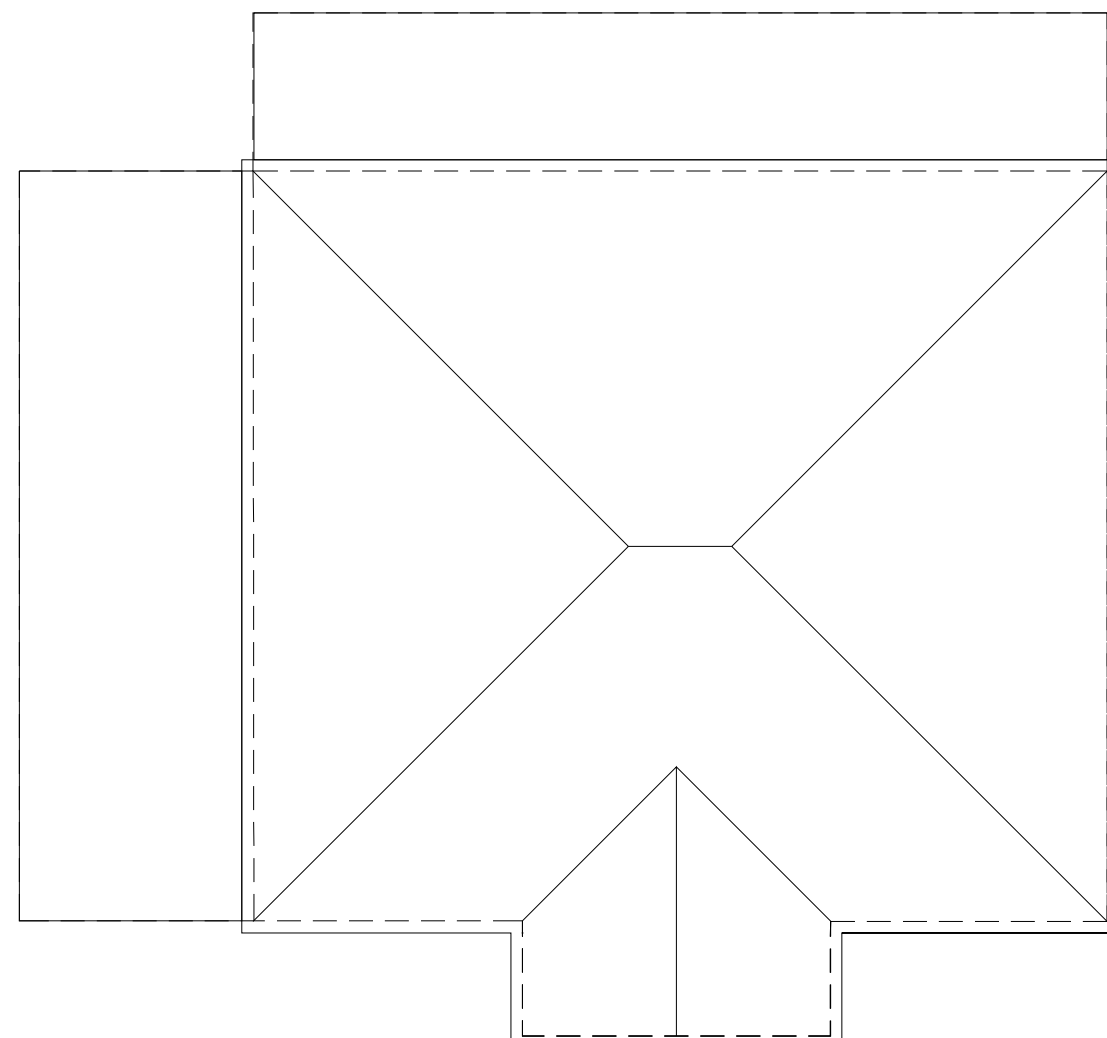

ROOF PLAN

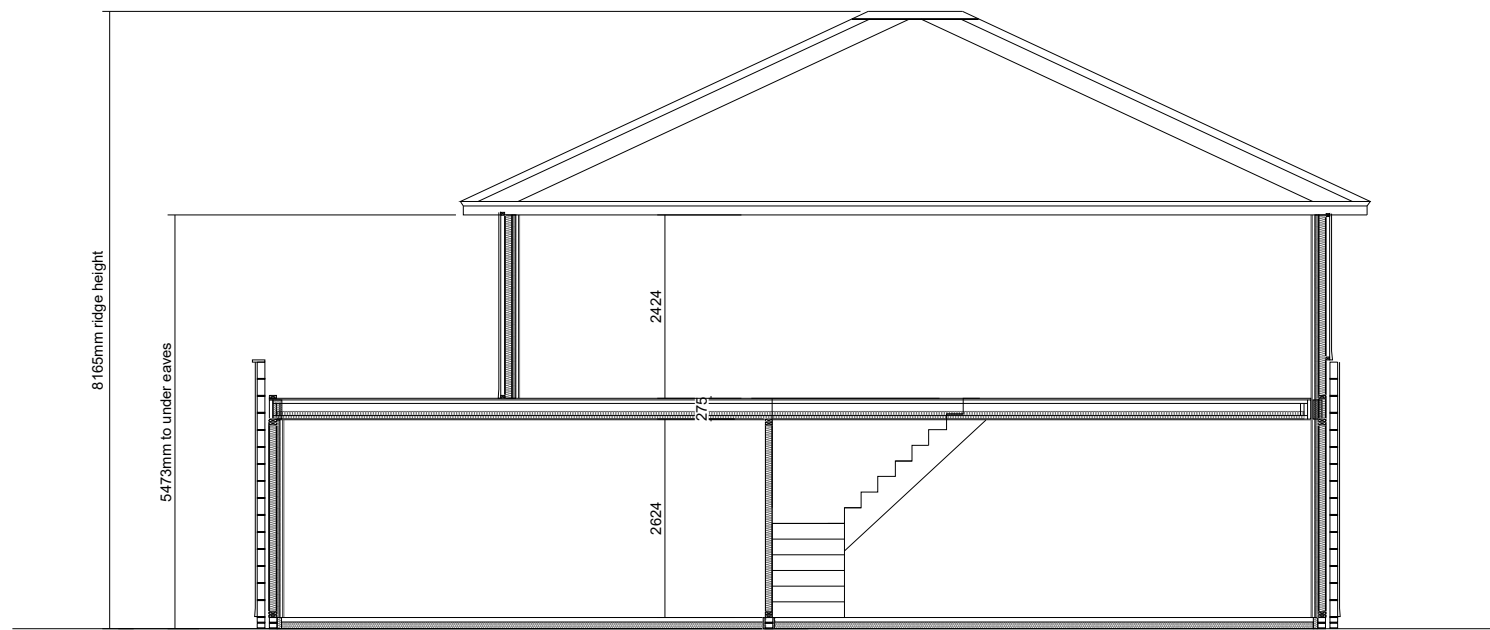

MAIN SECTION

|                                                       |          |                   |       |           |
|-------------------------------------------------------|----------|-------------------|-------|-----------|
| A                                                     | 18/09/21 | Planning Drawings | VC    | n/a       |
| Rev                                                   | Date     | Description       | Drawn | Checked   |
| Client:                                               |          |                   |       |           |
| Mr & Mrs Thompsett                                    |          |                   |       |           |
| Site Address:                                         |          |                   |       |           |
| 47 Golden Avenue, East Preston, West Sussex, BN16 1QX |          |                   |       |           |
| Drawing Title:                                        |          |                   |       |           |
| Plans & Elevations                                    |          |                   |       |           |
| Job Number:                                           | 21-085   | Drawing Number:   | 01    | Revision: |
|                                                       |          | A                 |       |           |
| Drawing Scale (UK):                                   |          |                   |       |           |
| 1:100@A1                                              |          |                   |       |           |
| 0 1 2 3 4 5                                           |          |                   |       |           |

**POTTON**  
A KINGSPAN COMPANY

Kingspan Timber Solutions Ltd  
Erlsey Road,  
Great Grimsden,  
Beds, SG19 3AR

Tel: 01767 676400  
Fax: 01767 676444  
E-mail: sales@potton.co.uk  
Web: www.potton.co.uk

This document is the copyright of Kingspan Timber Solutions Ltd, and is made available on the express condition that it shall not be used in connection with the erection of any building or the production of any components for such a building unless the building to be erected or the components are supplied by Kingspan Timber Solutions Ltd.

© Kingspan Timber Solutions Ltd.