


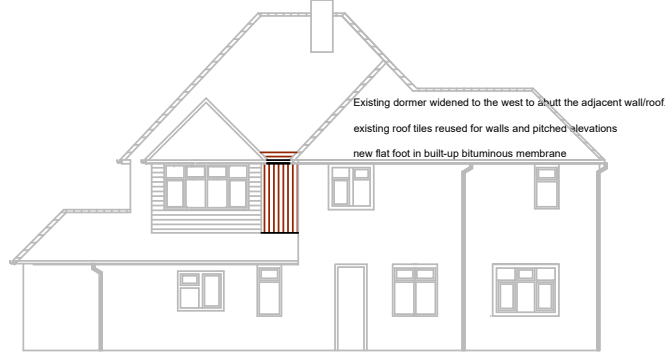


EAST ELEVATION  
(FRONT)




WEST ELEVATION  
(REAR)




NORTH ELEVATION

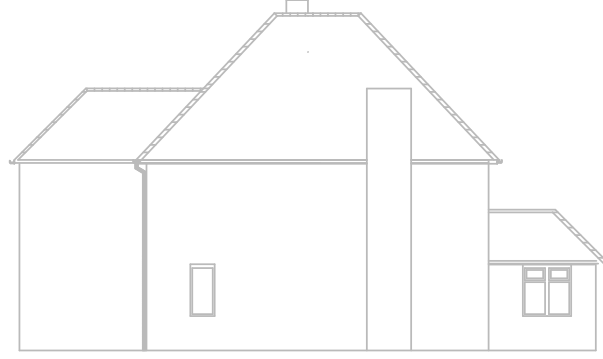


SOUTH ELEVATION

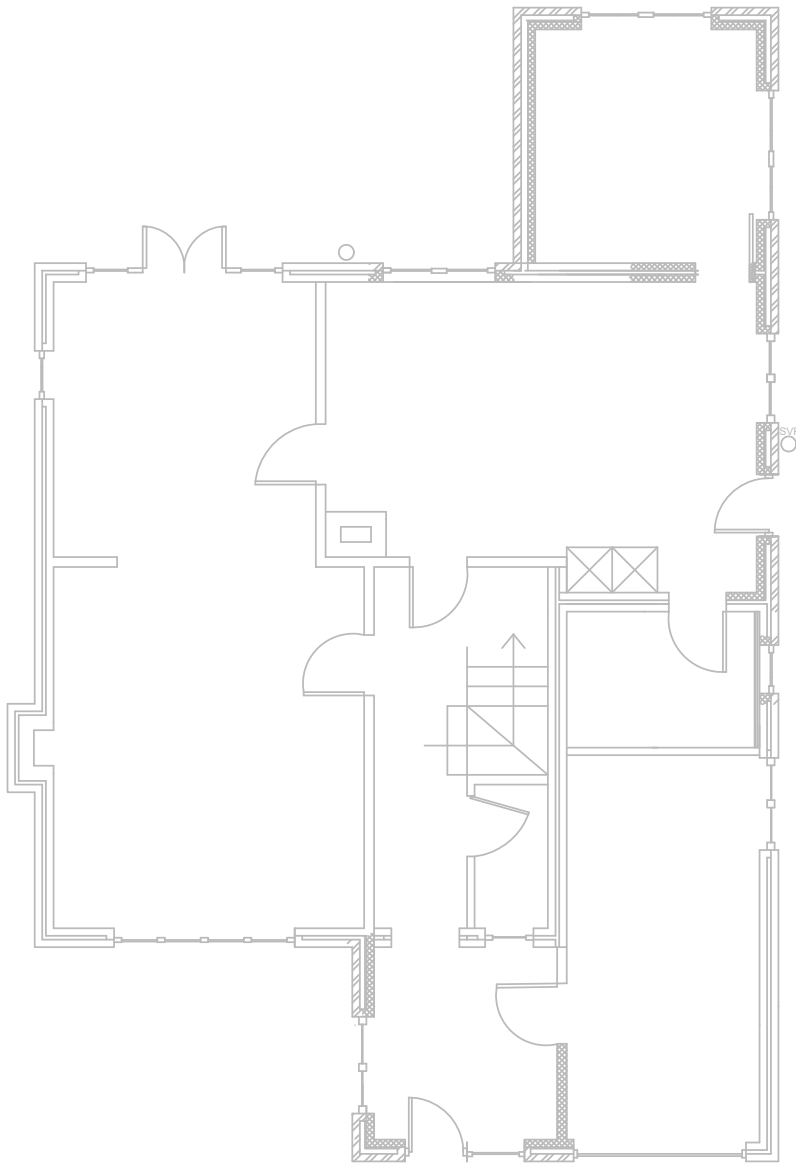

GROUND FLOOR

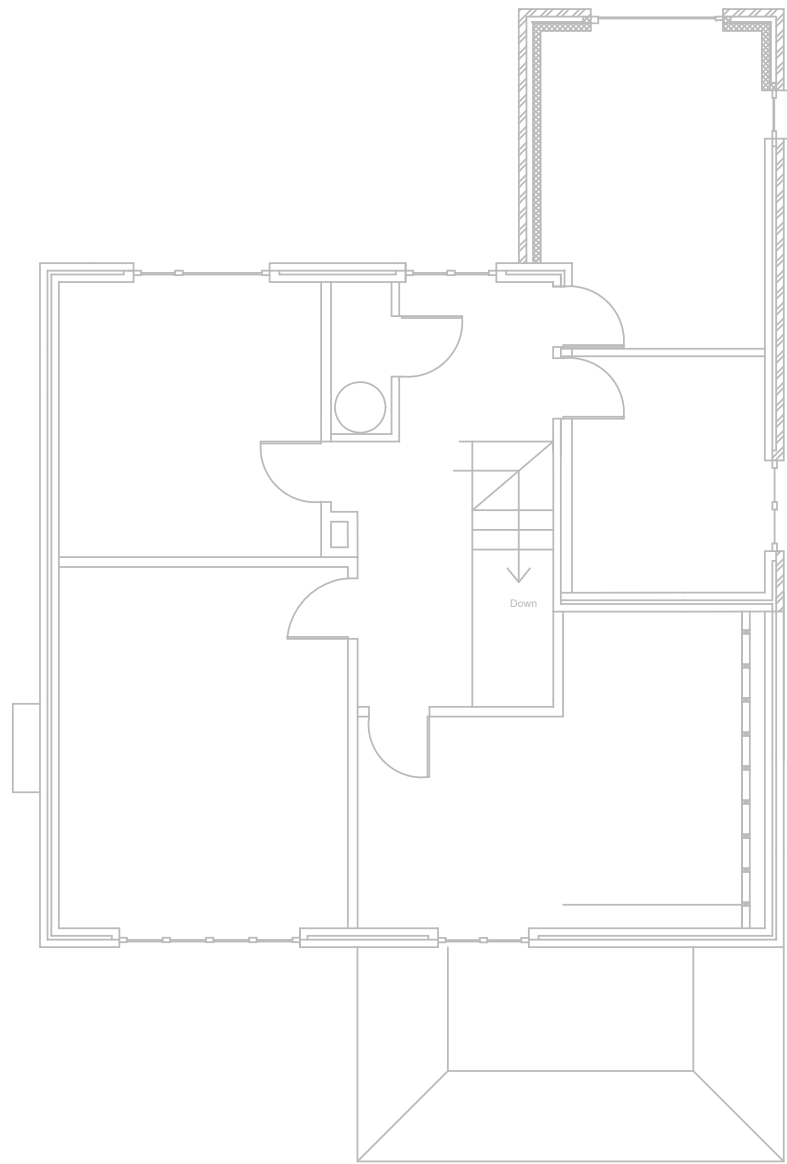

FIRST FLOOR

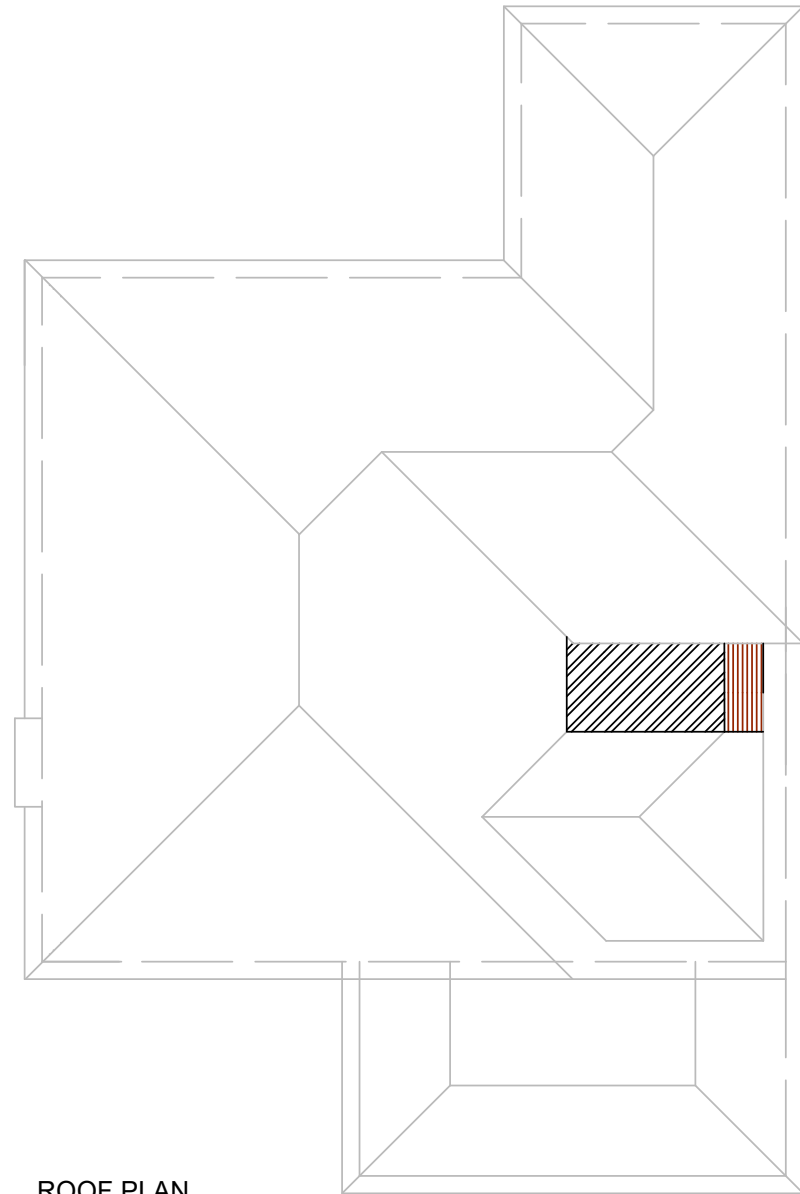

ROOF PLAN

|                                        |                 |             |
|----------------------------------------|-----------------|-------------|
| 28 Golden Avenue, East Preston         |                 |             |
| Drawing: Proposed plans and elevations |                 |             |
| Date: 21.2.22                          | Scale: 1:100@A2 | Drawn by IW |
|                                        |                 |             |