




EAST ELEVATION
(FRONT)




WEST ELEVATION
(REAR)




NORTH ELEVATION

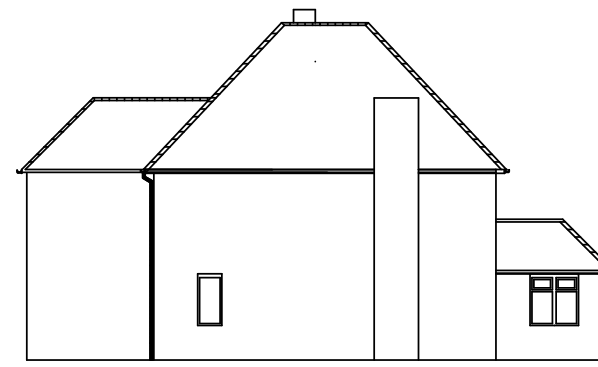


SOUTH ELEVATION

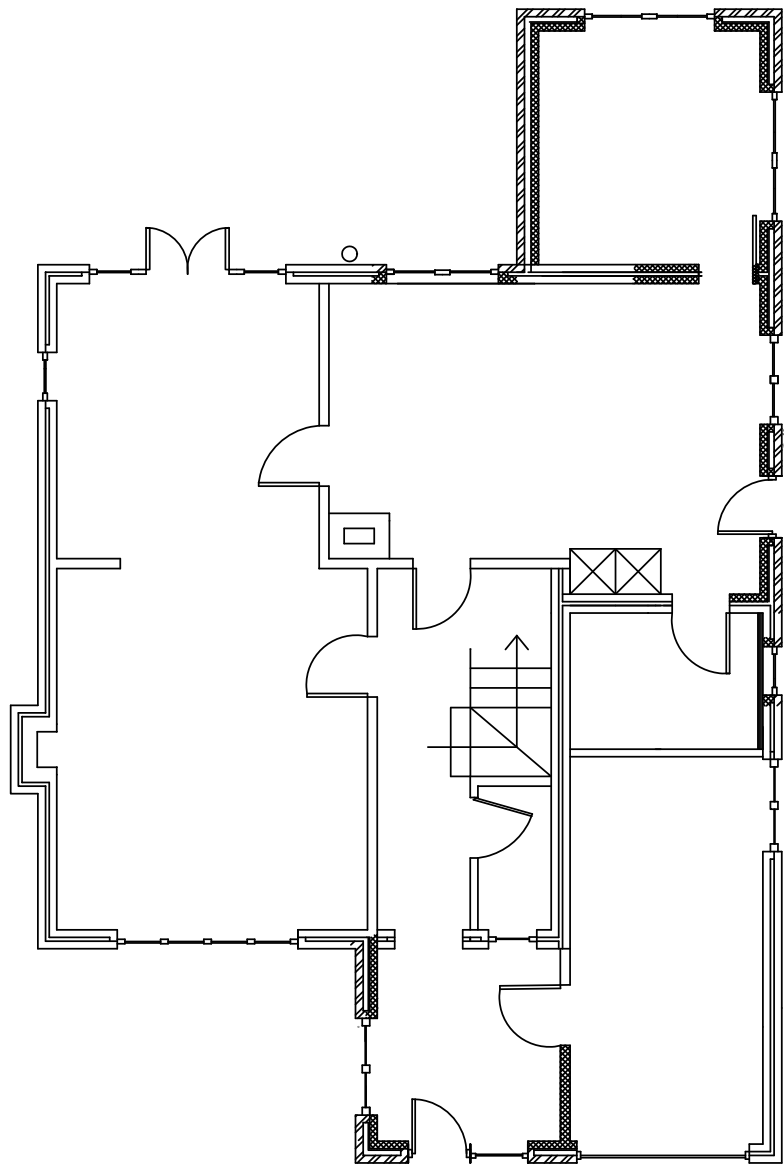

GROUND FLOOR

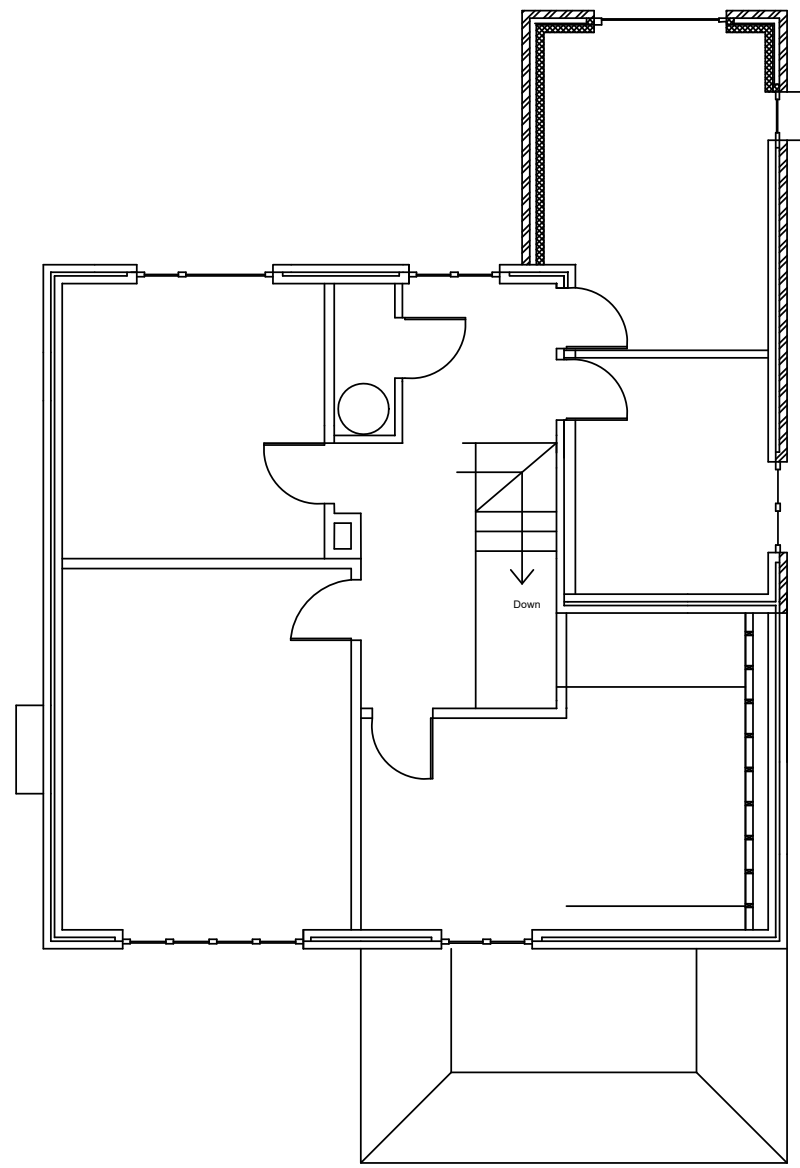

FIRST FLOOR

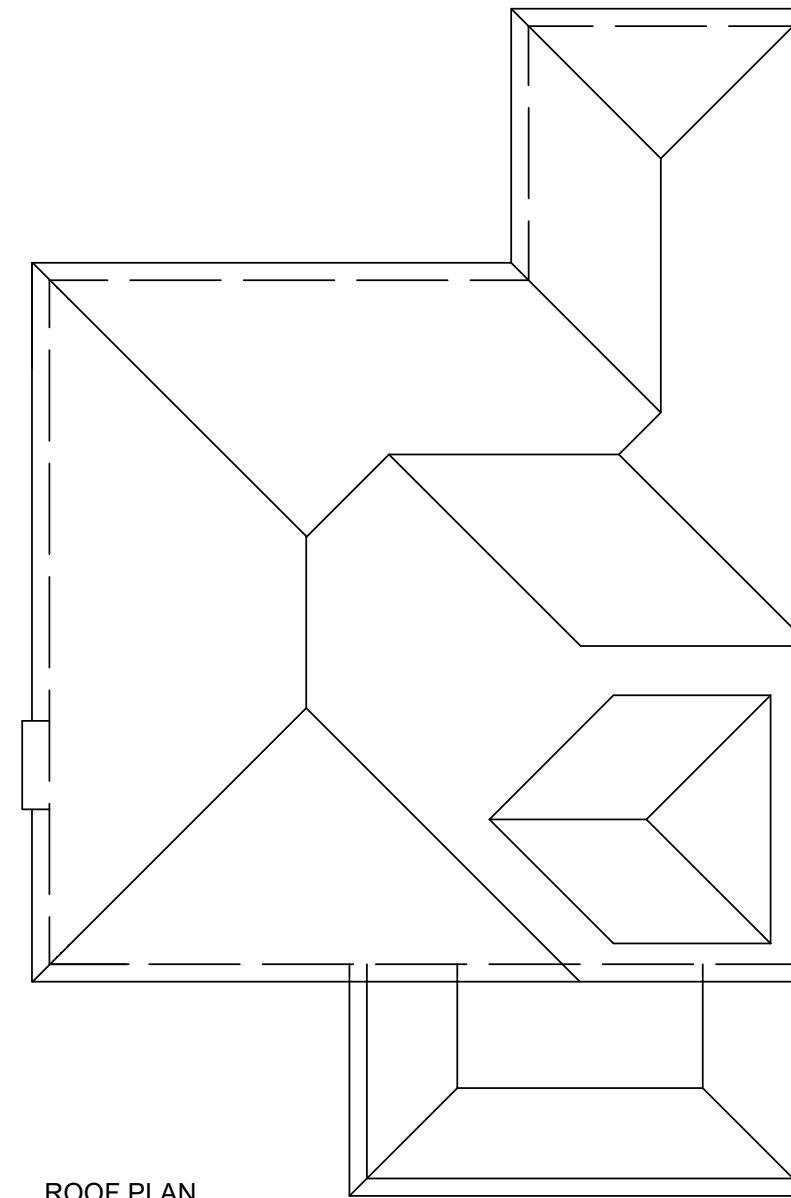

ROOF PLAN

28 Golden Avenue, East Preston		
Drawing: Existing plans and elevations		
Date: 21.2.22	Scale: 1:100@A2	Drawn by IW