



# Poynings, East Preston


## Existing

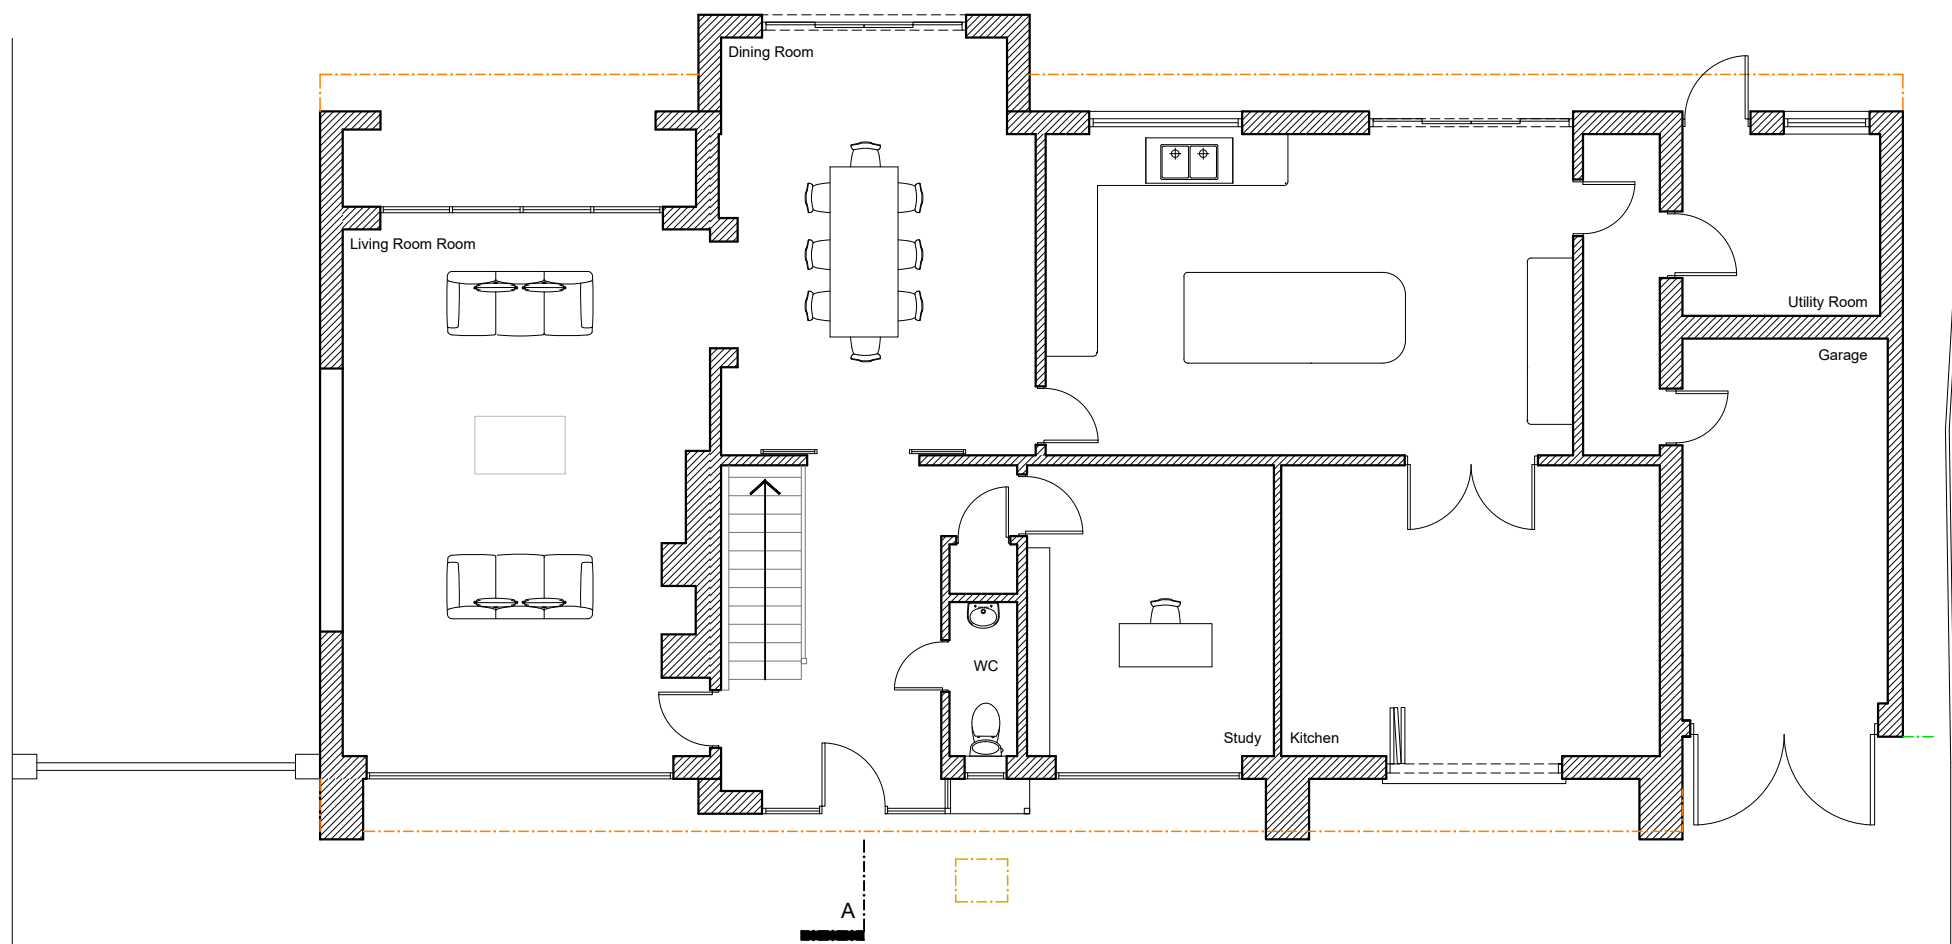




Ground Floor Plan @ 1:100

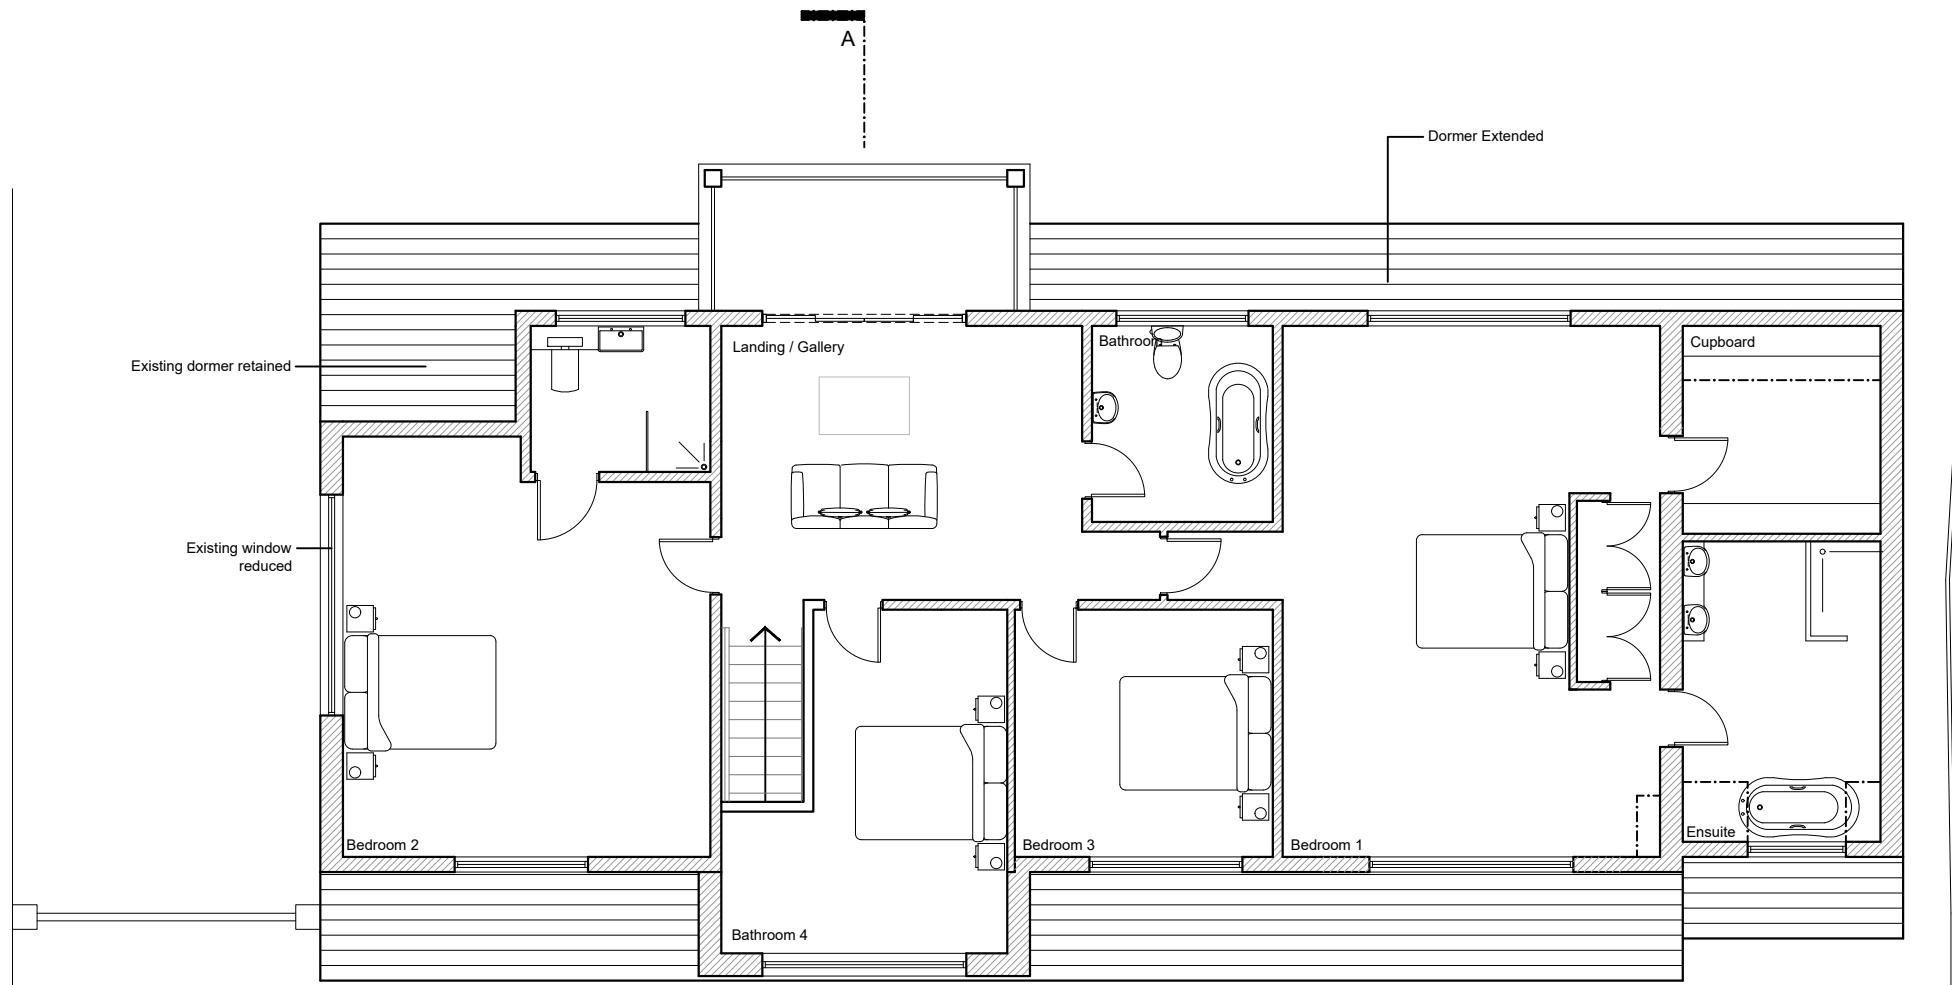


First Floor Plan @ 1:100

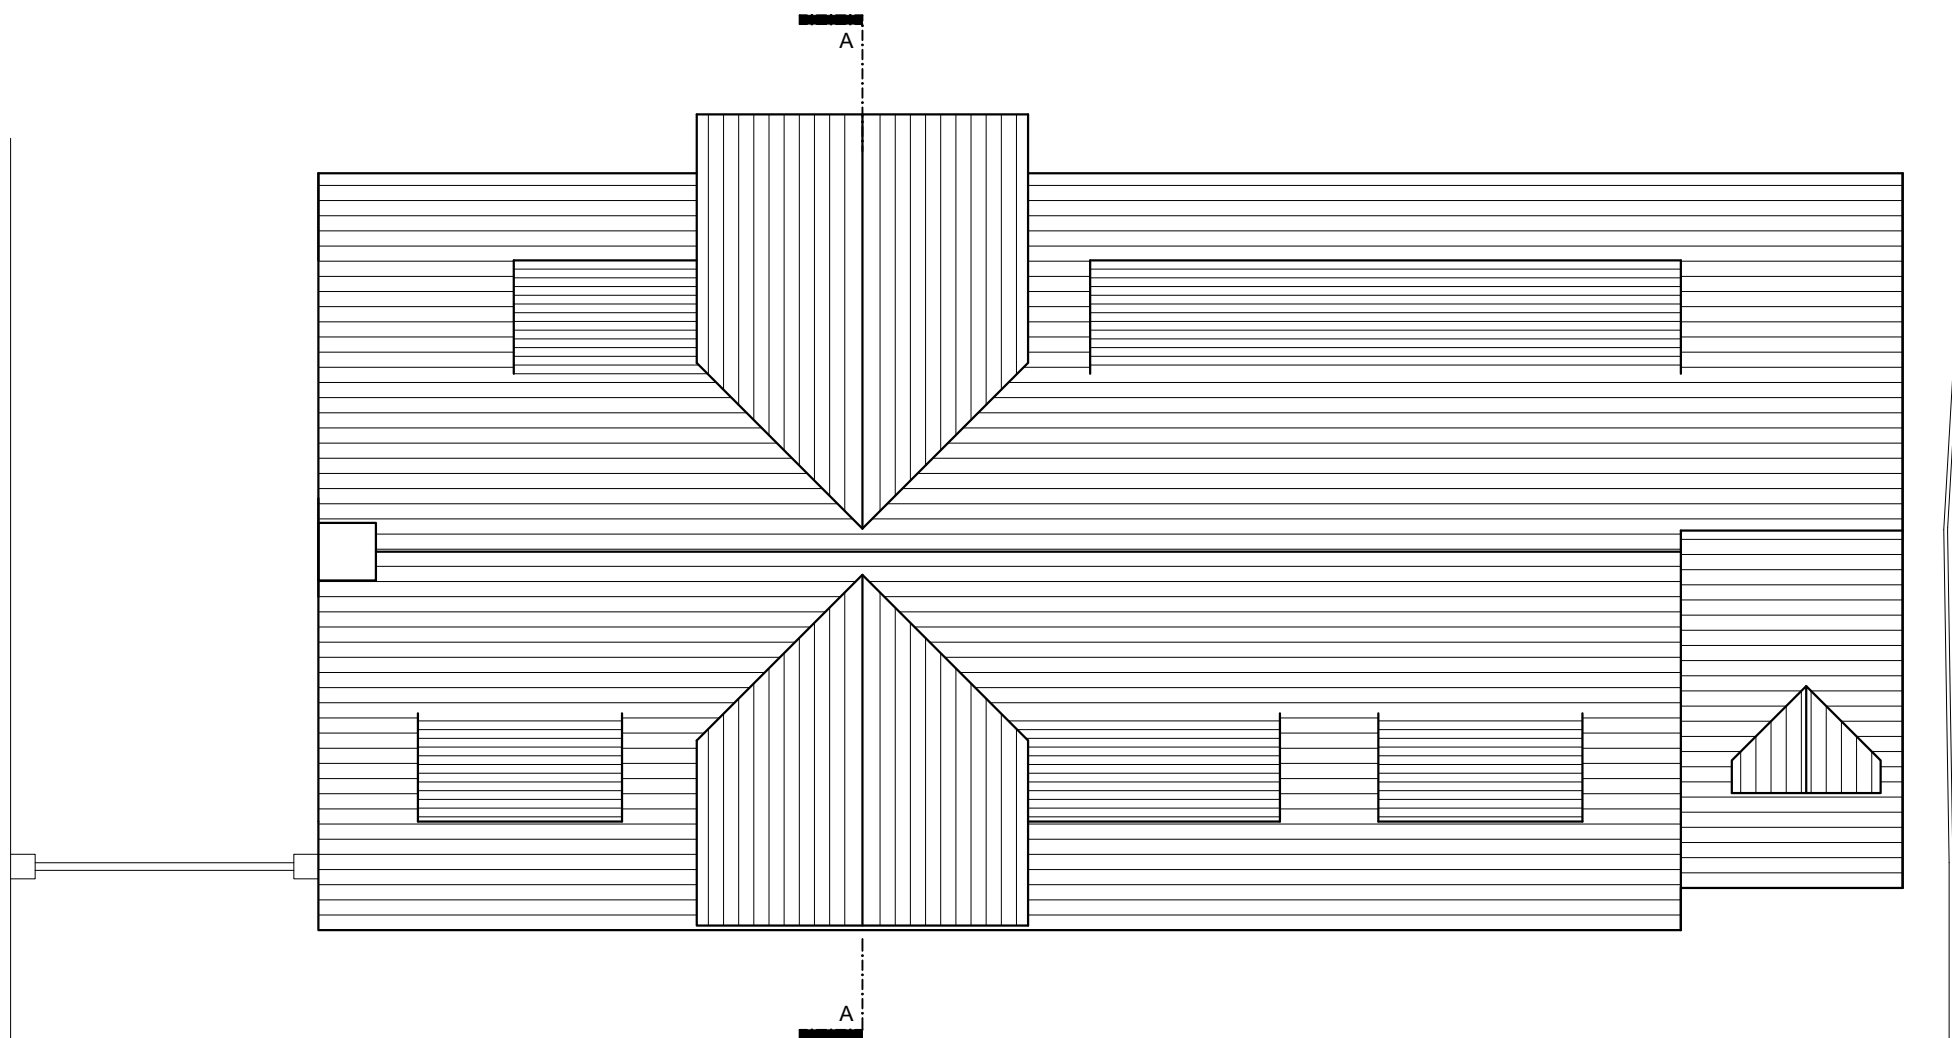


Roof Plan @ 1:100

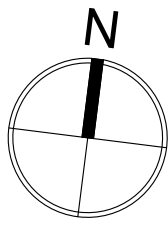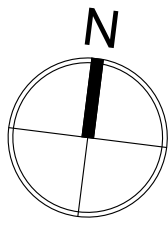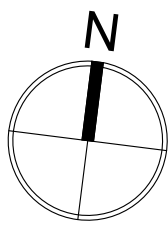

North Elevation @ 1:100

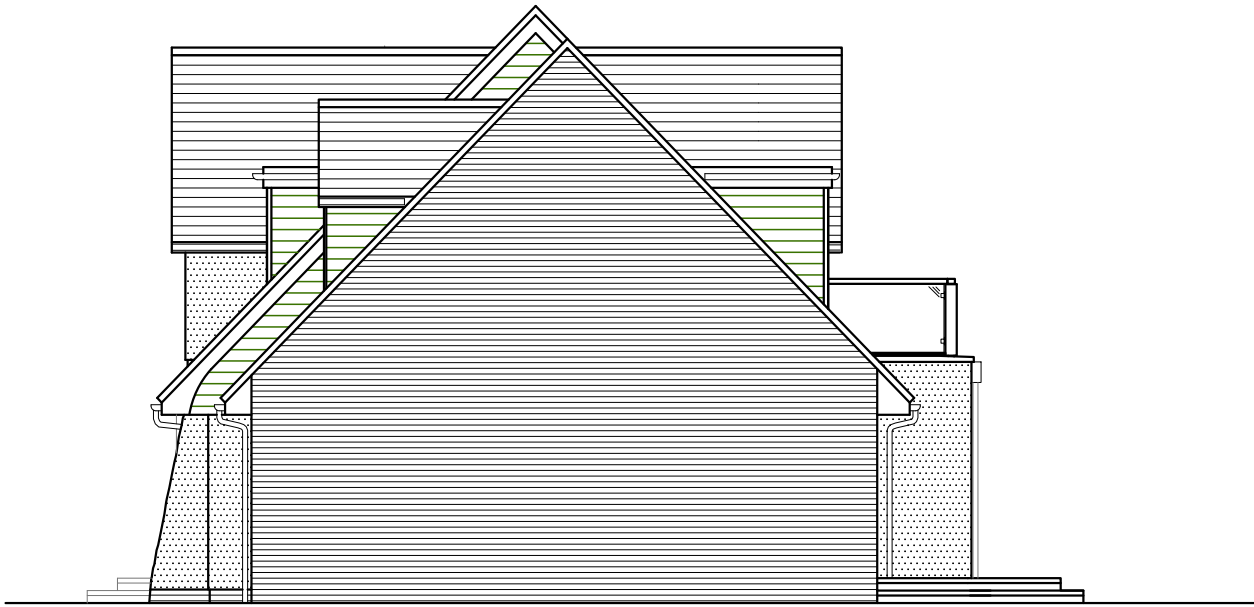




East Elevation @ 1:100

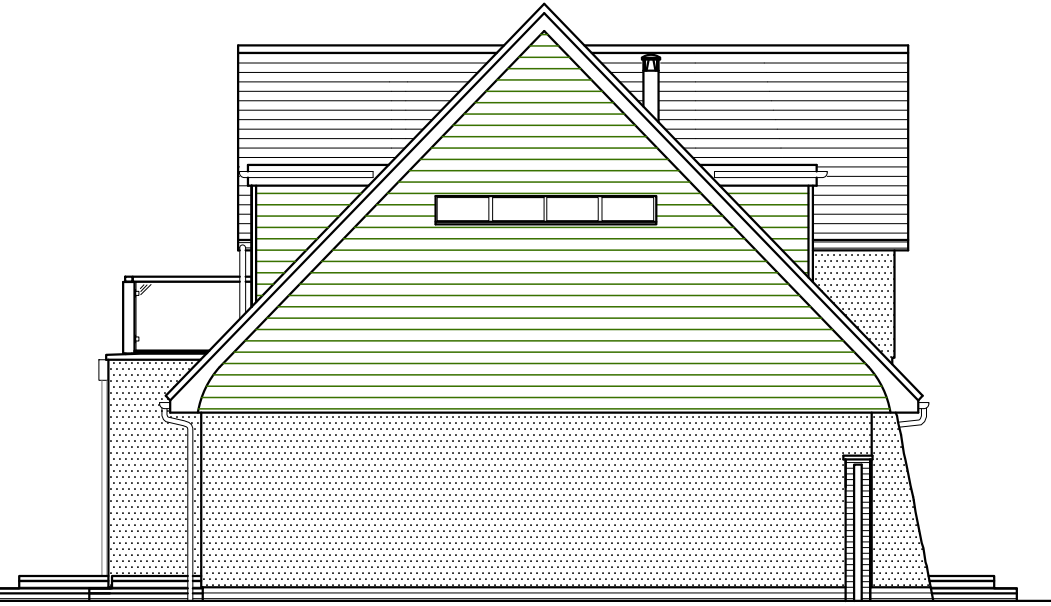

West Elevation @ 1:100



South Elevation @ 1:100

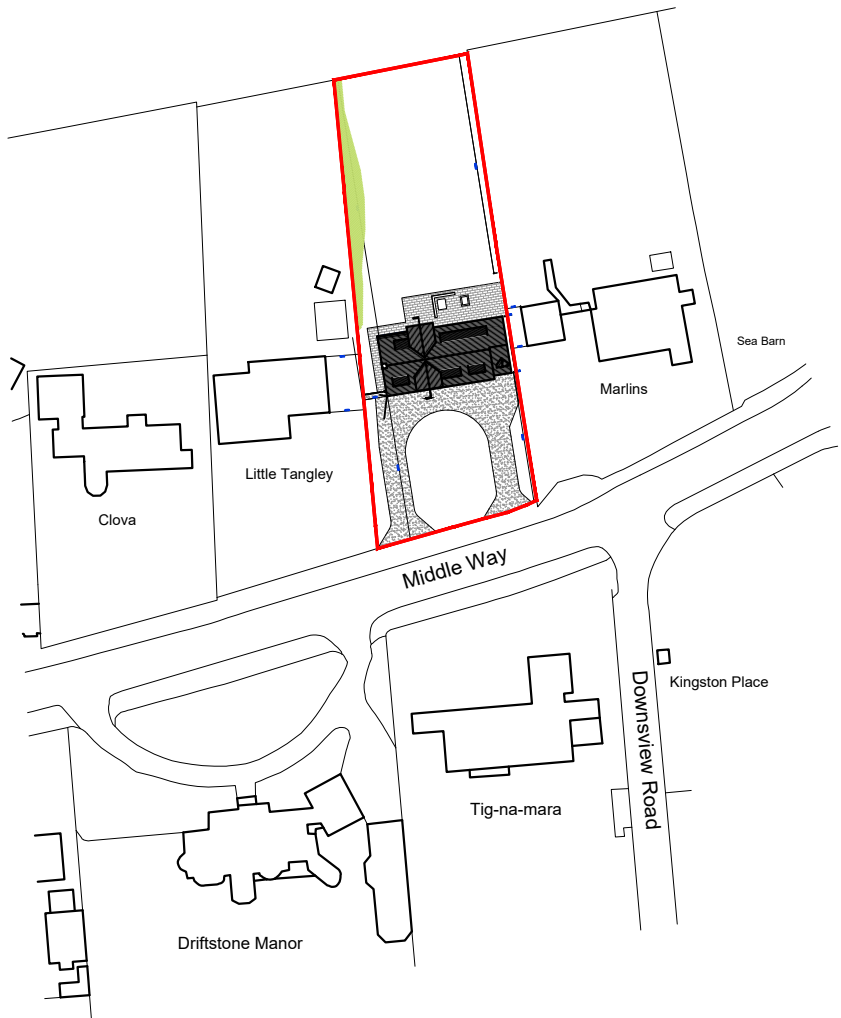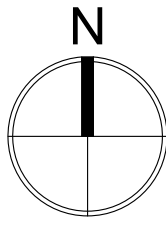 


Location Plan @ 1:1250

Ordnance Survey, (c) Crown Copyright 2022. All rights reserved. Licence number 100022432

10 0 10 20 30 40 50 100m

1:1250

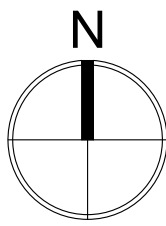

Block Plan @ 1:500

Ordnance Survey, (c) Crown Copyright 2022. All rights reserved. Licence number 100022432

10 0 10 20 30 40 50m

1:500

NOTES:

Dimensions to be checked on site before commencing work. Any discrepancies shall be reported to the architect immediately.

Do not scale from these drawings except for planning purposes.

Use figured dimensions only.

Where applicable this drawing is to be read in conjunction with other consultants' drawings.

All drawings to be read in conjunction with specification and all other drawings including structural engineer and mechanical and electrical drawings / specification

| REV | DATE | AMENDMENT | DRAWN |
|-----|------|-----------|-------|
|     |      |           |       |

**hd**  
architects

Helyer Davies Architects Ltd  
1 The Old Flour Mill,  
Emsworth, PO10 7BT  
01243 370 715  
www.hdarchitects.co.uk mail@hdarchitects.co.uk

CLIENT  
Julie and Phil Hopes

PROJECT  
The Poynings,  
Middle Way,  
Kingston Gorse,  
East Preston,  
West Sussex,  
BN16 1SB

DRAWING  
Existing Plans  
Existing Elevations

SCALE  
as noted @A1

DATE Feb 2022 DRAWN TD

DRAWING NUMBER  
22015-01

REVISION  
-