




Poynings, East Preston
Proposed

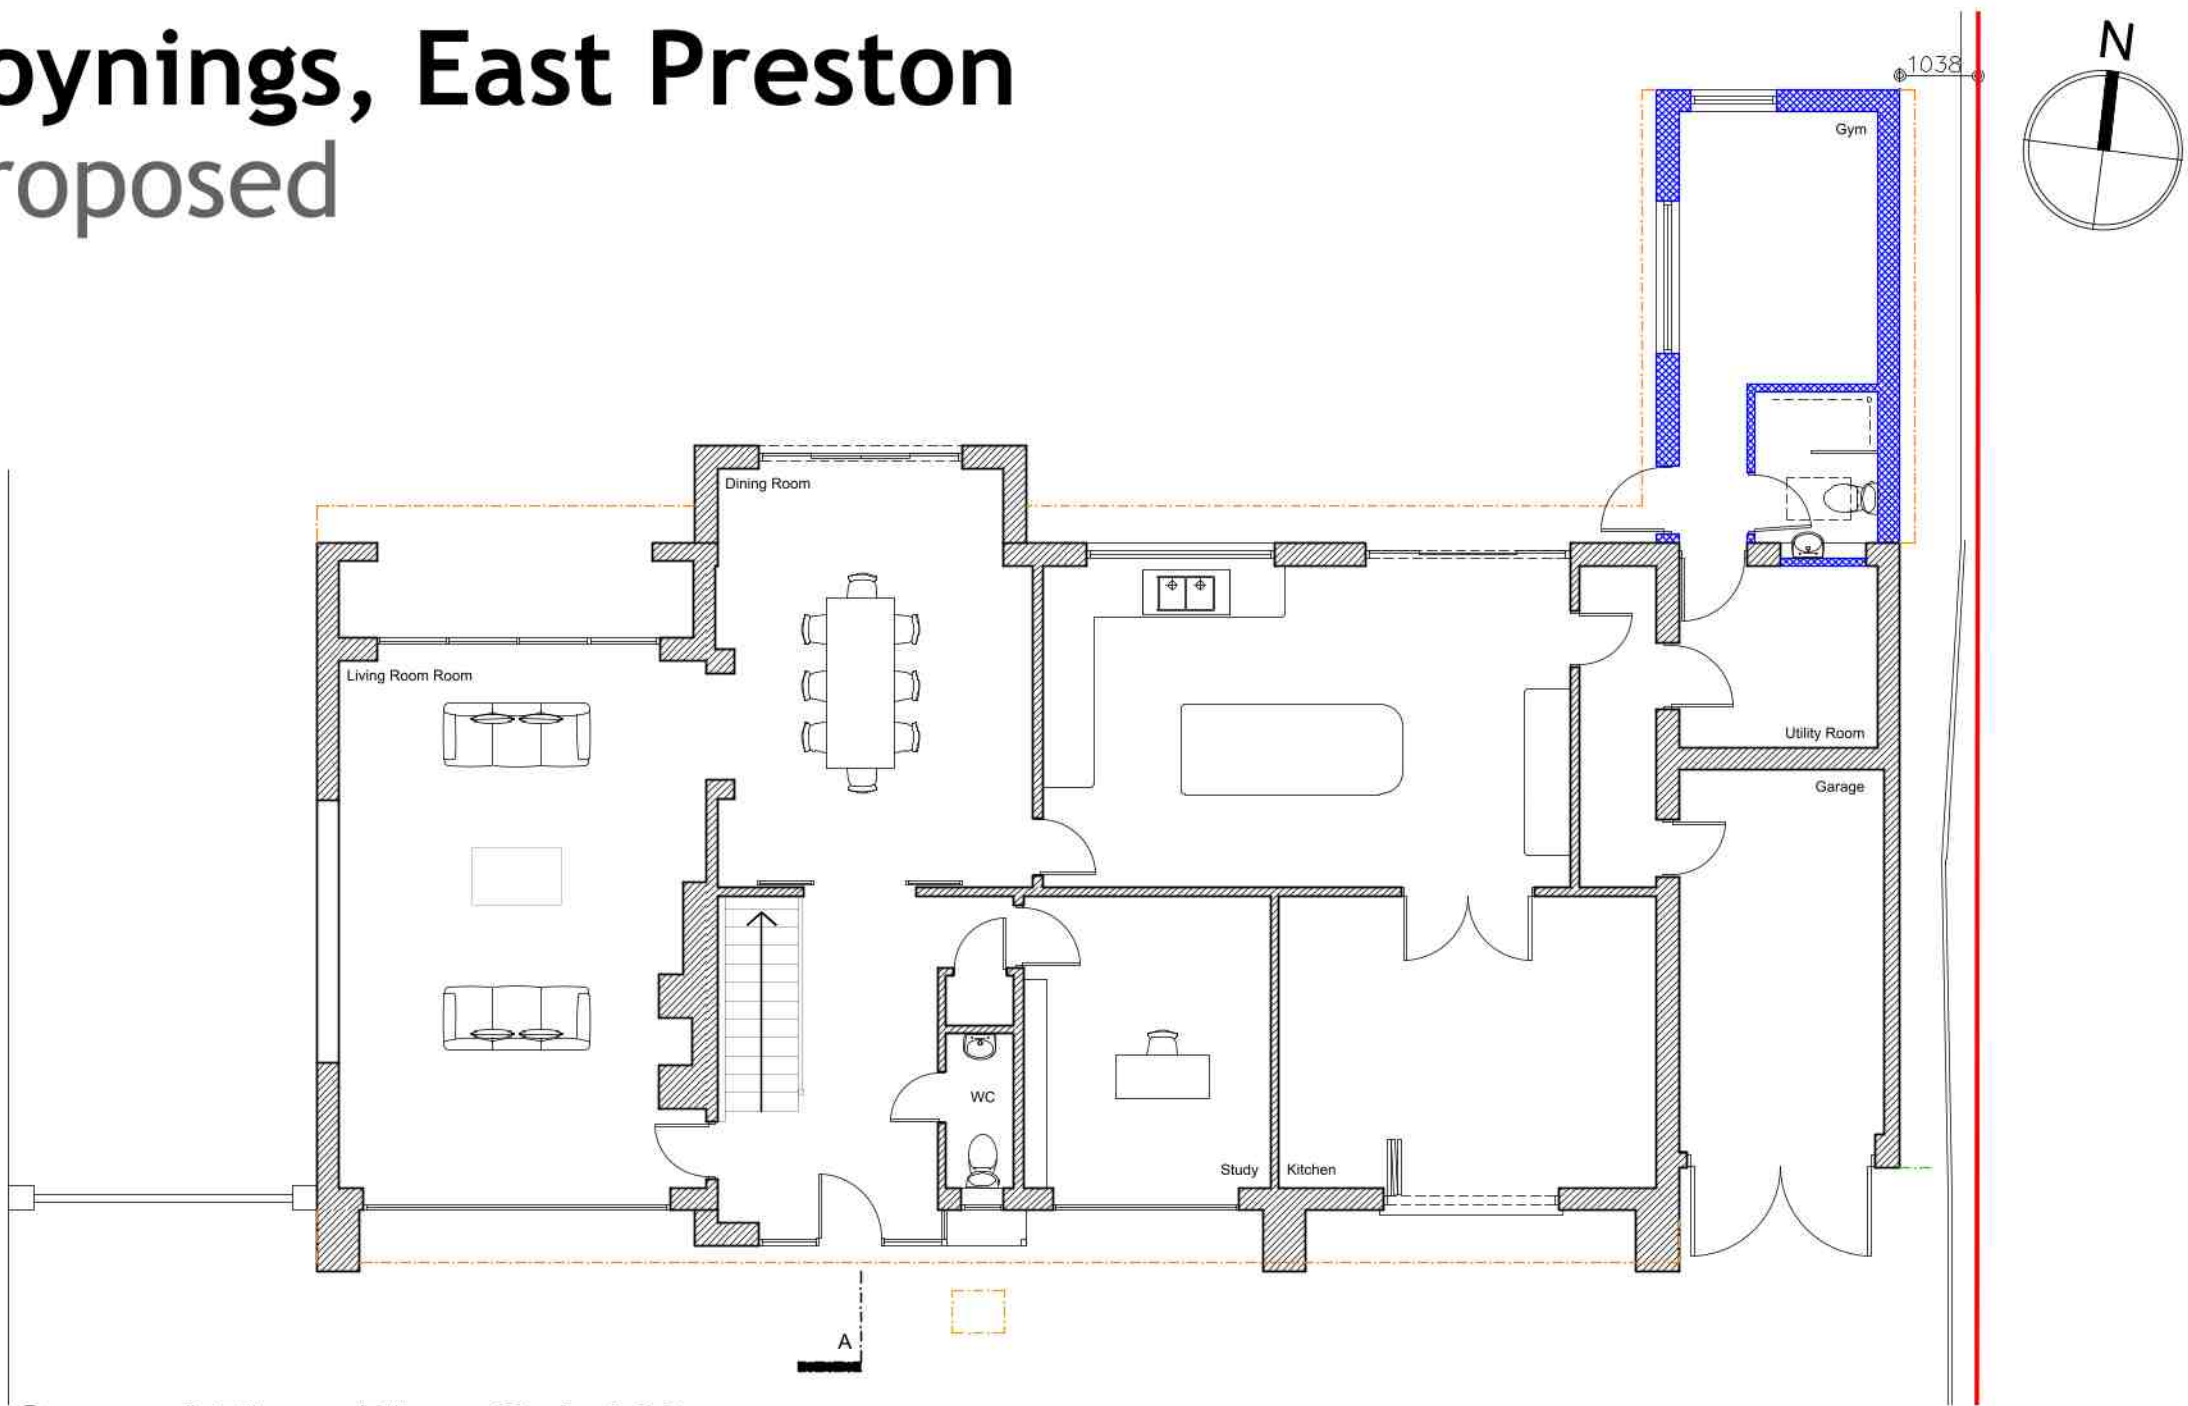

Ground Floor Plan @ 1:100

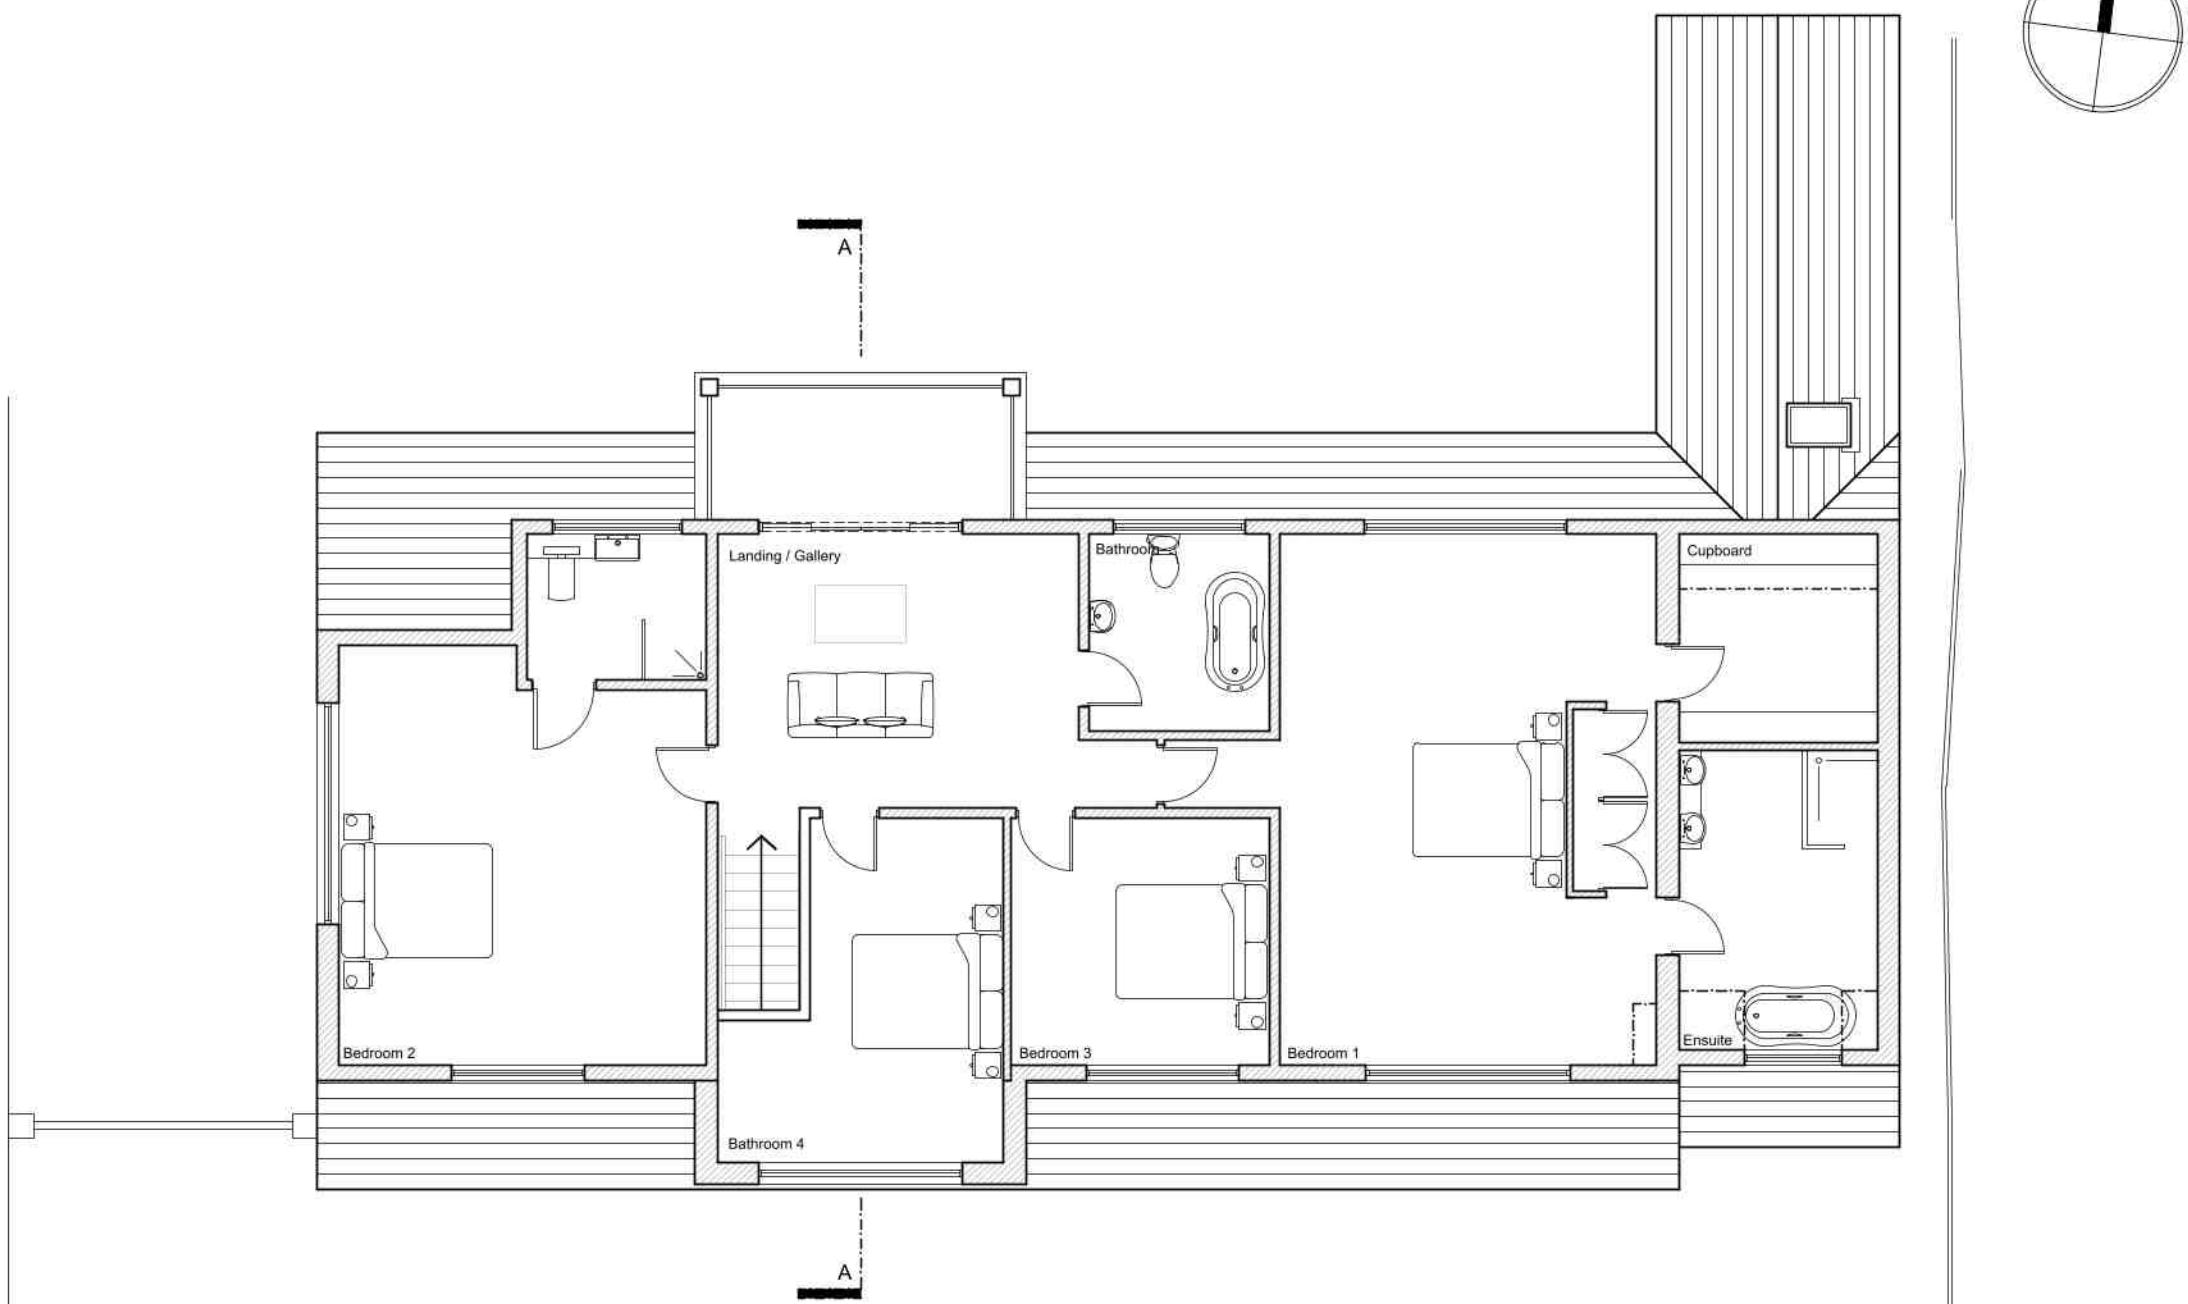

First Floor Plan @ 1:100

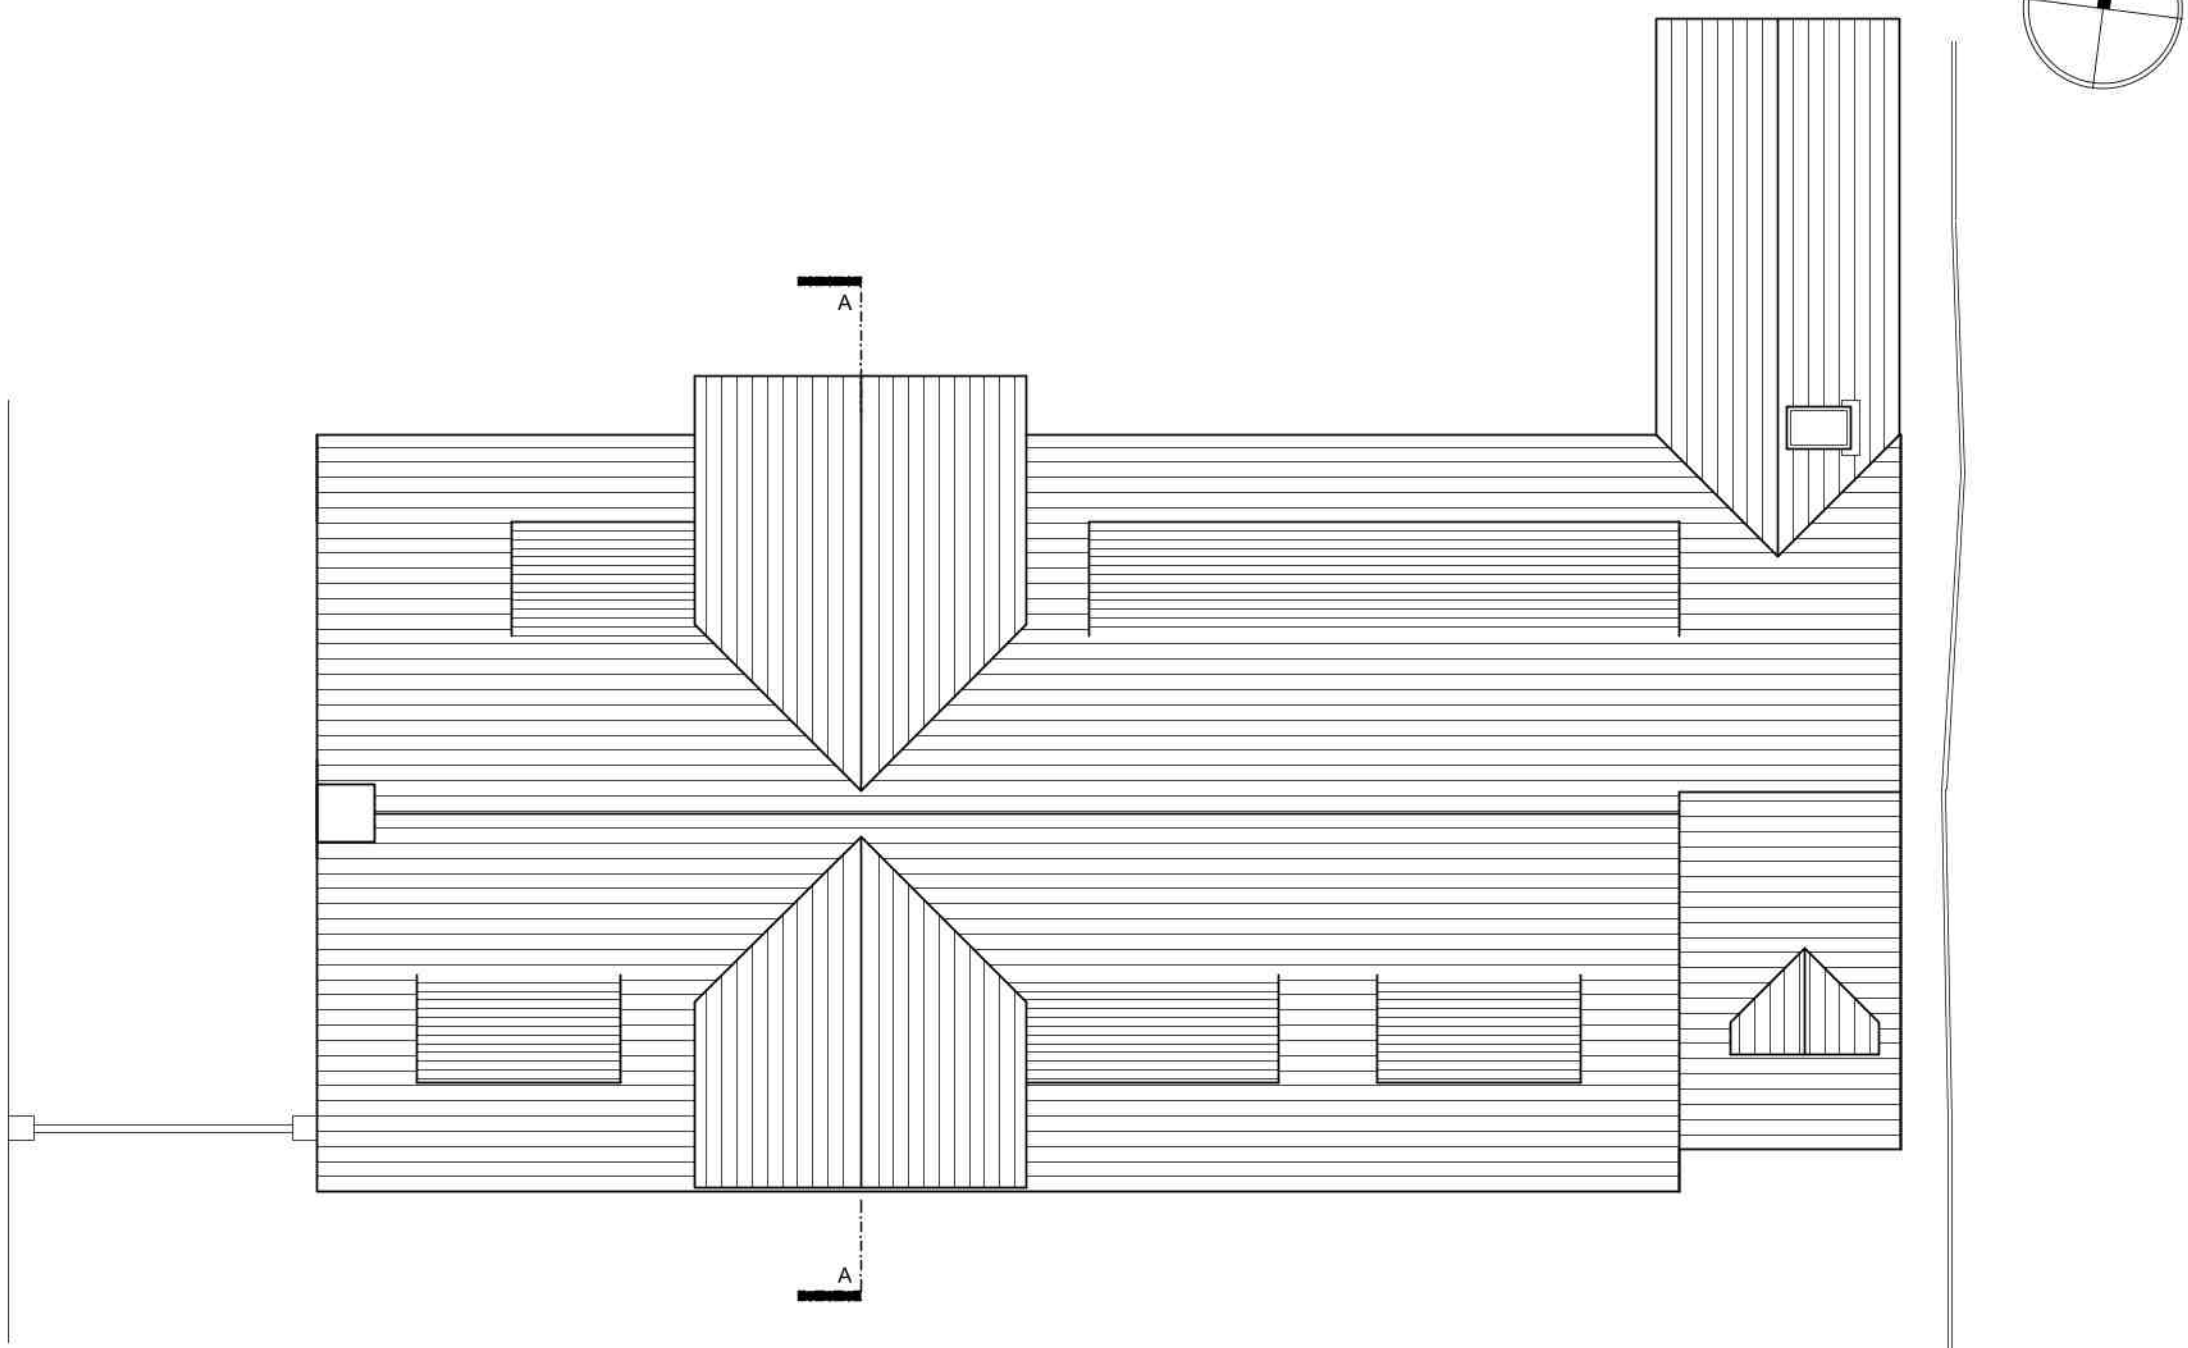


Roof Plan @ 1:100



North Elevation @ 1:100





East Elevation @ 1:100

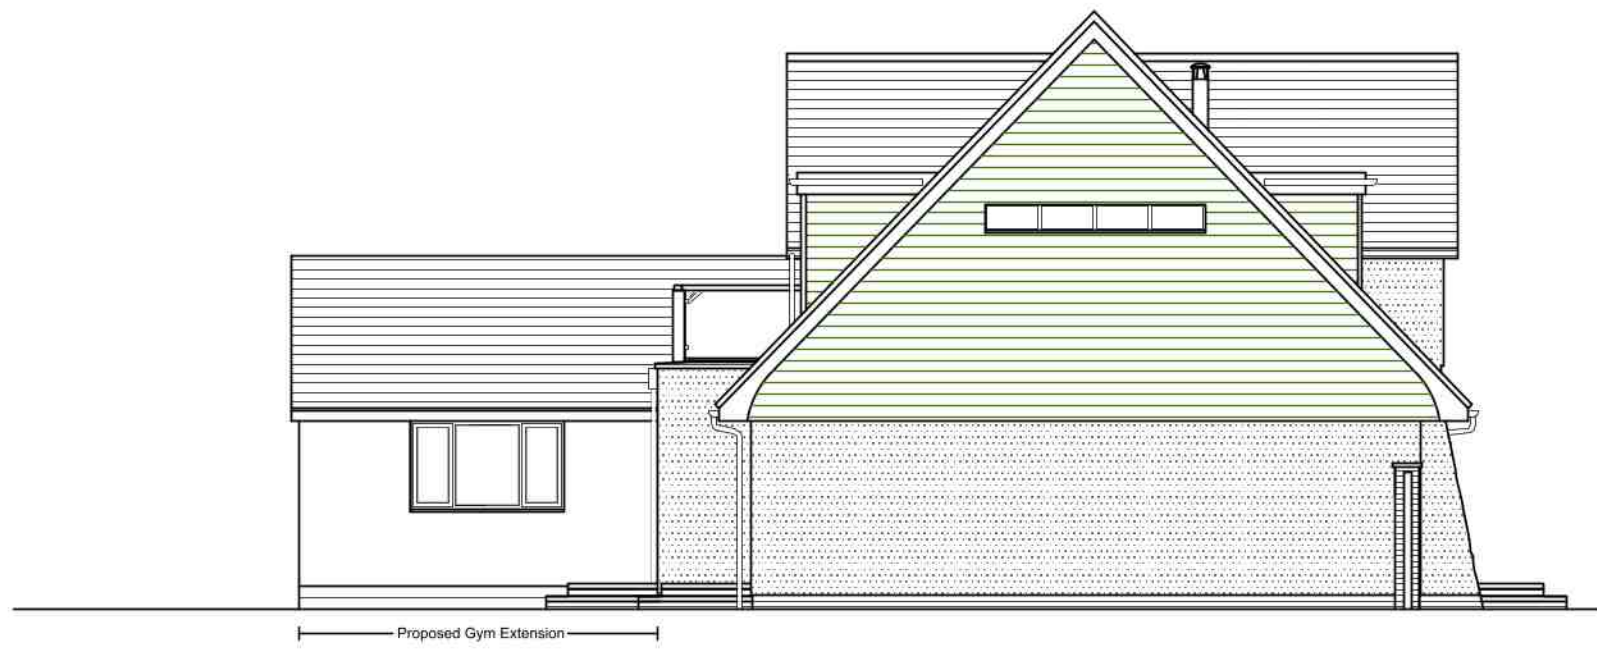

West Elevation @ 1:100



South Elevation @ 1:100

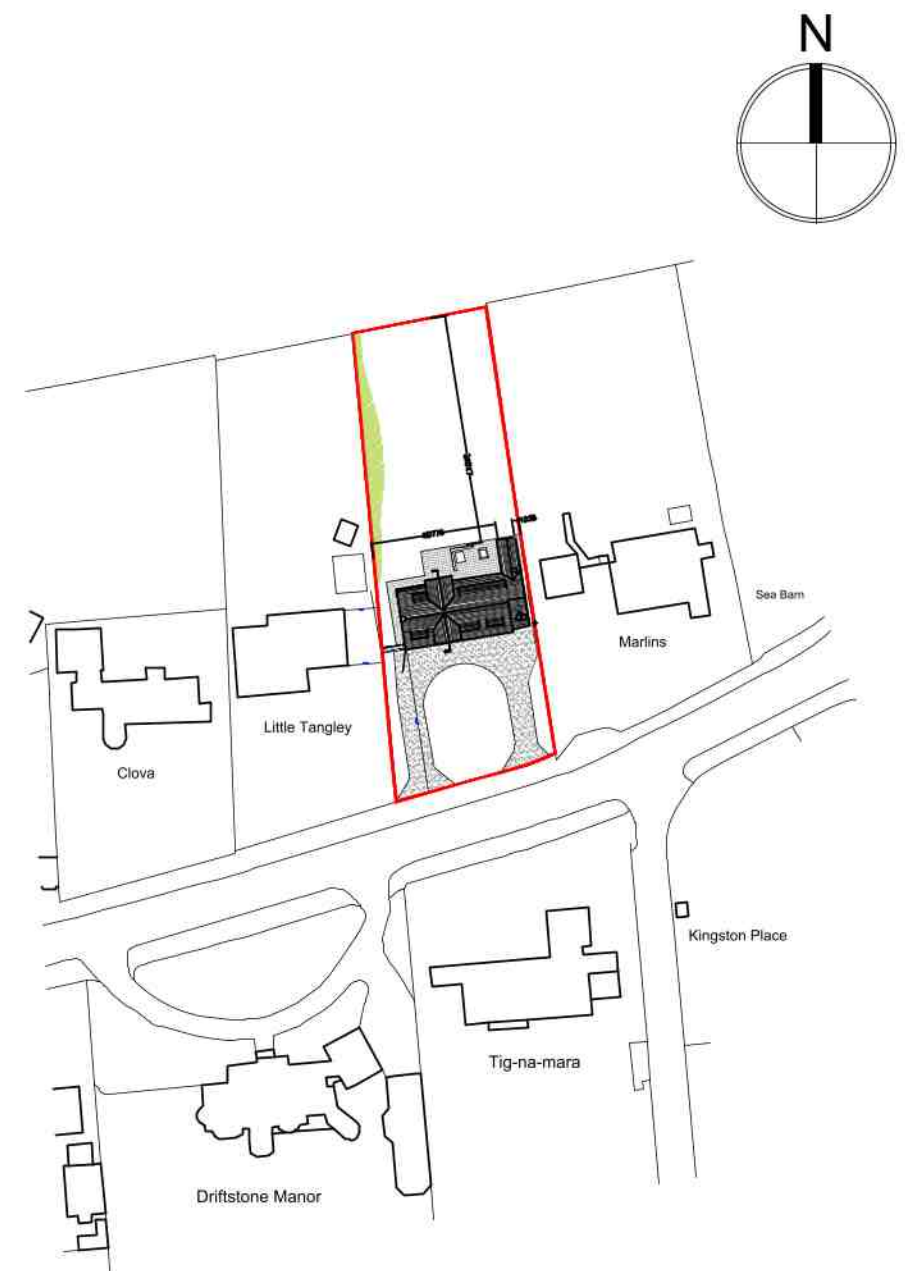 

Location Plan @ 1:1250

Ordnance Survey, (c) Crown Copyright 2022. All rights reserved. Licence number 100022432

10 0 10 20 30 40 50 100m

1:1250



Block Plan @ 1:500

Ordnance Survey, (c) Crown Copyright 2022. All rights reserved. Licence number 100022432

10 0 10 20 30 40 50m

1:500

NOTES:

Dimensions to be checked on site before commencing work. Any discrepancies shall be reported to the architect immediately.

Do not scale from these drawings except for planning purposes.

Use figured dimensions only.

Where applicable this drawing is to be read in conjunction with other consultants' drawings.

All drawings to be read in conjunction with specification and all other drawings including structural engineer and mechanical and electrical drawings / specification

REV	DATE	AMENDMENT	TP	DRAWN
A	25.02.22	Boundary dimensions included	TP	

hd architects

Helyer Davies Architects Ltd
1 The Old Flour Mill,
Emsworth, PO10 7BT
01243 370 715
www.hdarchitects.co.uk mail@hdarchitects.co.uk

CLIENT
Julie and Phil Hopes

PROJECT
The Poynings,
Middle Way,
Kingston Gorse,
East Preston,
West Sussex,
BN16 1SB

DRAWING
Proposed Plans
Proposed Elevations

SCALE
as noted @A1

DATE	Feb 2022	DRAWN	TD
DRAWING NUMBER	22015-02	REVISION	-