




Schedule of Materials			
Roof	: Pantiles	Windows	: UPVC
Elevations	: Brick	Doors	: White UPVC
Conservatory			

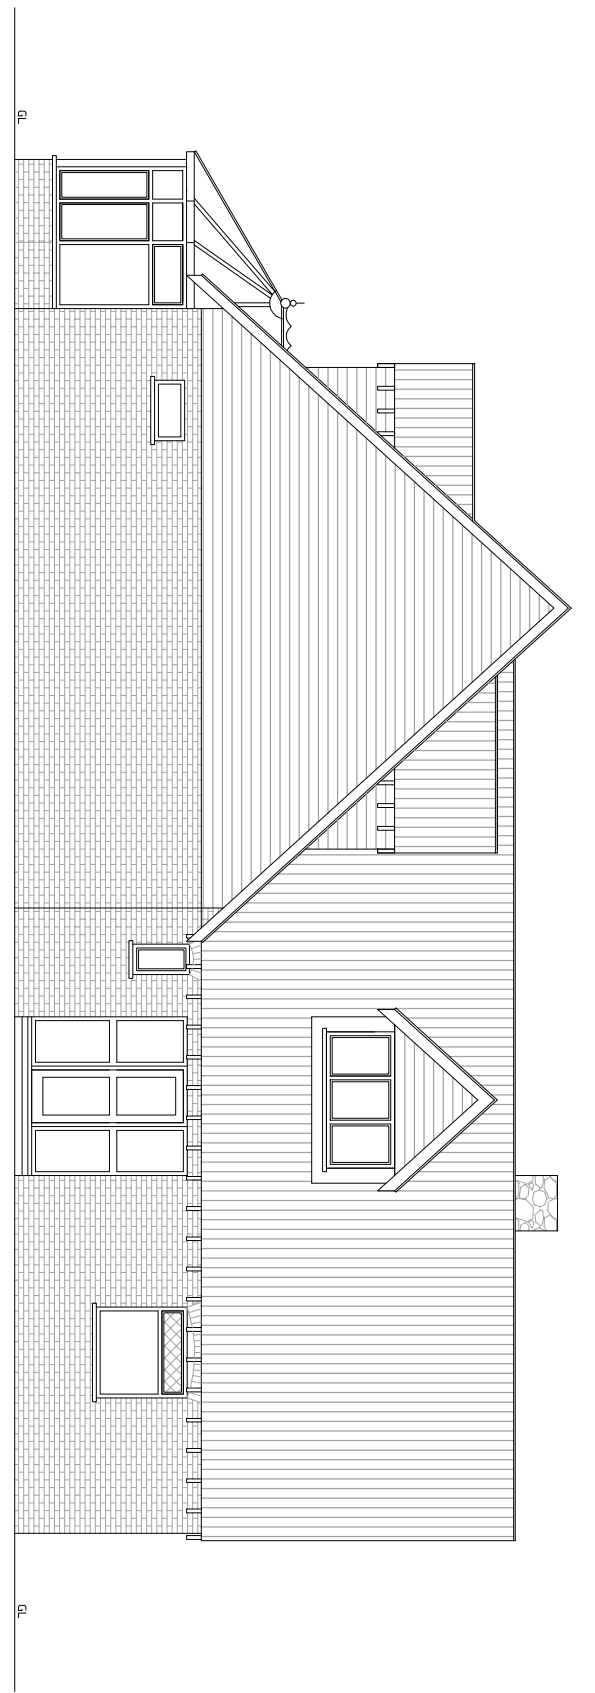


Side Elevation

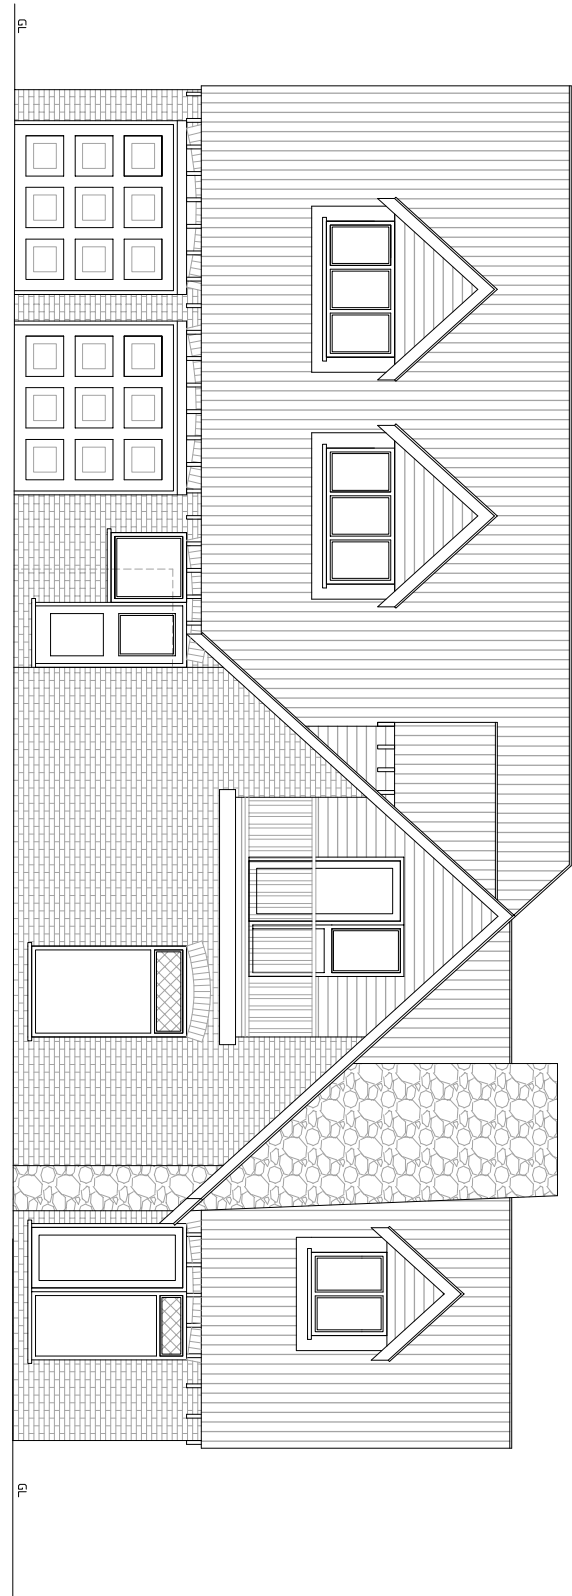

Front Elevation

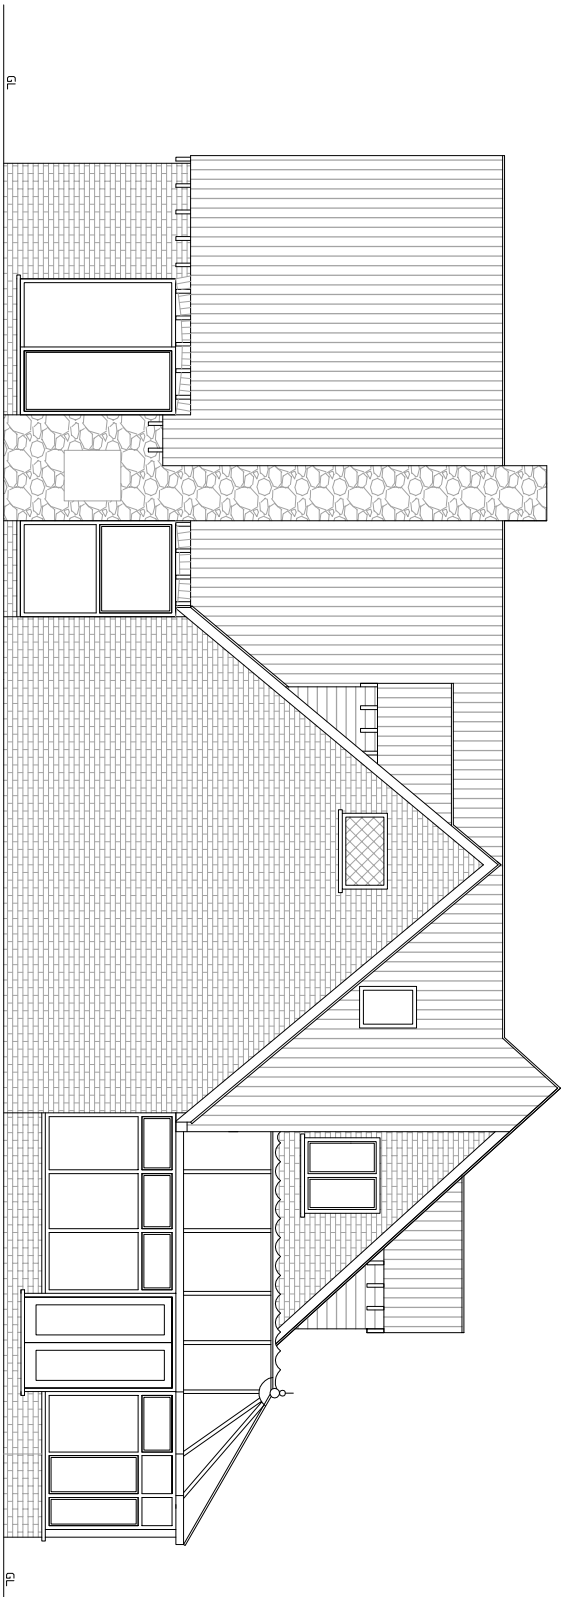

Side Elevation

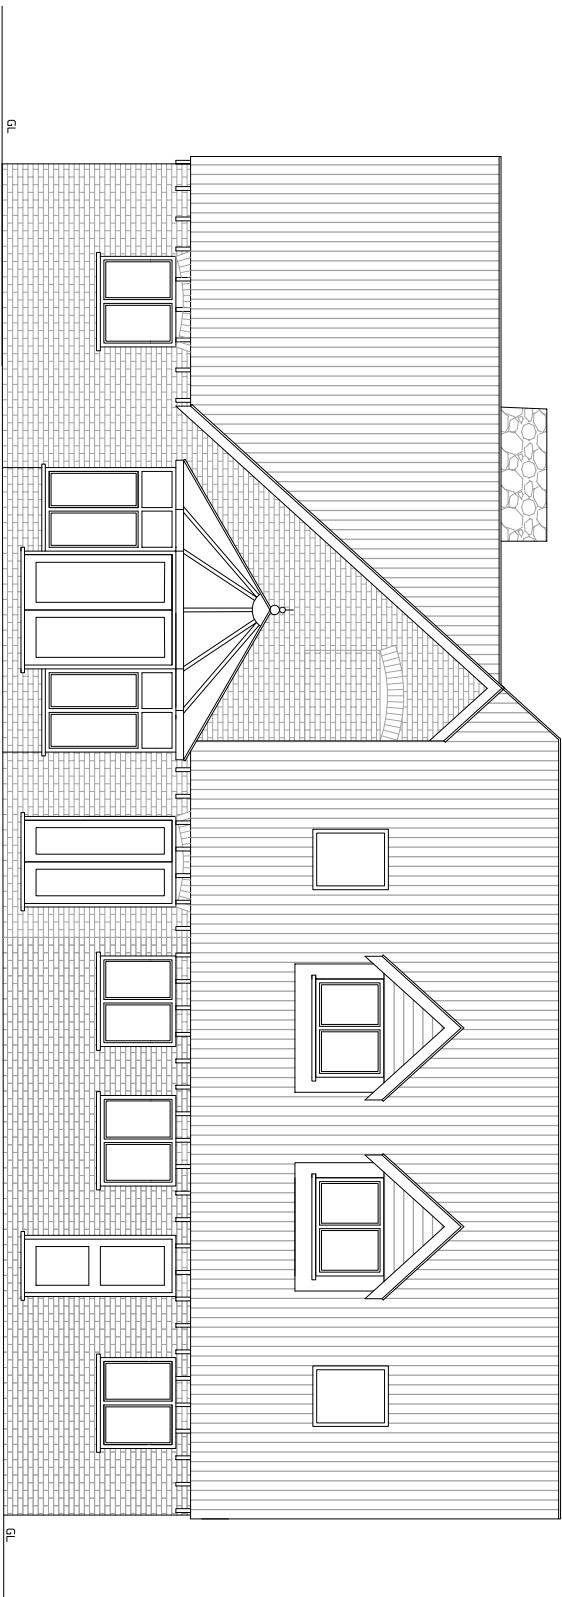


Rear Elevation



Block Plan 1:500

Scale 1:500

 

Scale 1:100



COLIN JESSEY ASSOCIATES										
47 Sullington Gardens, Finton Valley, Worthing, BN14 0HS						Tel. 01903 877724		www.colinjessey.co.uk		
Client	M/P. Jenkins					Paper Size A1				
Contract	Extension & Internal Alterations									
At	Fiddlers Green, Golden Acre, Kingston Gorse Estate, East Preston, BN16 1QP									
Title	Proposed Elevations & Block Plan									
DWG. No.	277.13.04		Scale:		1:100 & 1:500		Date:		19.3.13	
Rev.							Date:			
Details:						Drawn By: S.D				
Details:						Date:				
Details:										