




Schedule of Materials			
Roof	:	Pantiles	
Elevations	:	Brick	
Windows	:	UPVC	
Doors	:	UPVC	

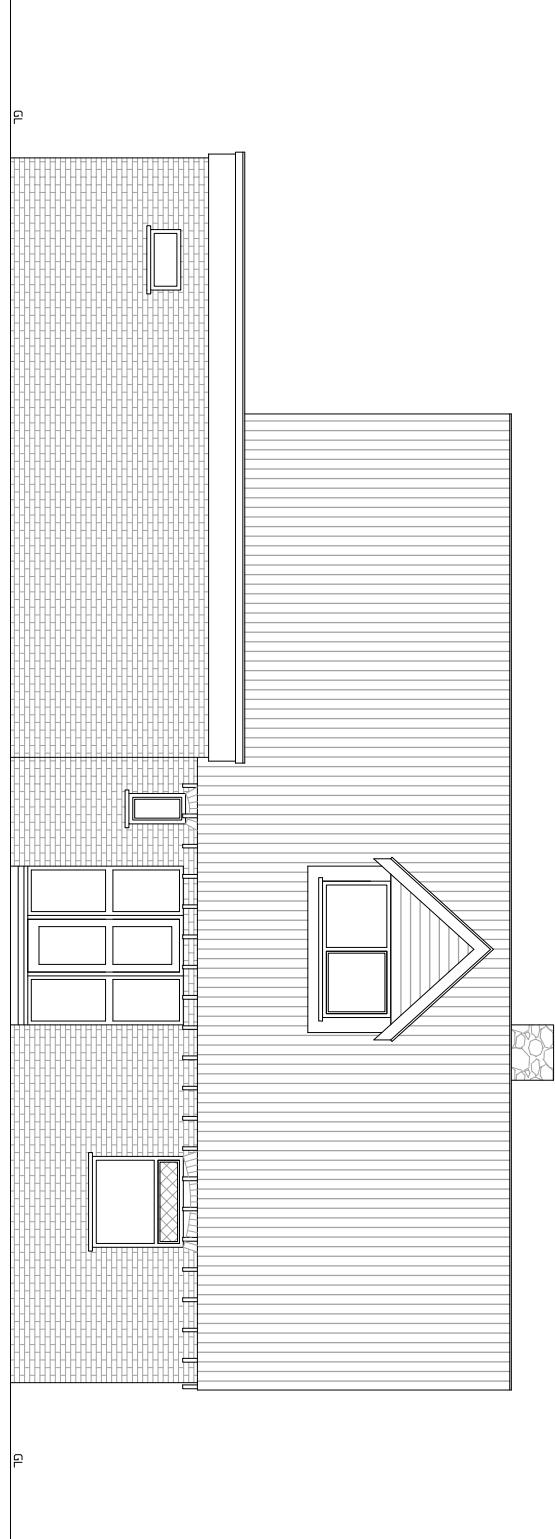


Side Elevation

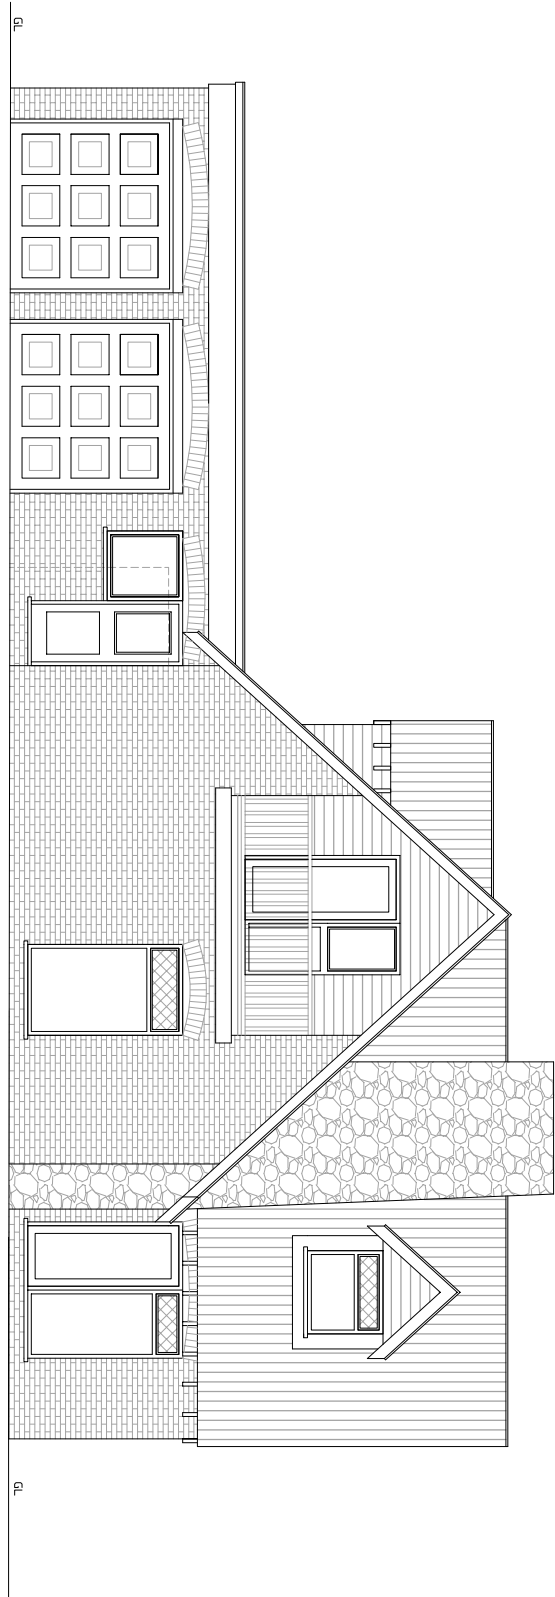



Front Elevation

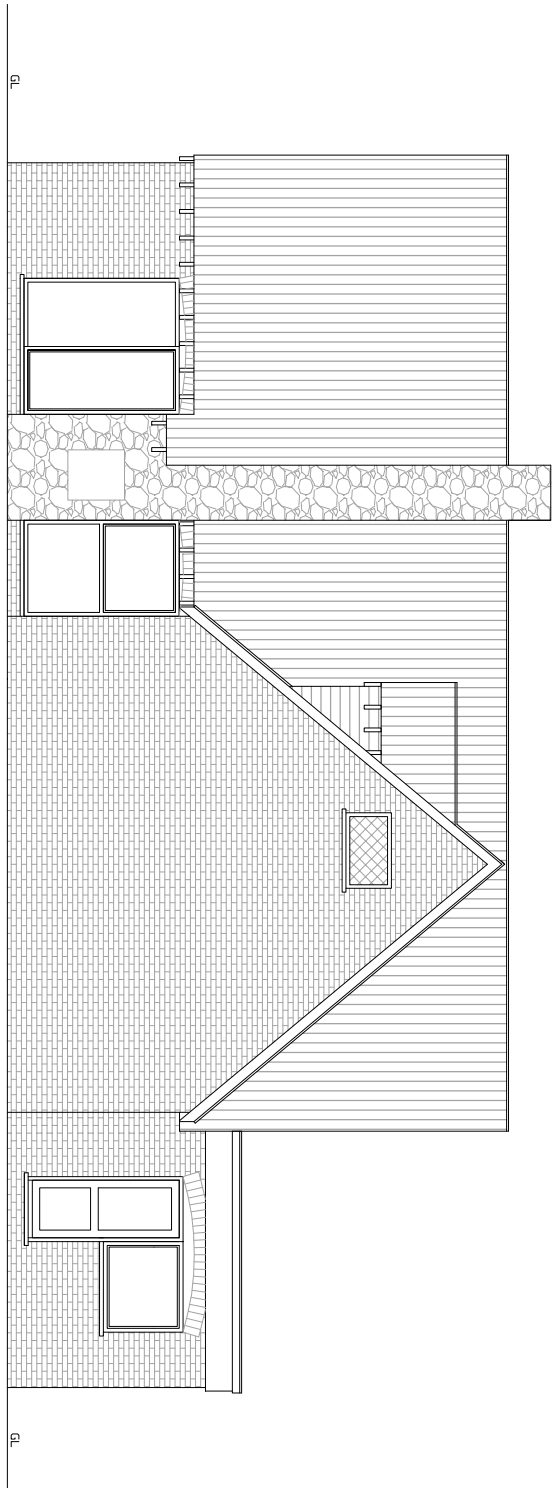


Side Elevation

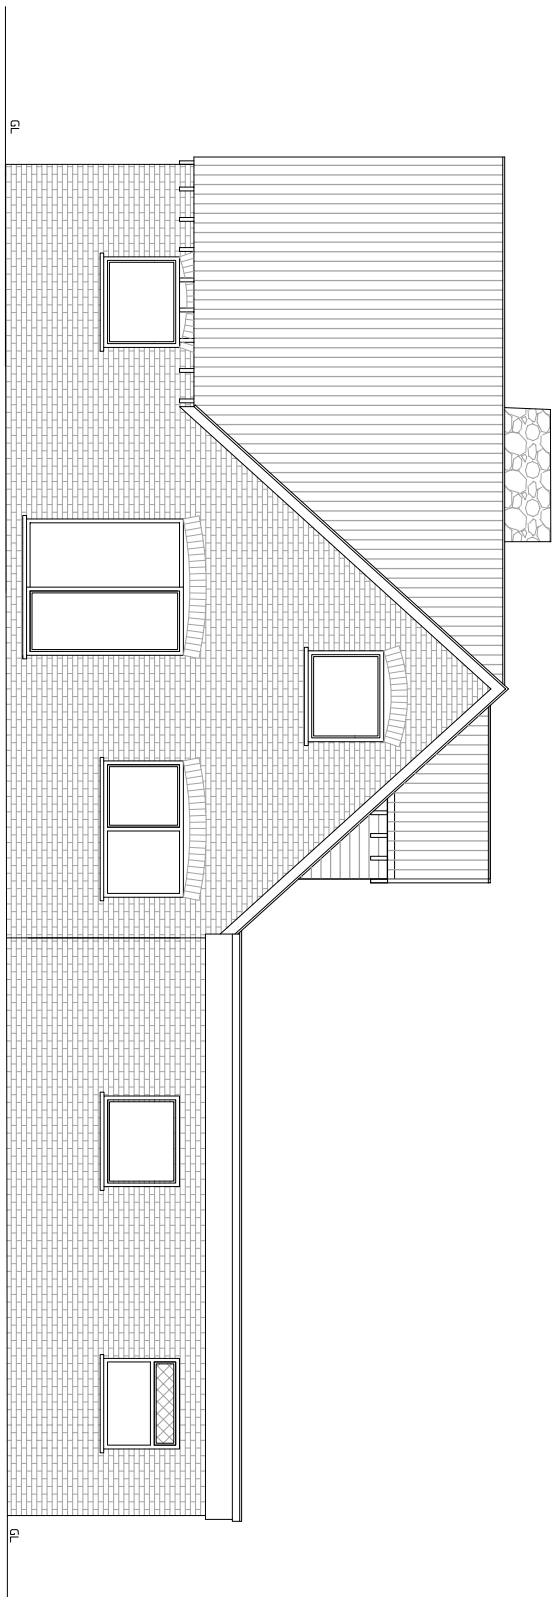

Rear Elevation

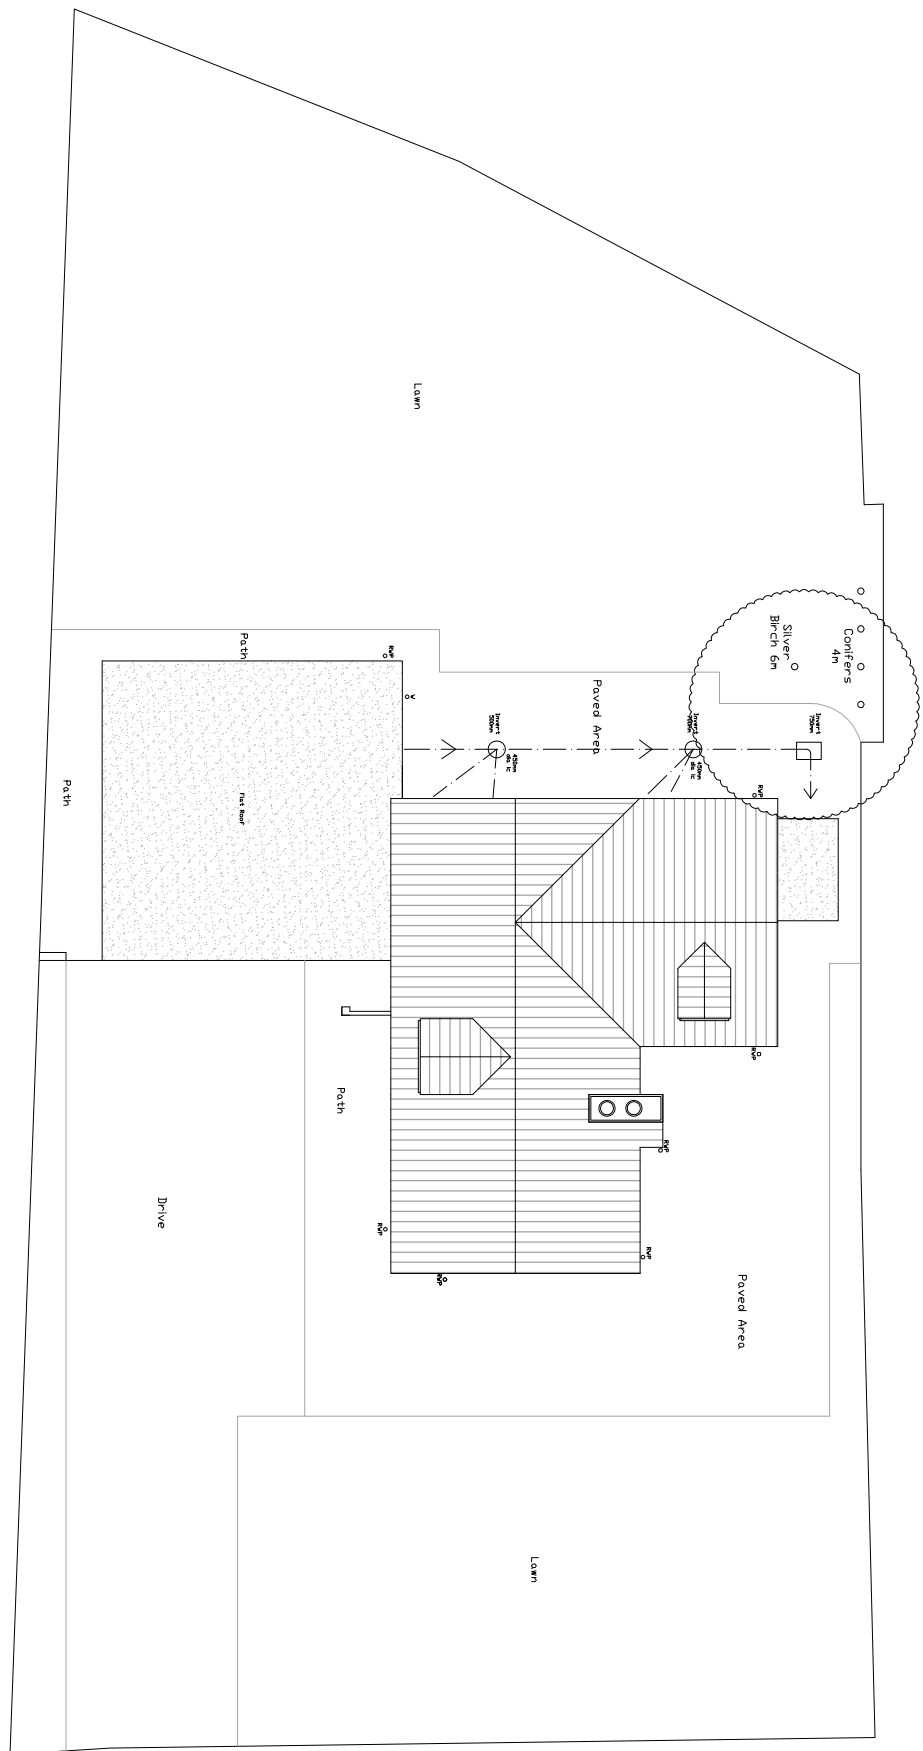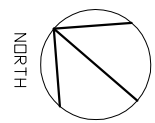

Typical Cross Section

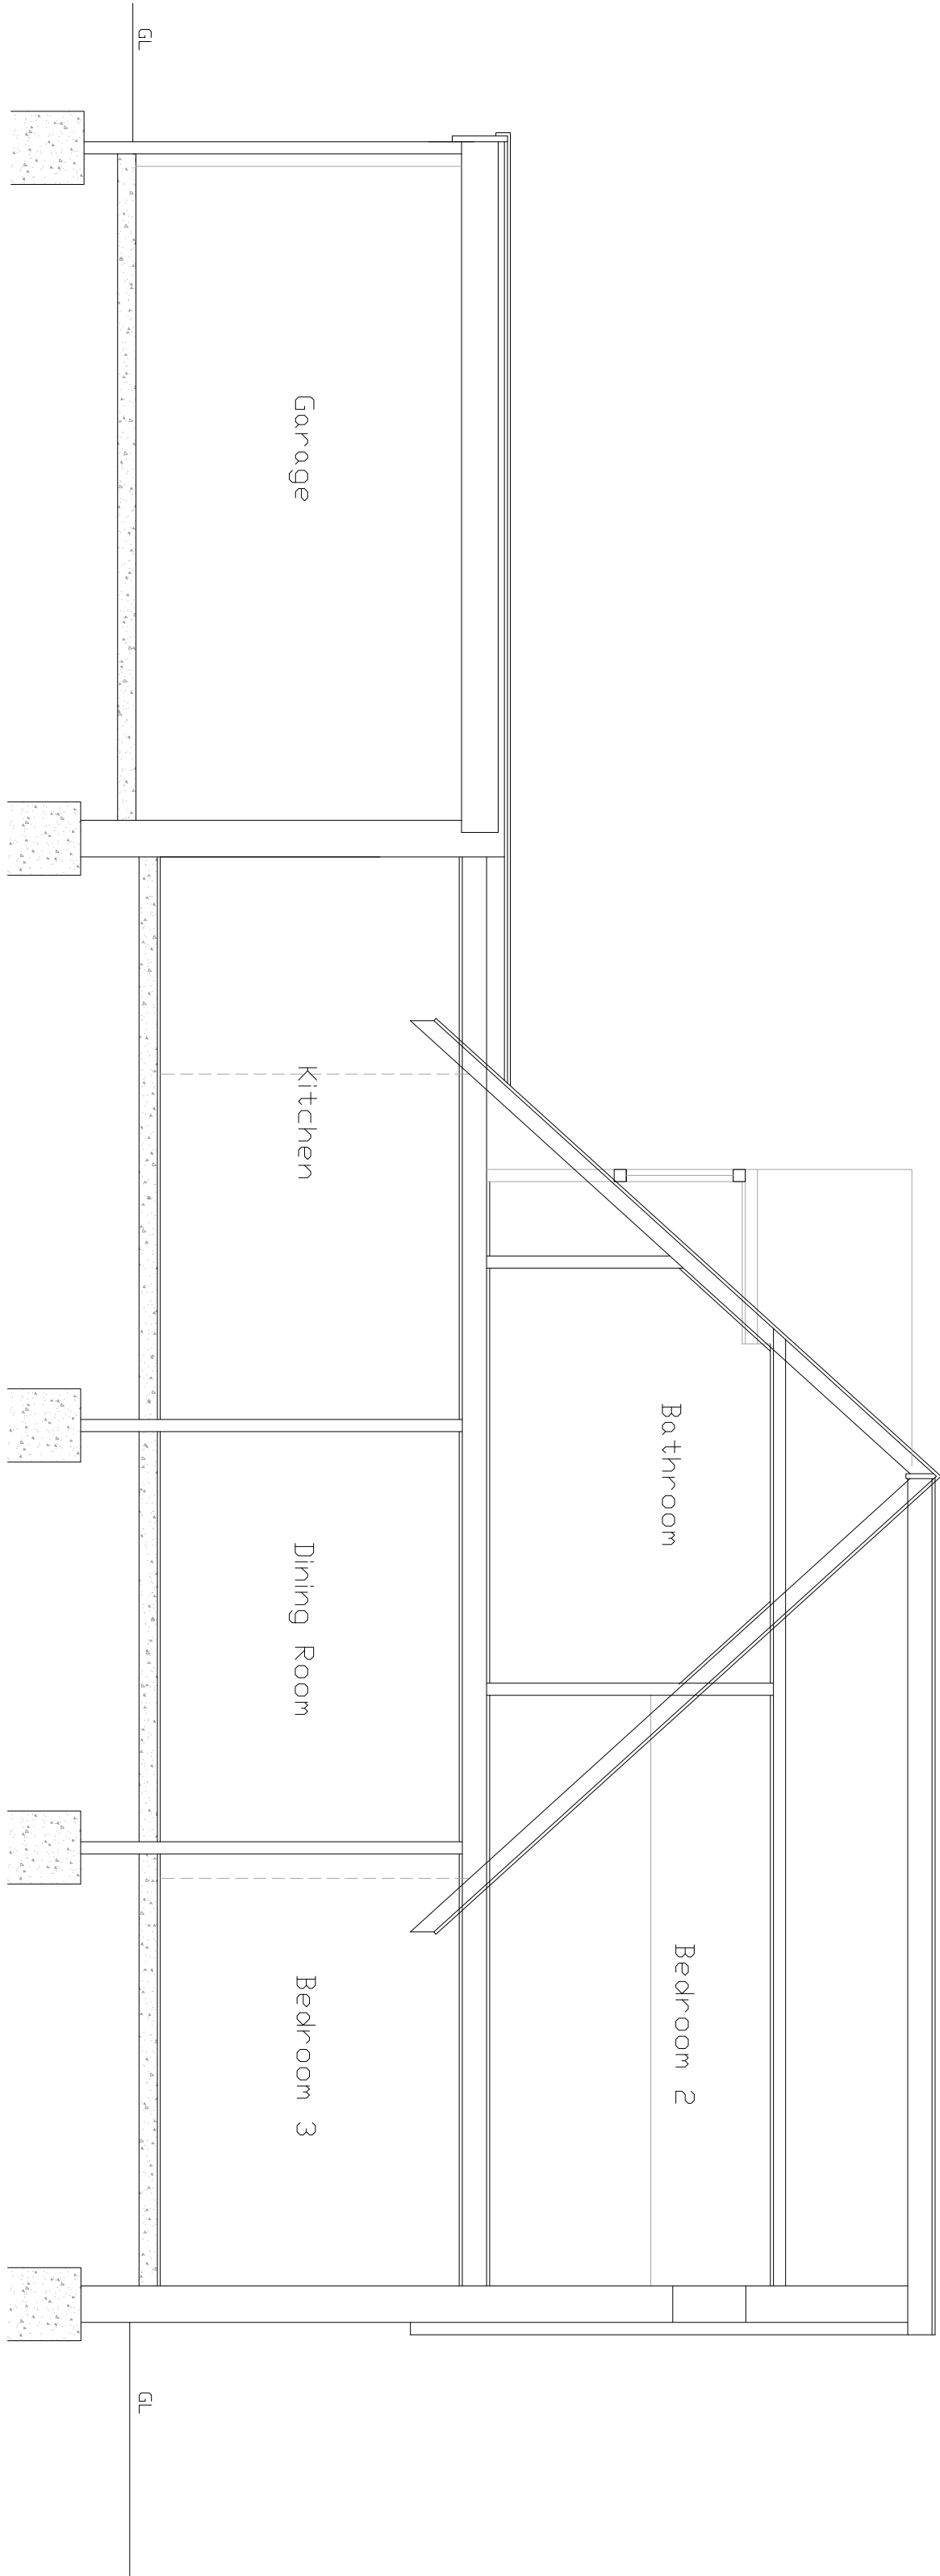

Roof: 200-25mm
H/O Beams: 270x75mm
Purlins: not measured
Rafters: 130x50mm @ 300mm C
Ceiling Joist: 100x50mm @ 300mm C

COLIN JESSEY ASSOCIATES			
47 Sullington Gardens, Finton Valley, Worthing, BN14 0HS Tel. 01903 877724 www.colinjessey.co.uk			Paper Size A1
Client:	M/P. Jenkins		
Contract:	Extension & Internal Alterations		
At:	Fiddlers Green, Golden Acre, Kingston Gorse Estate, East Preston, BN16 1QP		
Title:	Survey Elevations, Cross section & Block Plan		
DWG. No.:	277.13.02	Scale:	1:50 & 1:200
Rev.:		Date:	7.3.13
Drawn By:	S.D.		
Details:			
Details:			

Copyright of drawings, Colin Jessey Associates.

