

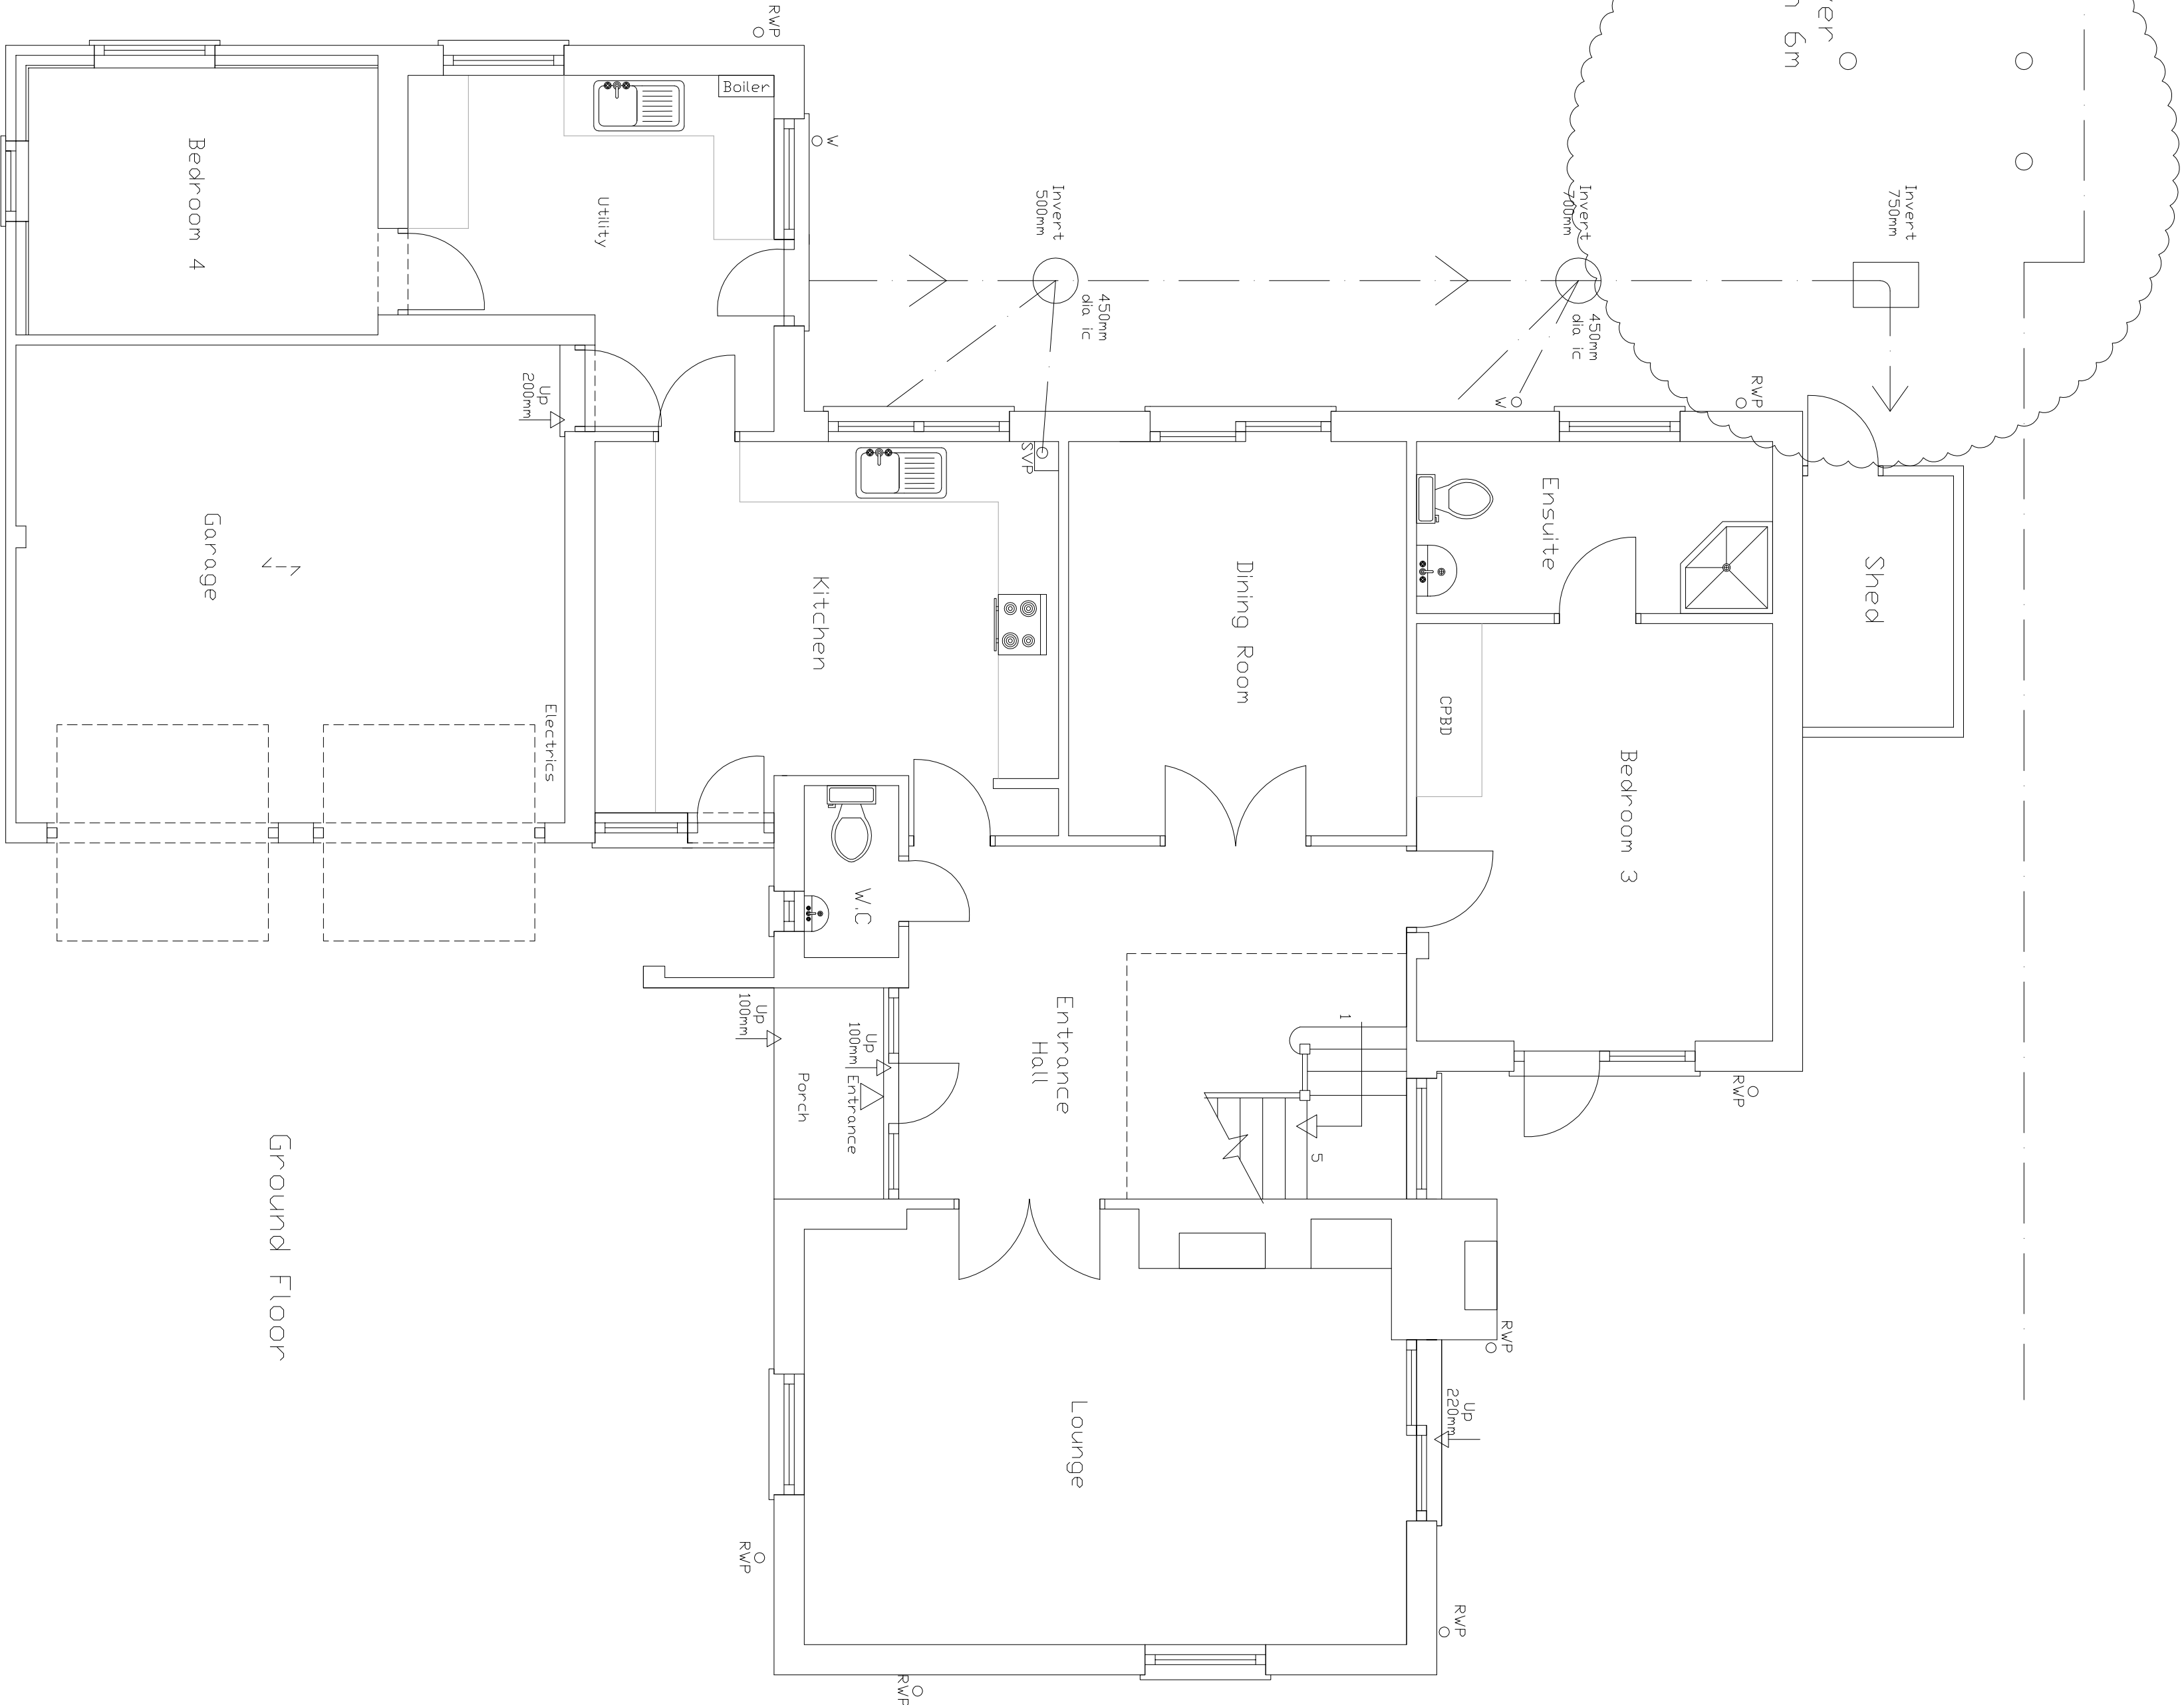



Scale 1:50 0 1m 2m 3m 4m 5m
1:100 0 2m 4m 6m 8m 10m

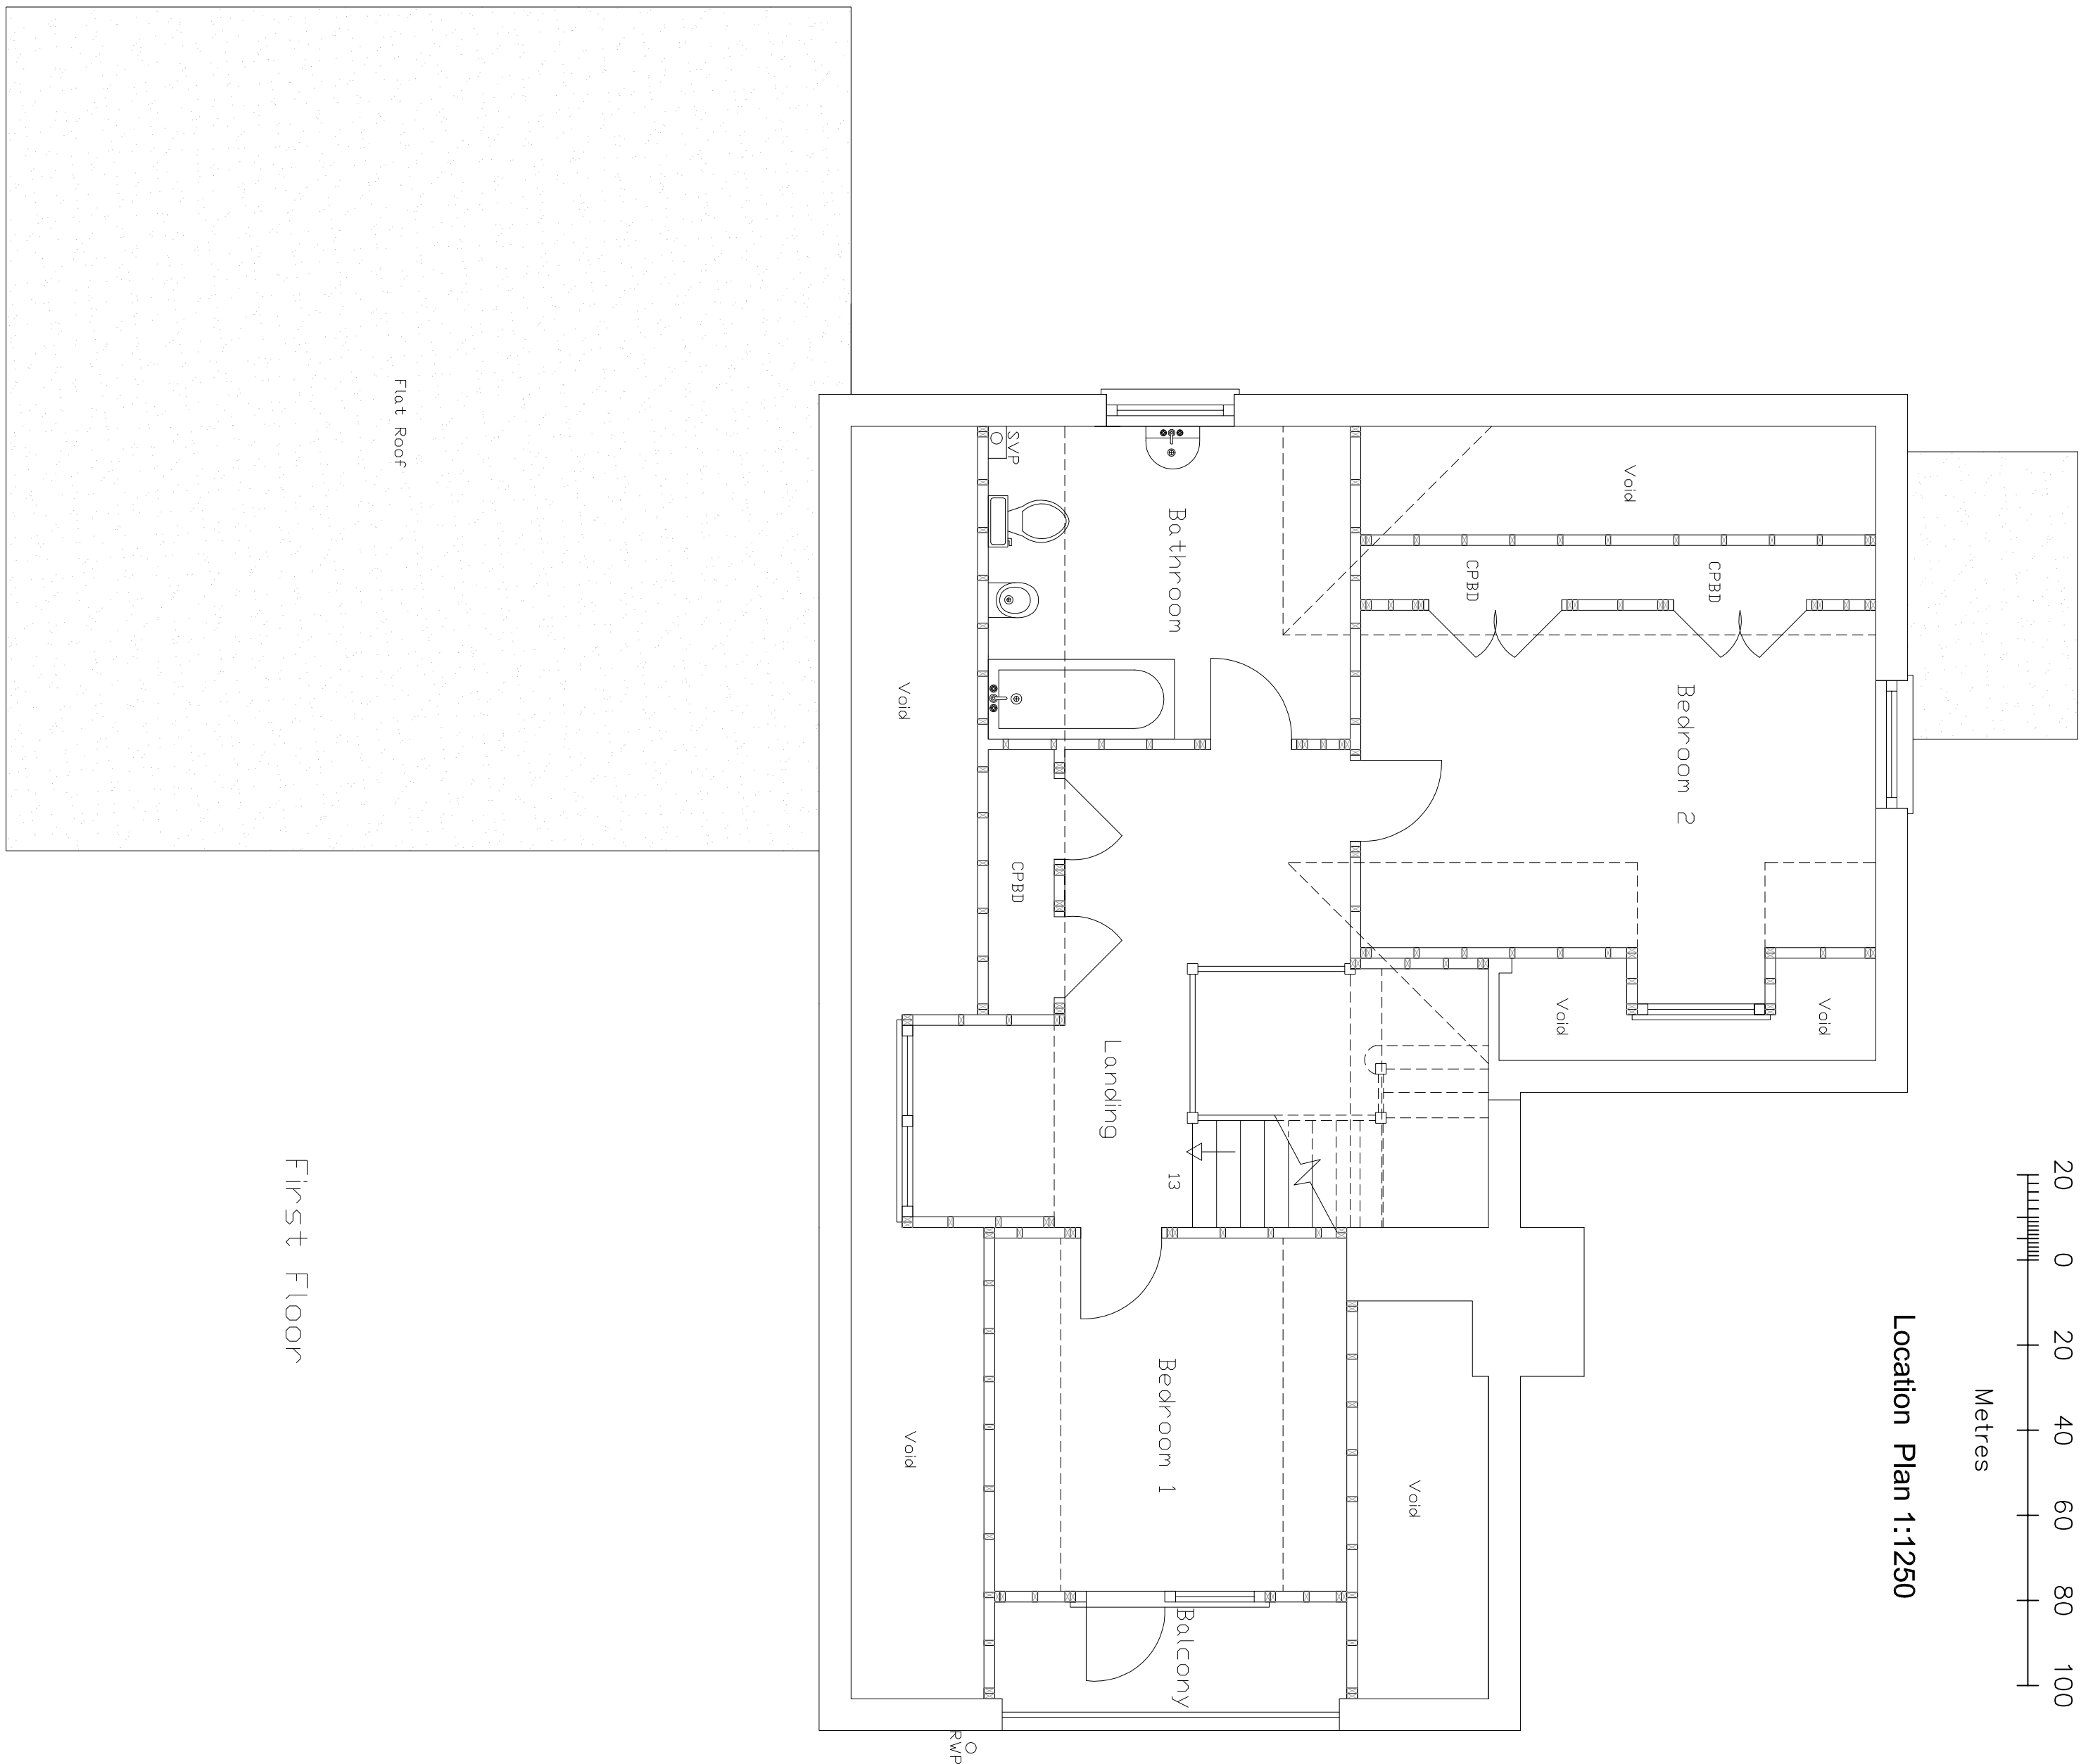


Ground Floor

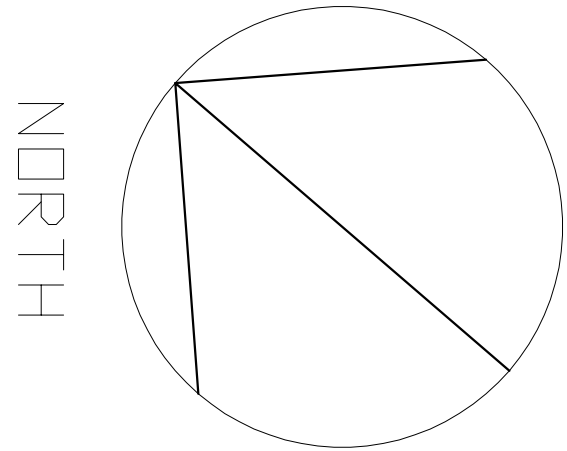

First Floor

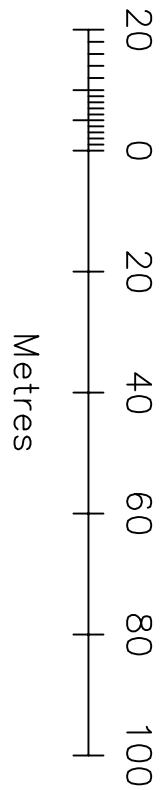

Location Plan 1:1250

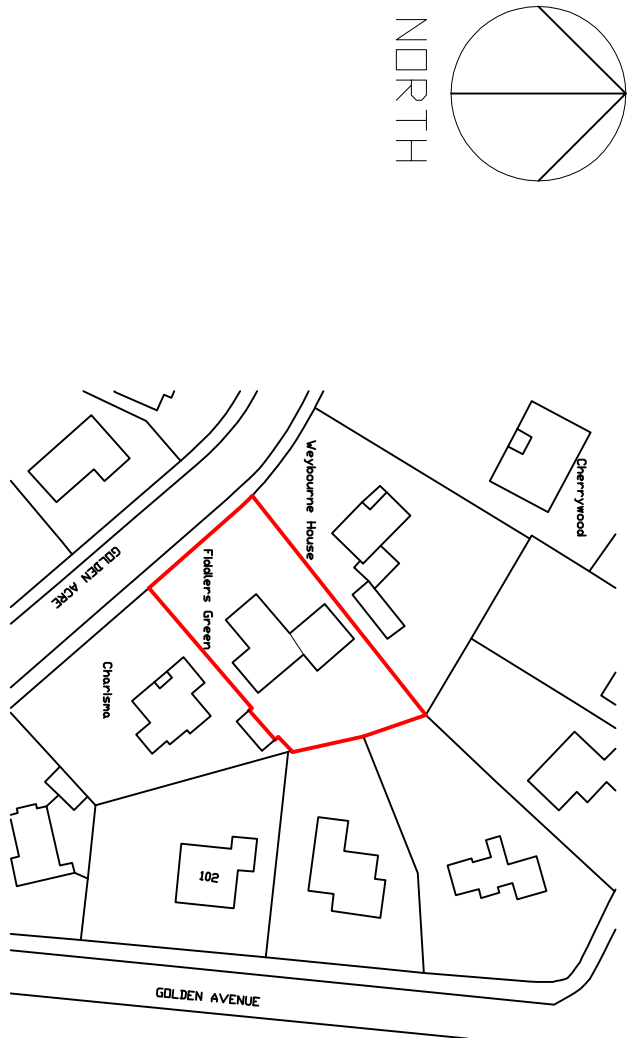

COLIN JESSEY ASSOCIATES			
47 Sullington Gardens, Finton Valley, Worthing, BN14 0HS Tel. 01903 877724 www.colinjessey.co.uk			
Client:	M/P. Jenkins	Paper Size A1	
Contract:	Extension & Internal Alterations		
At:	Fidlers Green, Golden Acres, Kingston Gorse Estate, East Preston, BN16 1QP		
Title:	Survey Ground, First Floor Plans & Location Plan		
DWG. No.:	277.13.01	Scale:	1:50 & 1:1250
Rev.:		Date:	7.3.13
Details:		Drawn By:	S.D.
		Date:	
Details:			