



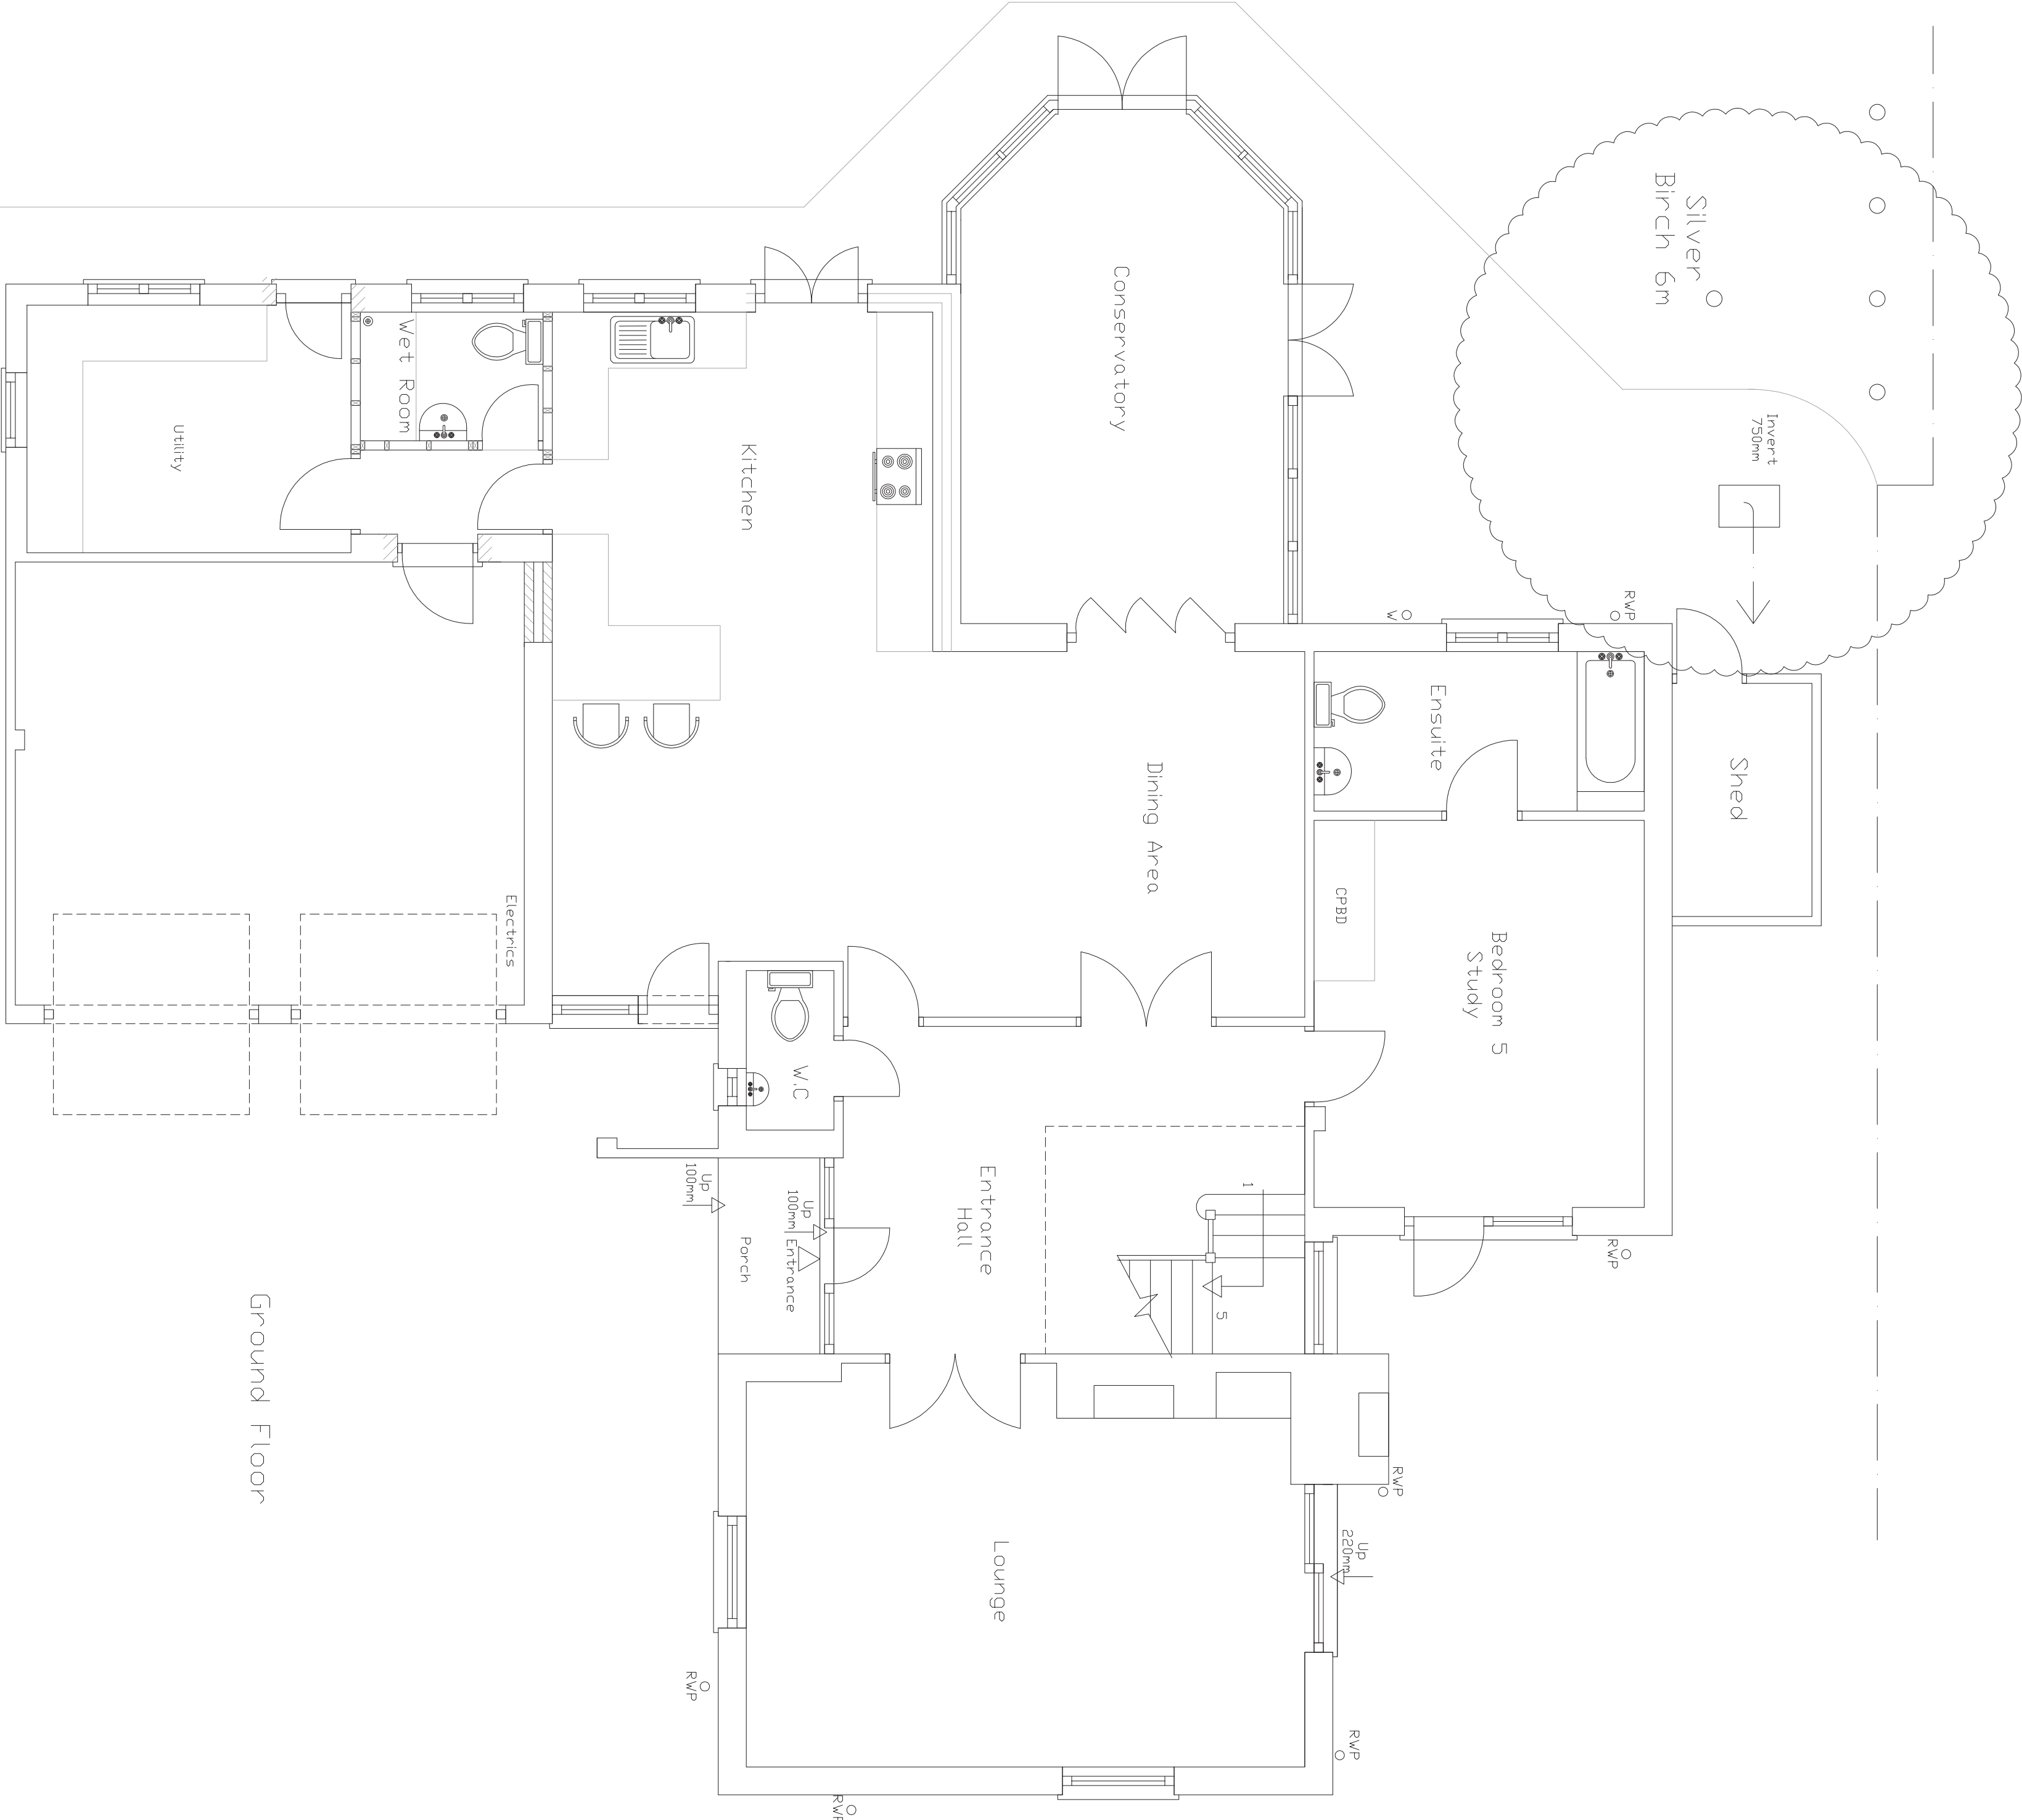

Ground Floor

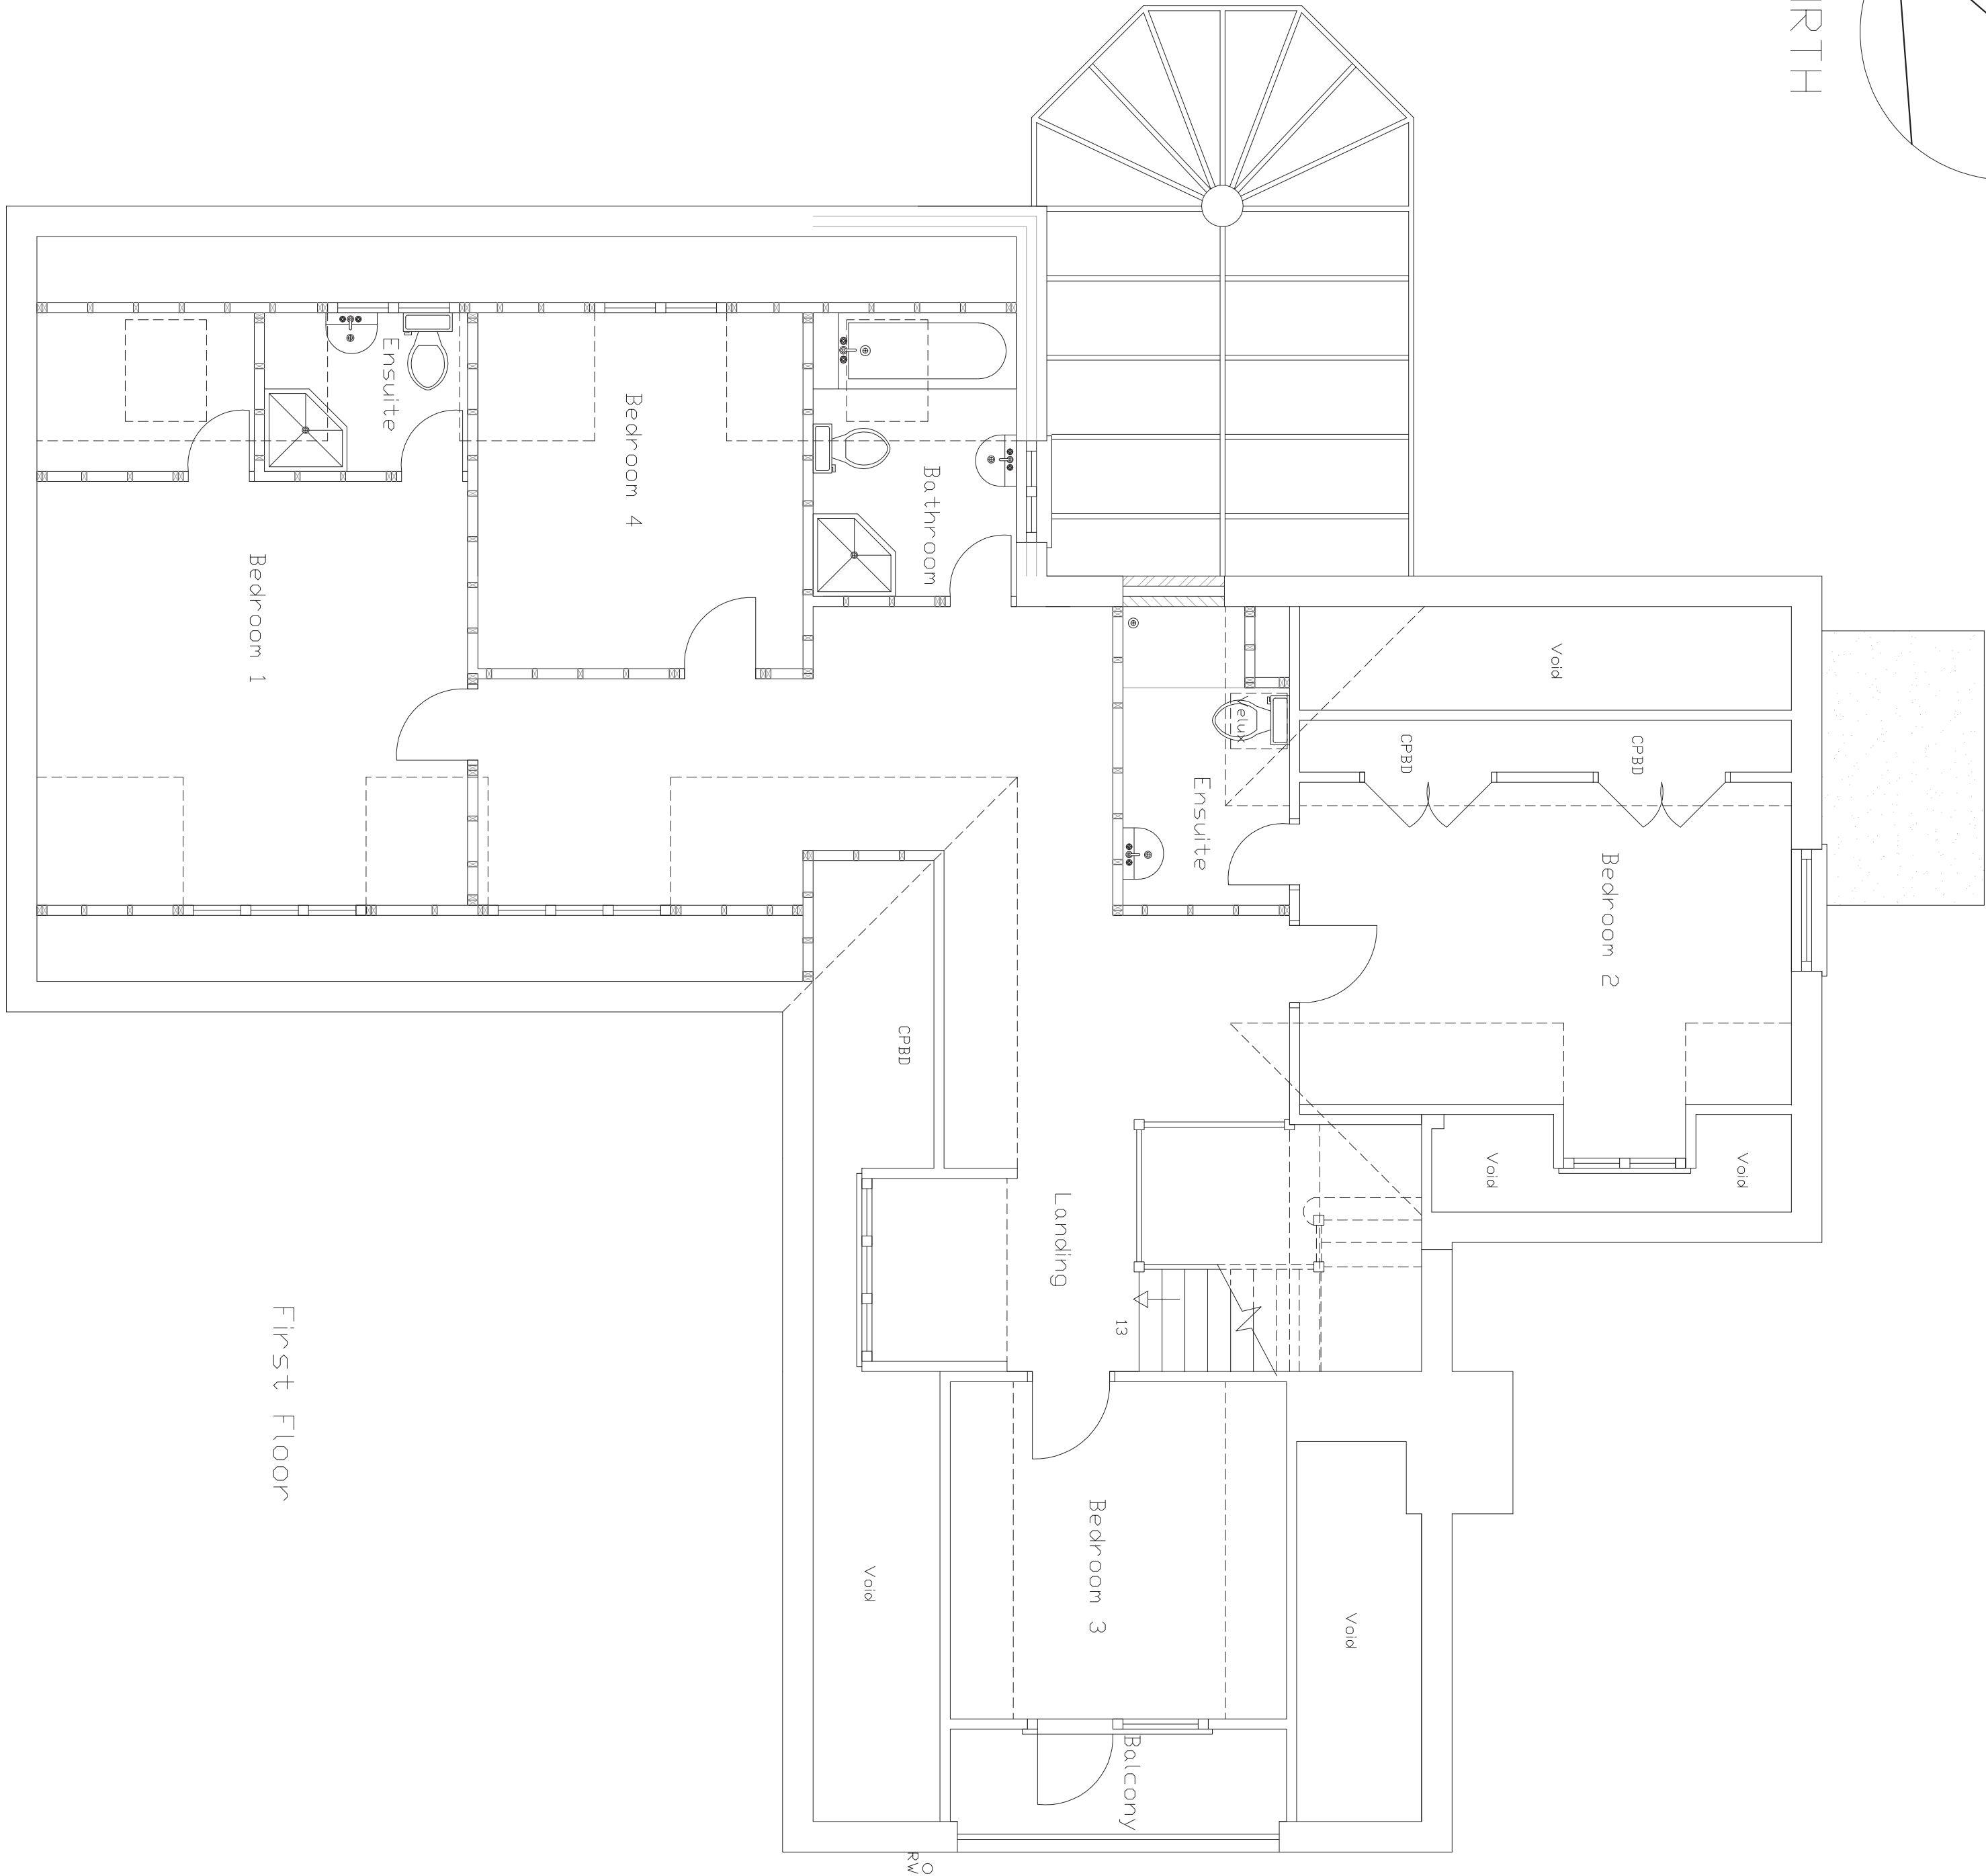

First Floor

COLIN JESSEY ASSOCIATES

47 Sullington Gardens, Finton Valley, Worthing, BN14 0HS										Tel. 01903 877724		www.colinjessey.co.uk	
Client:	Mr P. Jenkins										Paper Size: A1		
Contract:	Extension & Internal Alterations												
At:	Fiddlers Green, Golden Acre, Kingston Gorse Estate, East Preston, BN16 1QP												
Title:	Proposed Ground, First Floor Plans												
DWG. No.	277.13.03					Scale:	1:50			Date:	19.3.13		Drawn By: S.D
Rev.													
Details:													
Details:													