




Schedule of Materials			
Roof	: Pantiles		
Crown Roof	: Brown mineral felt		
Elevations	: Brick		
Windows	: UPVC		
Doors	: UPVC		
Conservatory	: White UPVC		

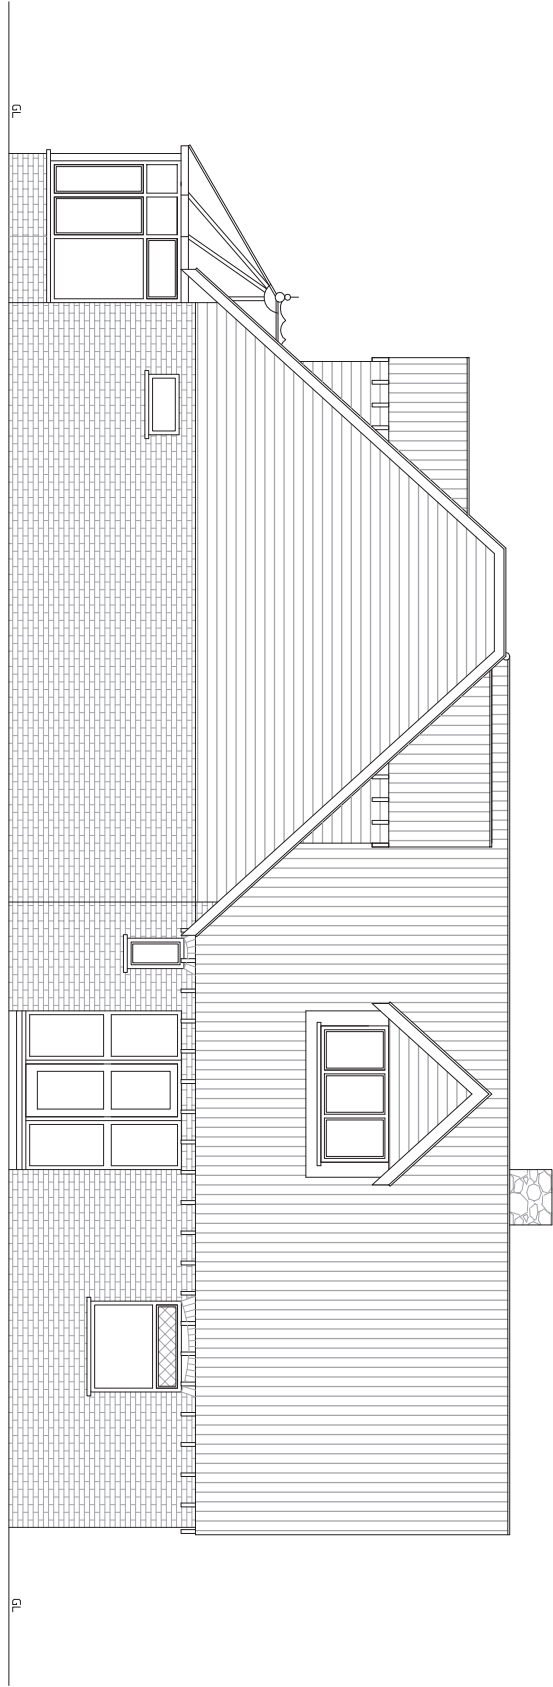


Side Elevation

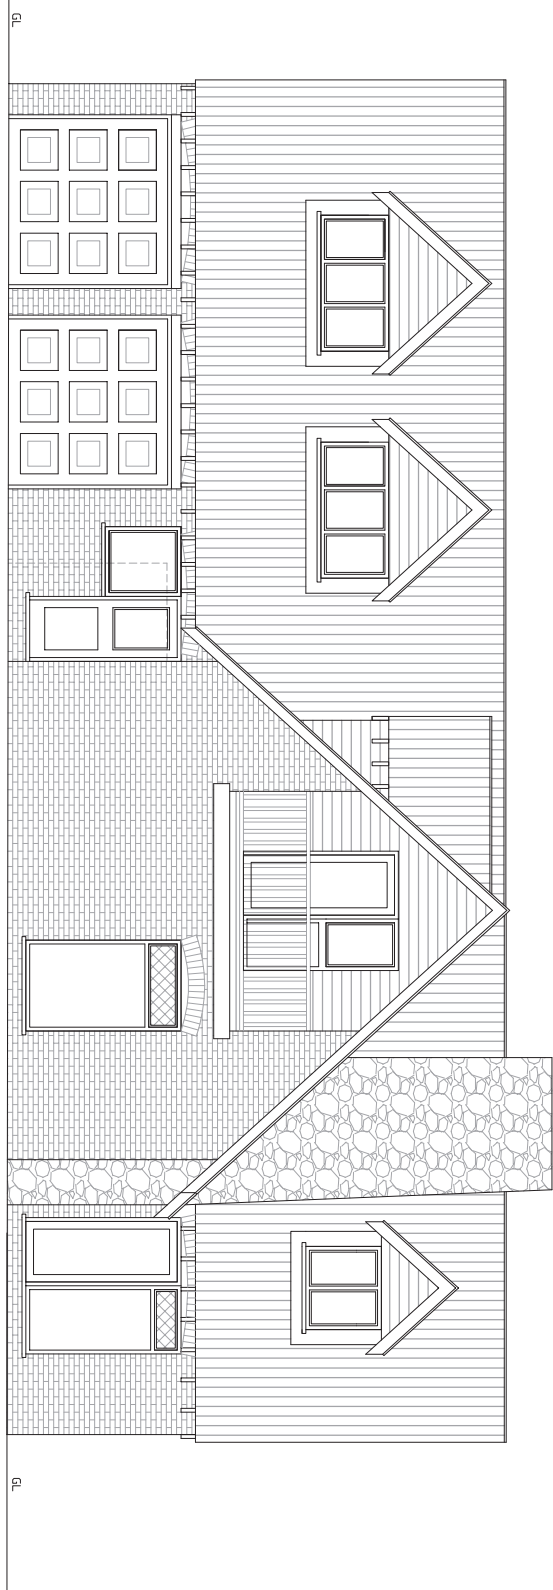

Front Elevation

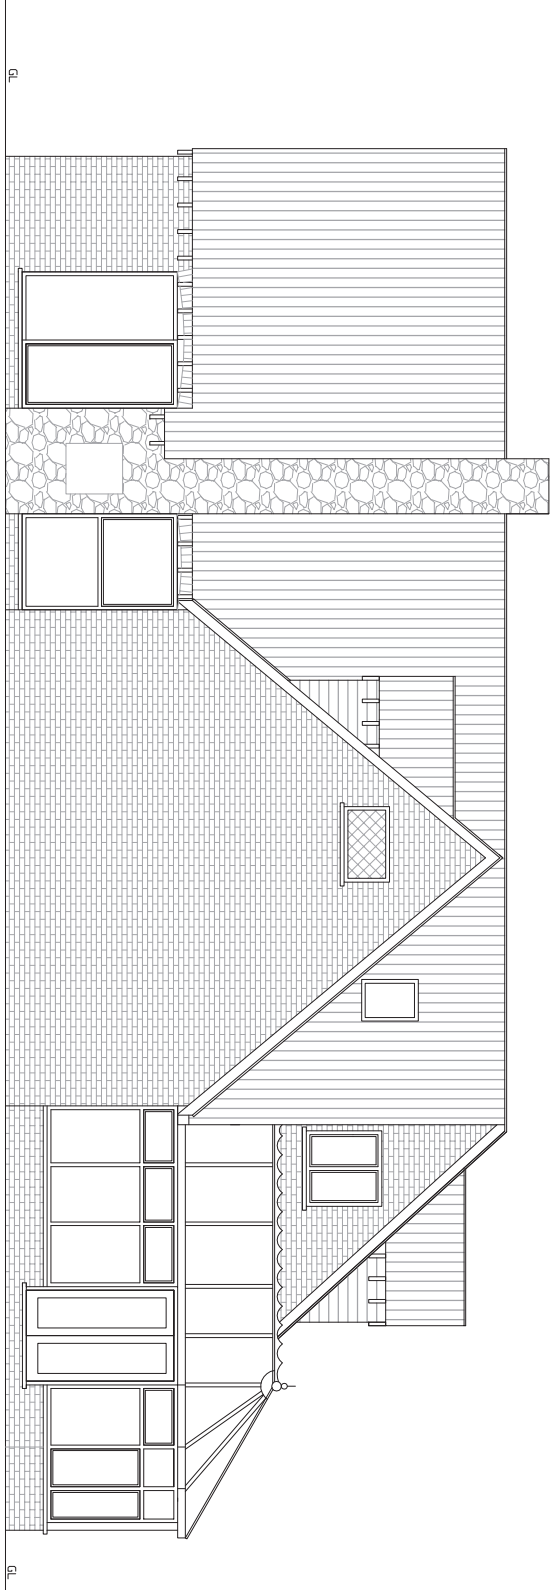


Side Elevation

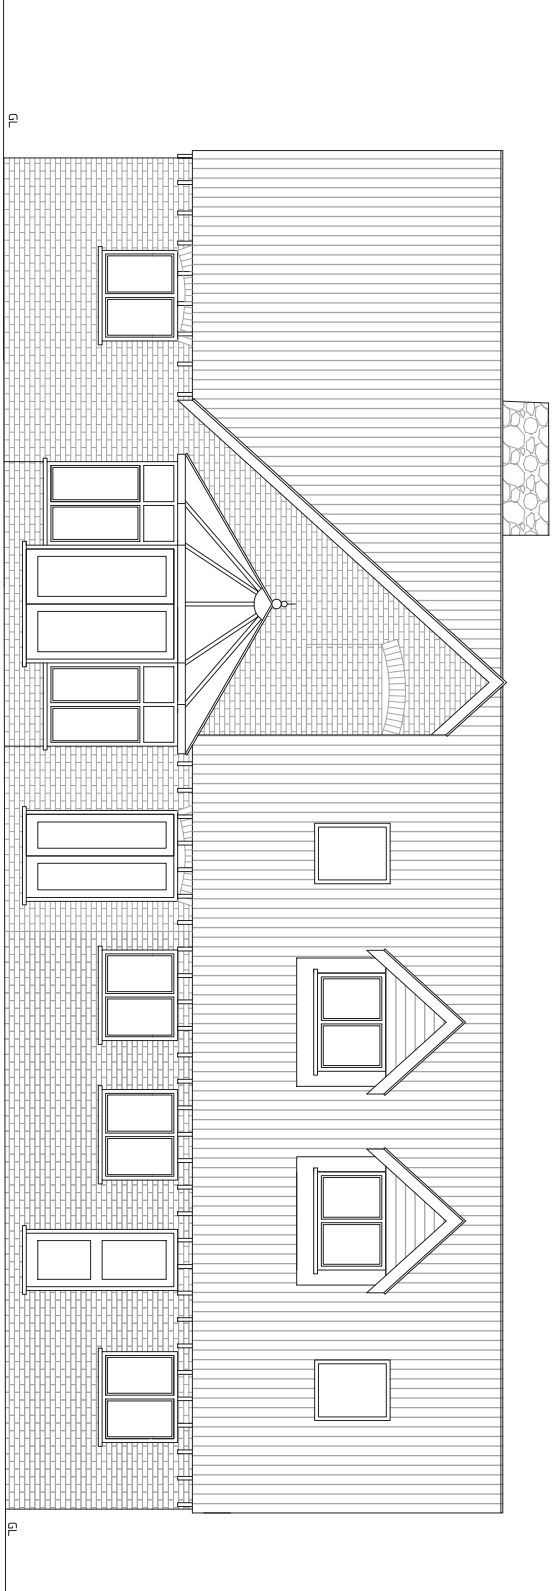


Rear Elevation

Block Plan 1:500

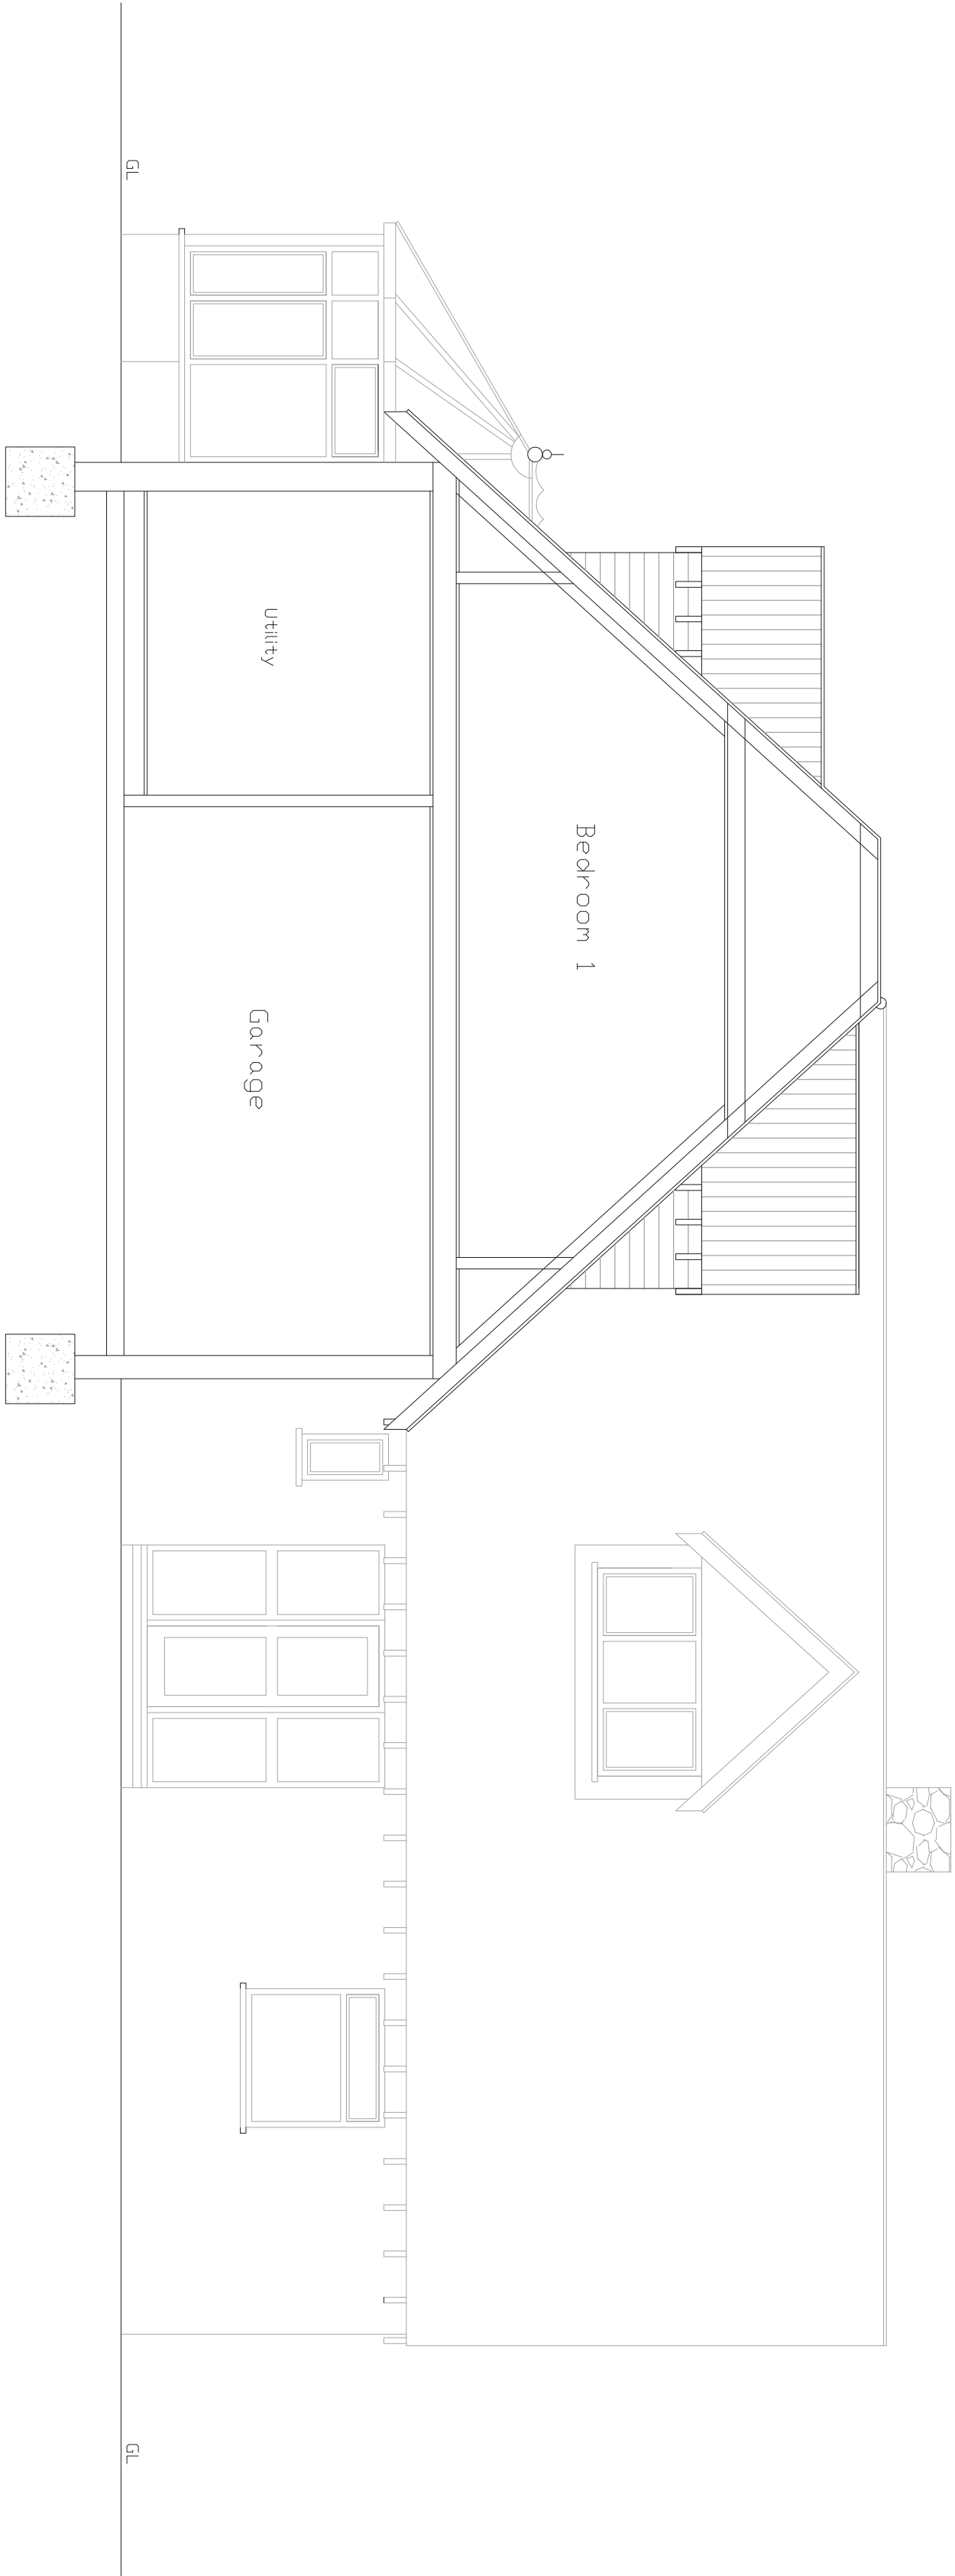

Typical Cross Section

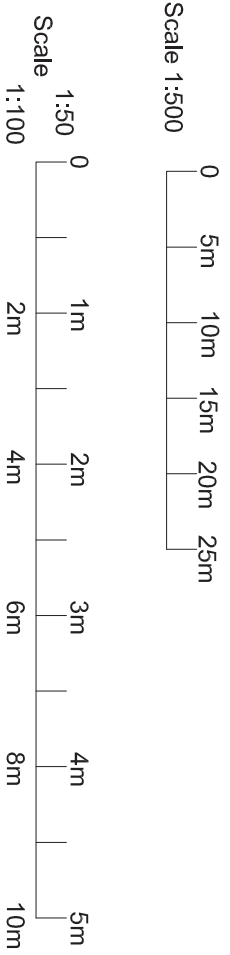

COLIN JESSEY ASSOCIATES									
47 Sullington Gardens, Finton Valley, Worthing, BN14 0HS						Tel. 01903 877724			
www.colinjessey.co.uk						Paper Size A1			
Client: Mr P. Jenkins									
Contract: Extension & Internal Alterations									
At: Fiddlers Green, Golden Acre, Kingston Gorse Estate, East Preston, BN16 1QP									
Title: Proposed Elevations, Cross Section & Block Plan									
DWG. No. 277.13.04									
Scale: 1:50, 1:100 & 1:500									
Date: 19.3.13									
Rev. A									
Planning									
Details									
Drawn By: S.D.									
Date: 23.4.13									
Details									