
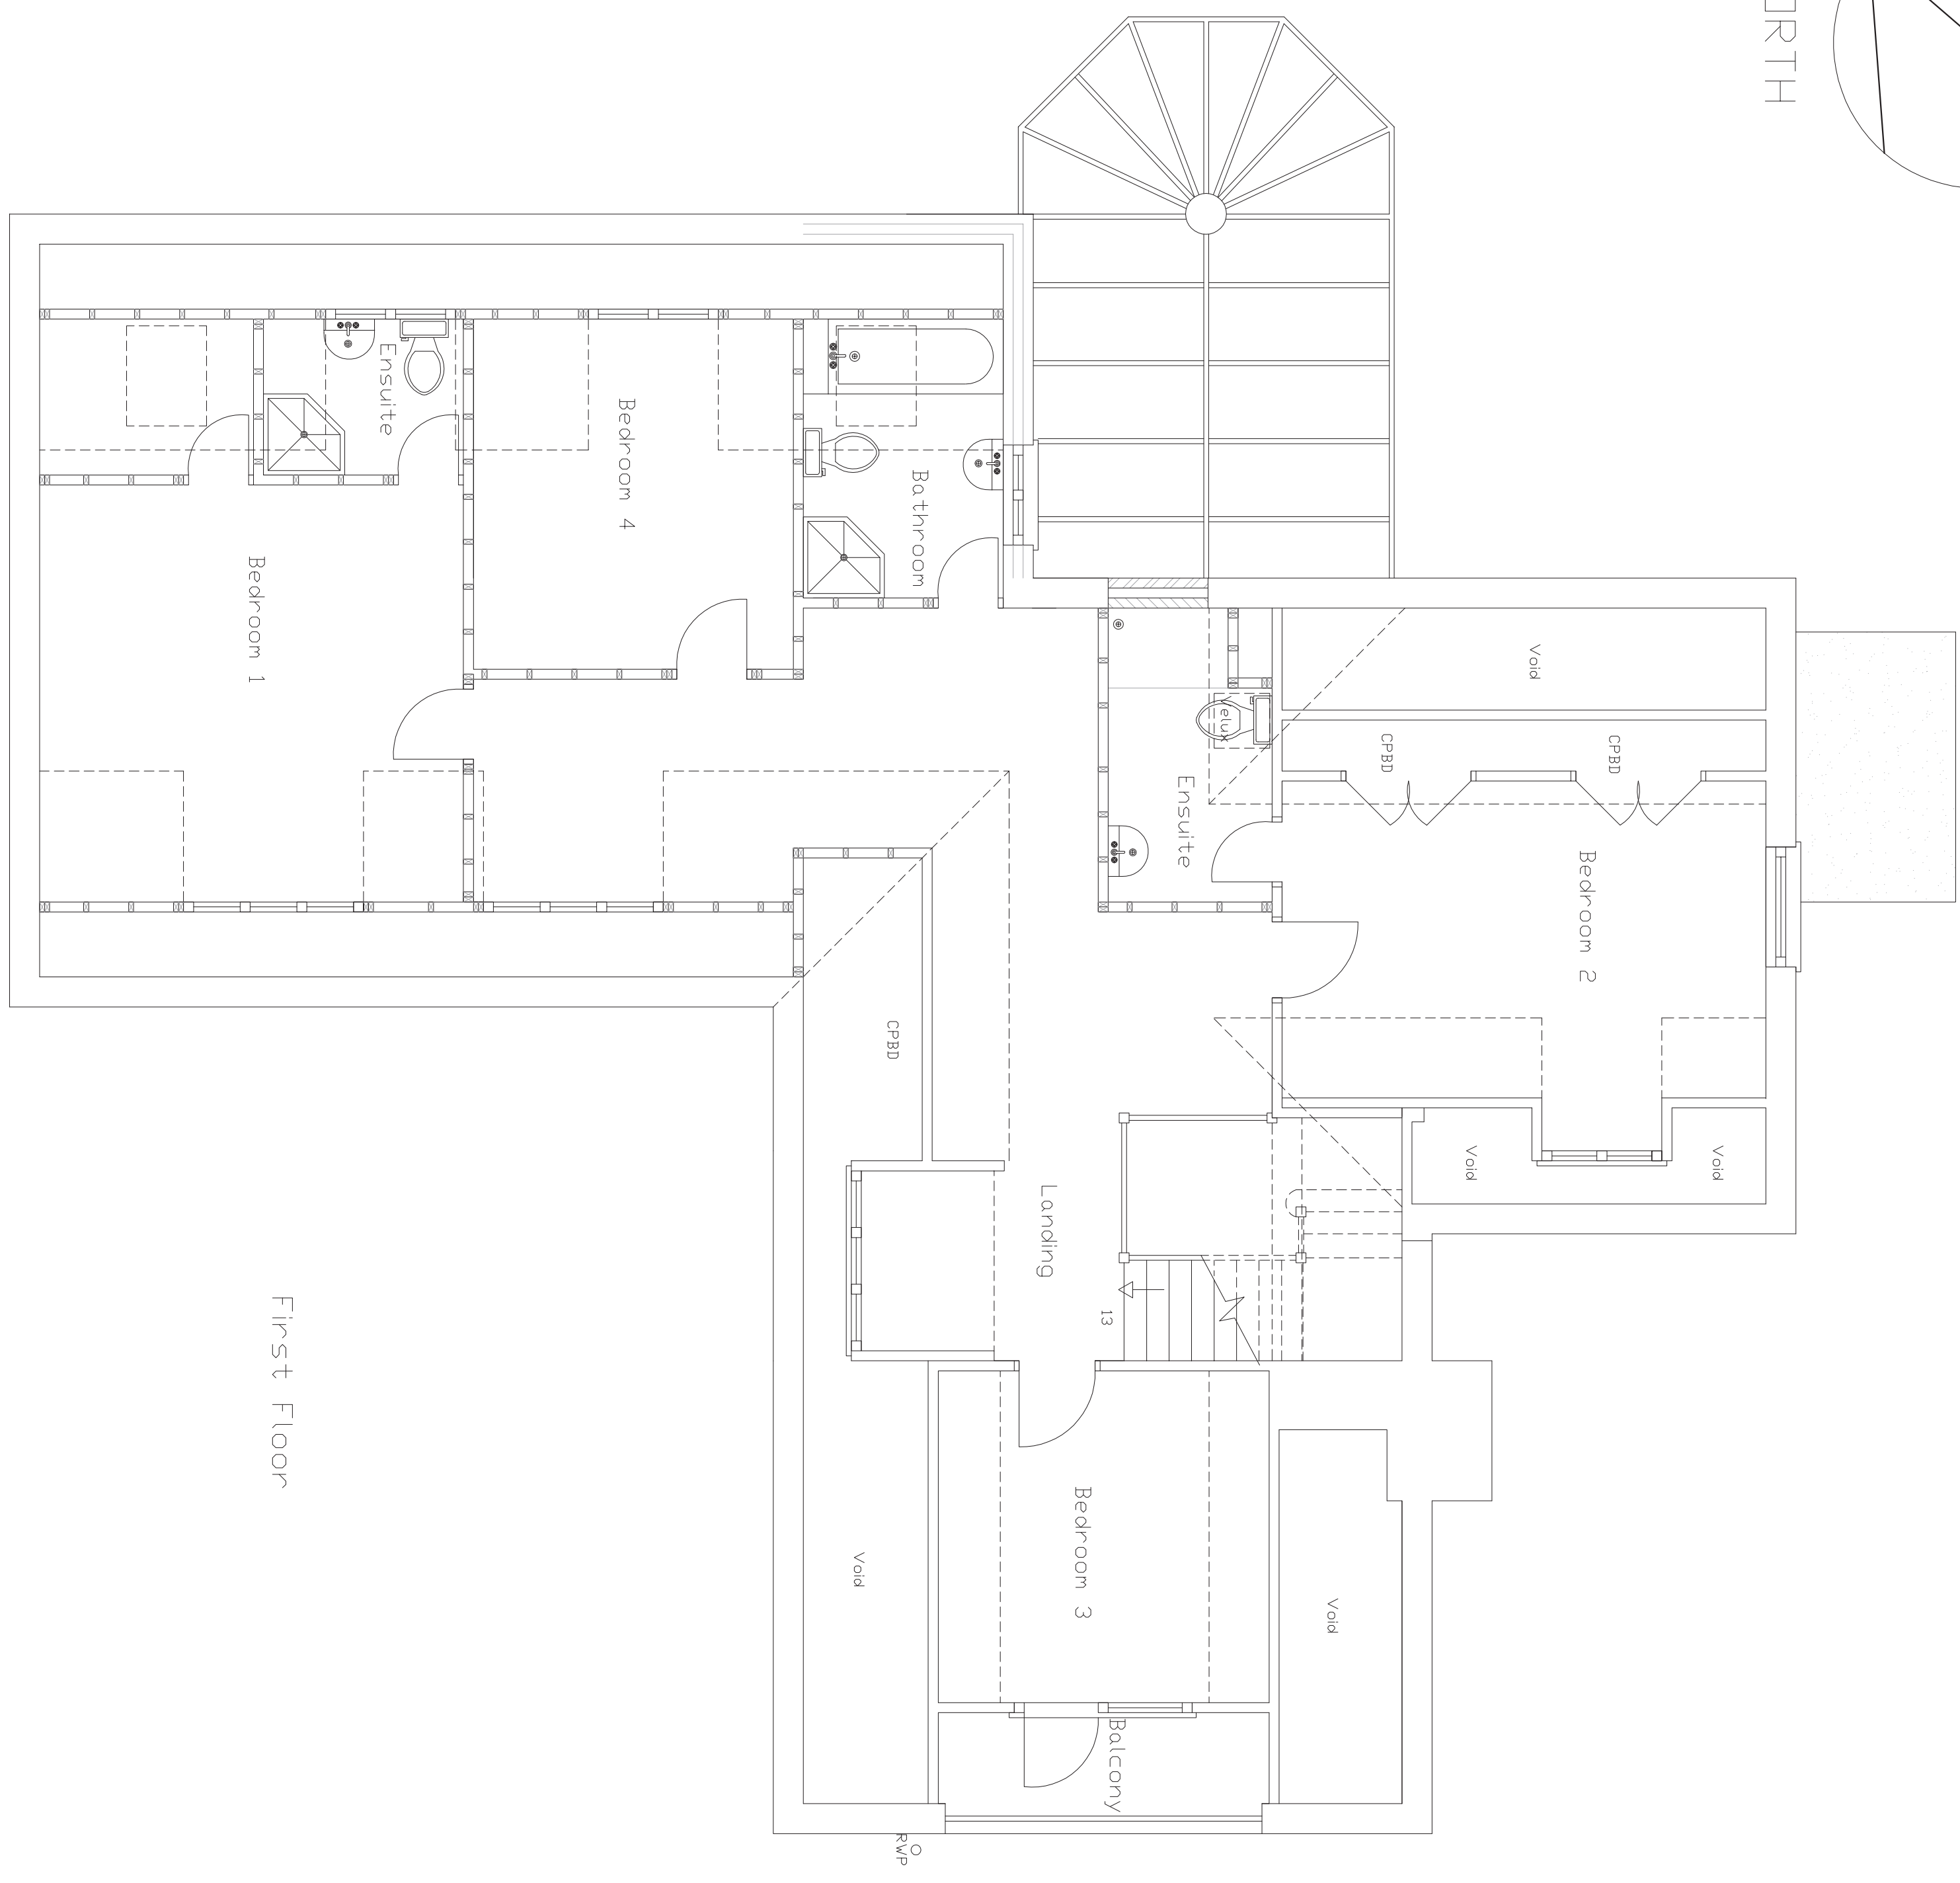


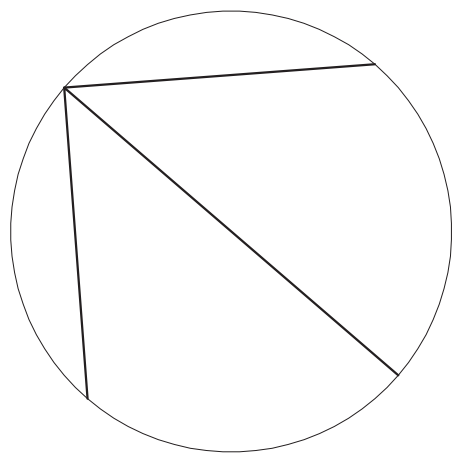

	
47 Sullington Gardens, Fincham Valley, Worthing, BN14 0HS Tel. 01903 877724	
Client	M.P. Jenkins
Contract	Extension & Internal Alterations
At	Fiddlers Green, Golden Acres, Kingston Course Estate, East Preston, BN16 1QP
Drawn By:	Proposed Ground First Floor Plans
DWG. No.	Z7/13/03
Rev.	A
Details	Scale: 1:50 Date: 19.3.13
Planning	
Details	Date: 23.4.13
Details	