




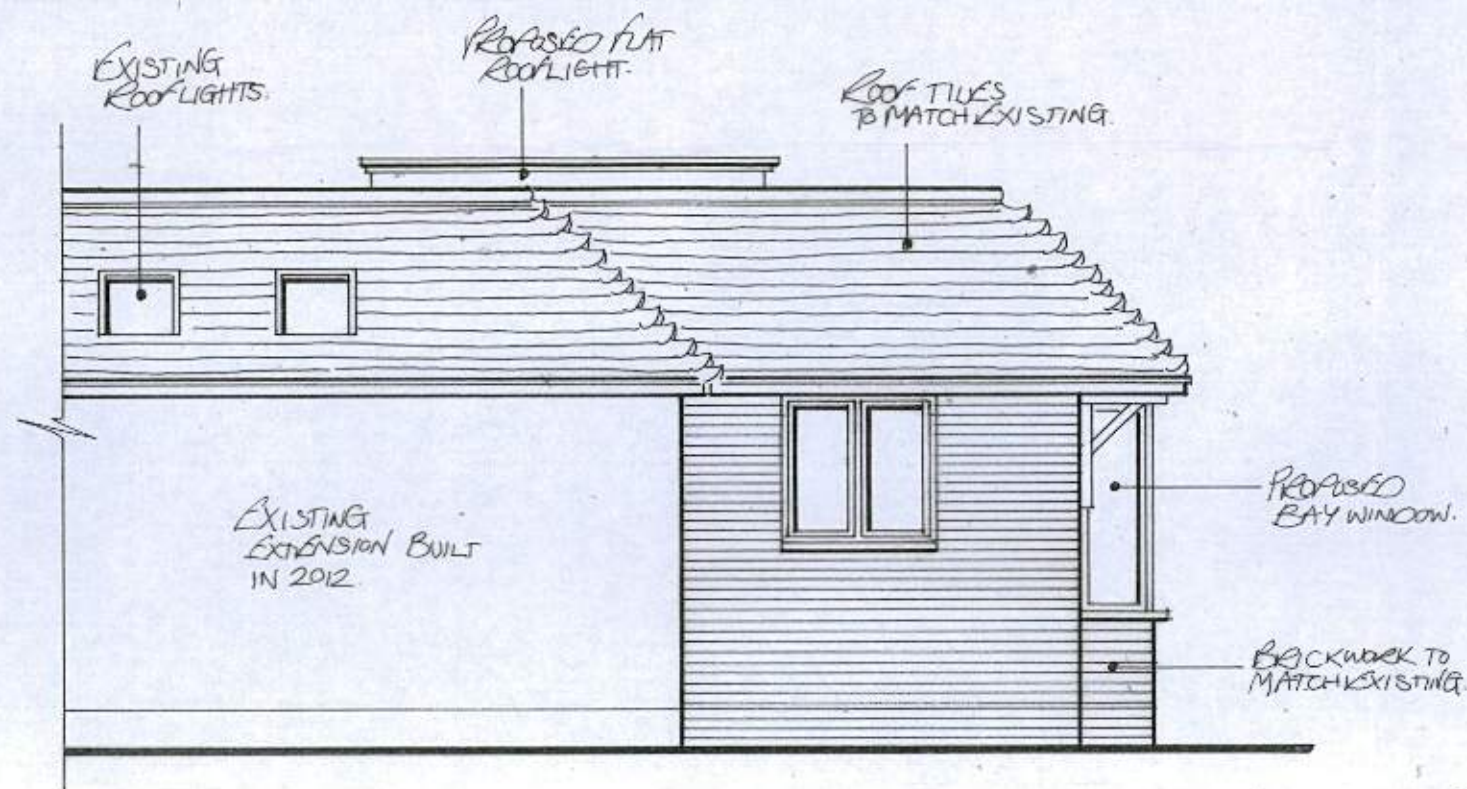


PROPOSED SOUTH ELEVATION 1:50

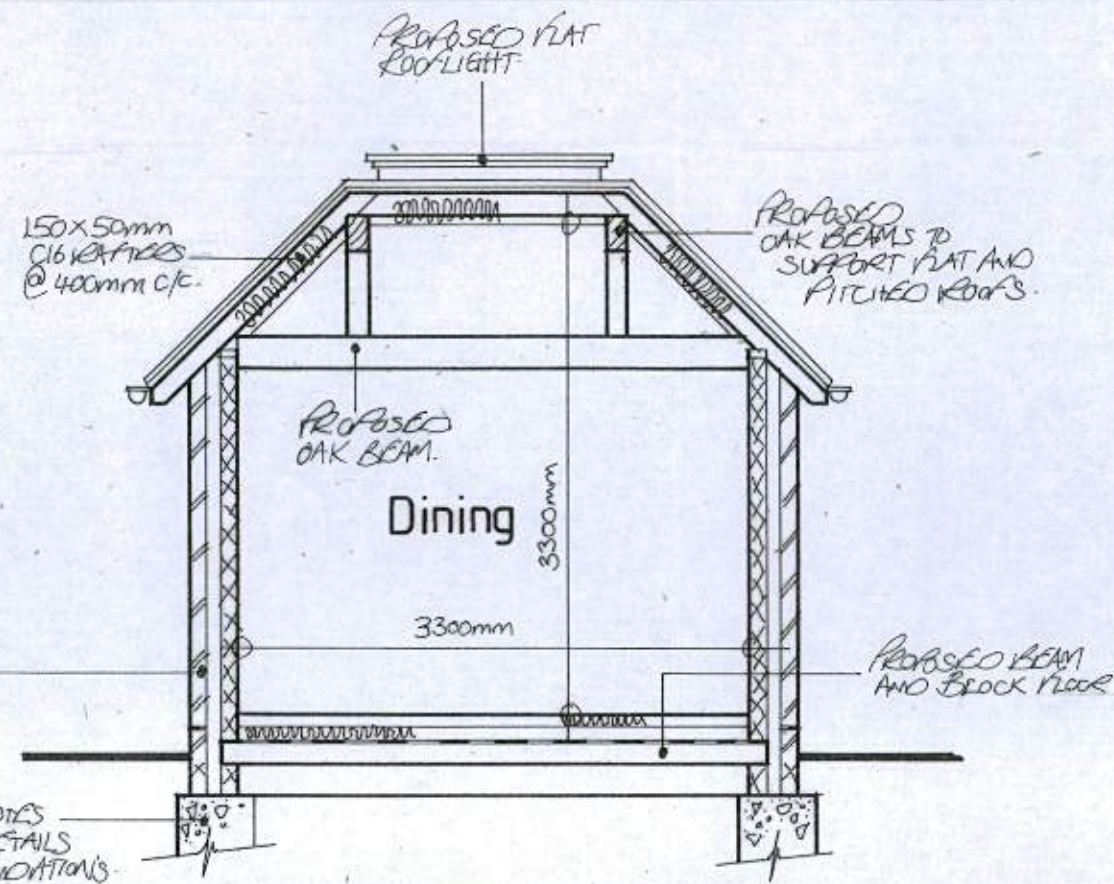

SECTION A:A 1:50

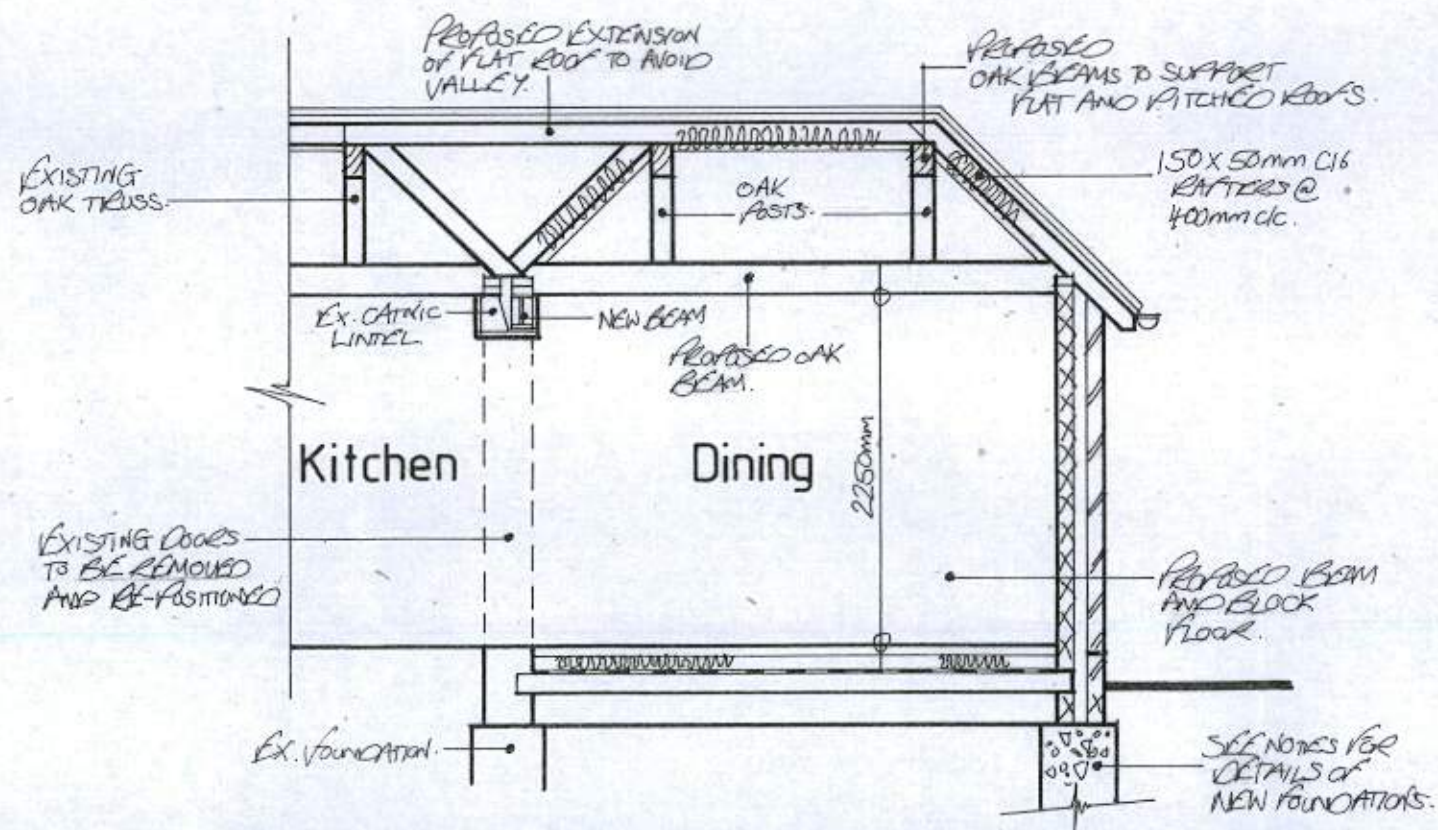

SECTION B:B 1:50

 

afterbury moore associates		Unit 1 Gosling Croft Business Park Long Furlong Clapham, Worthing West Sussex BN13 3UT	
architectural & quantity surveying services			
Address of works:		Downs Lodge, Sea Lane Kingston Gorse	
Drawing title:		Proposed Rear Extension	
Date: Jan. 2017	Scales: As shown	Paper size: A3	Dwg No: AR-114-05