


1:50 Scale Bar 1m 2m 3m

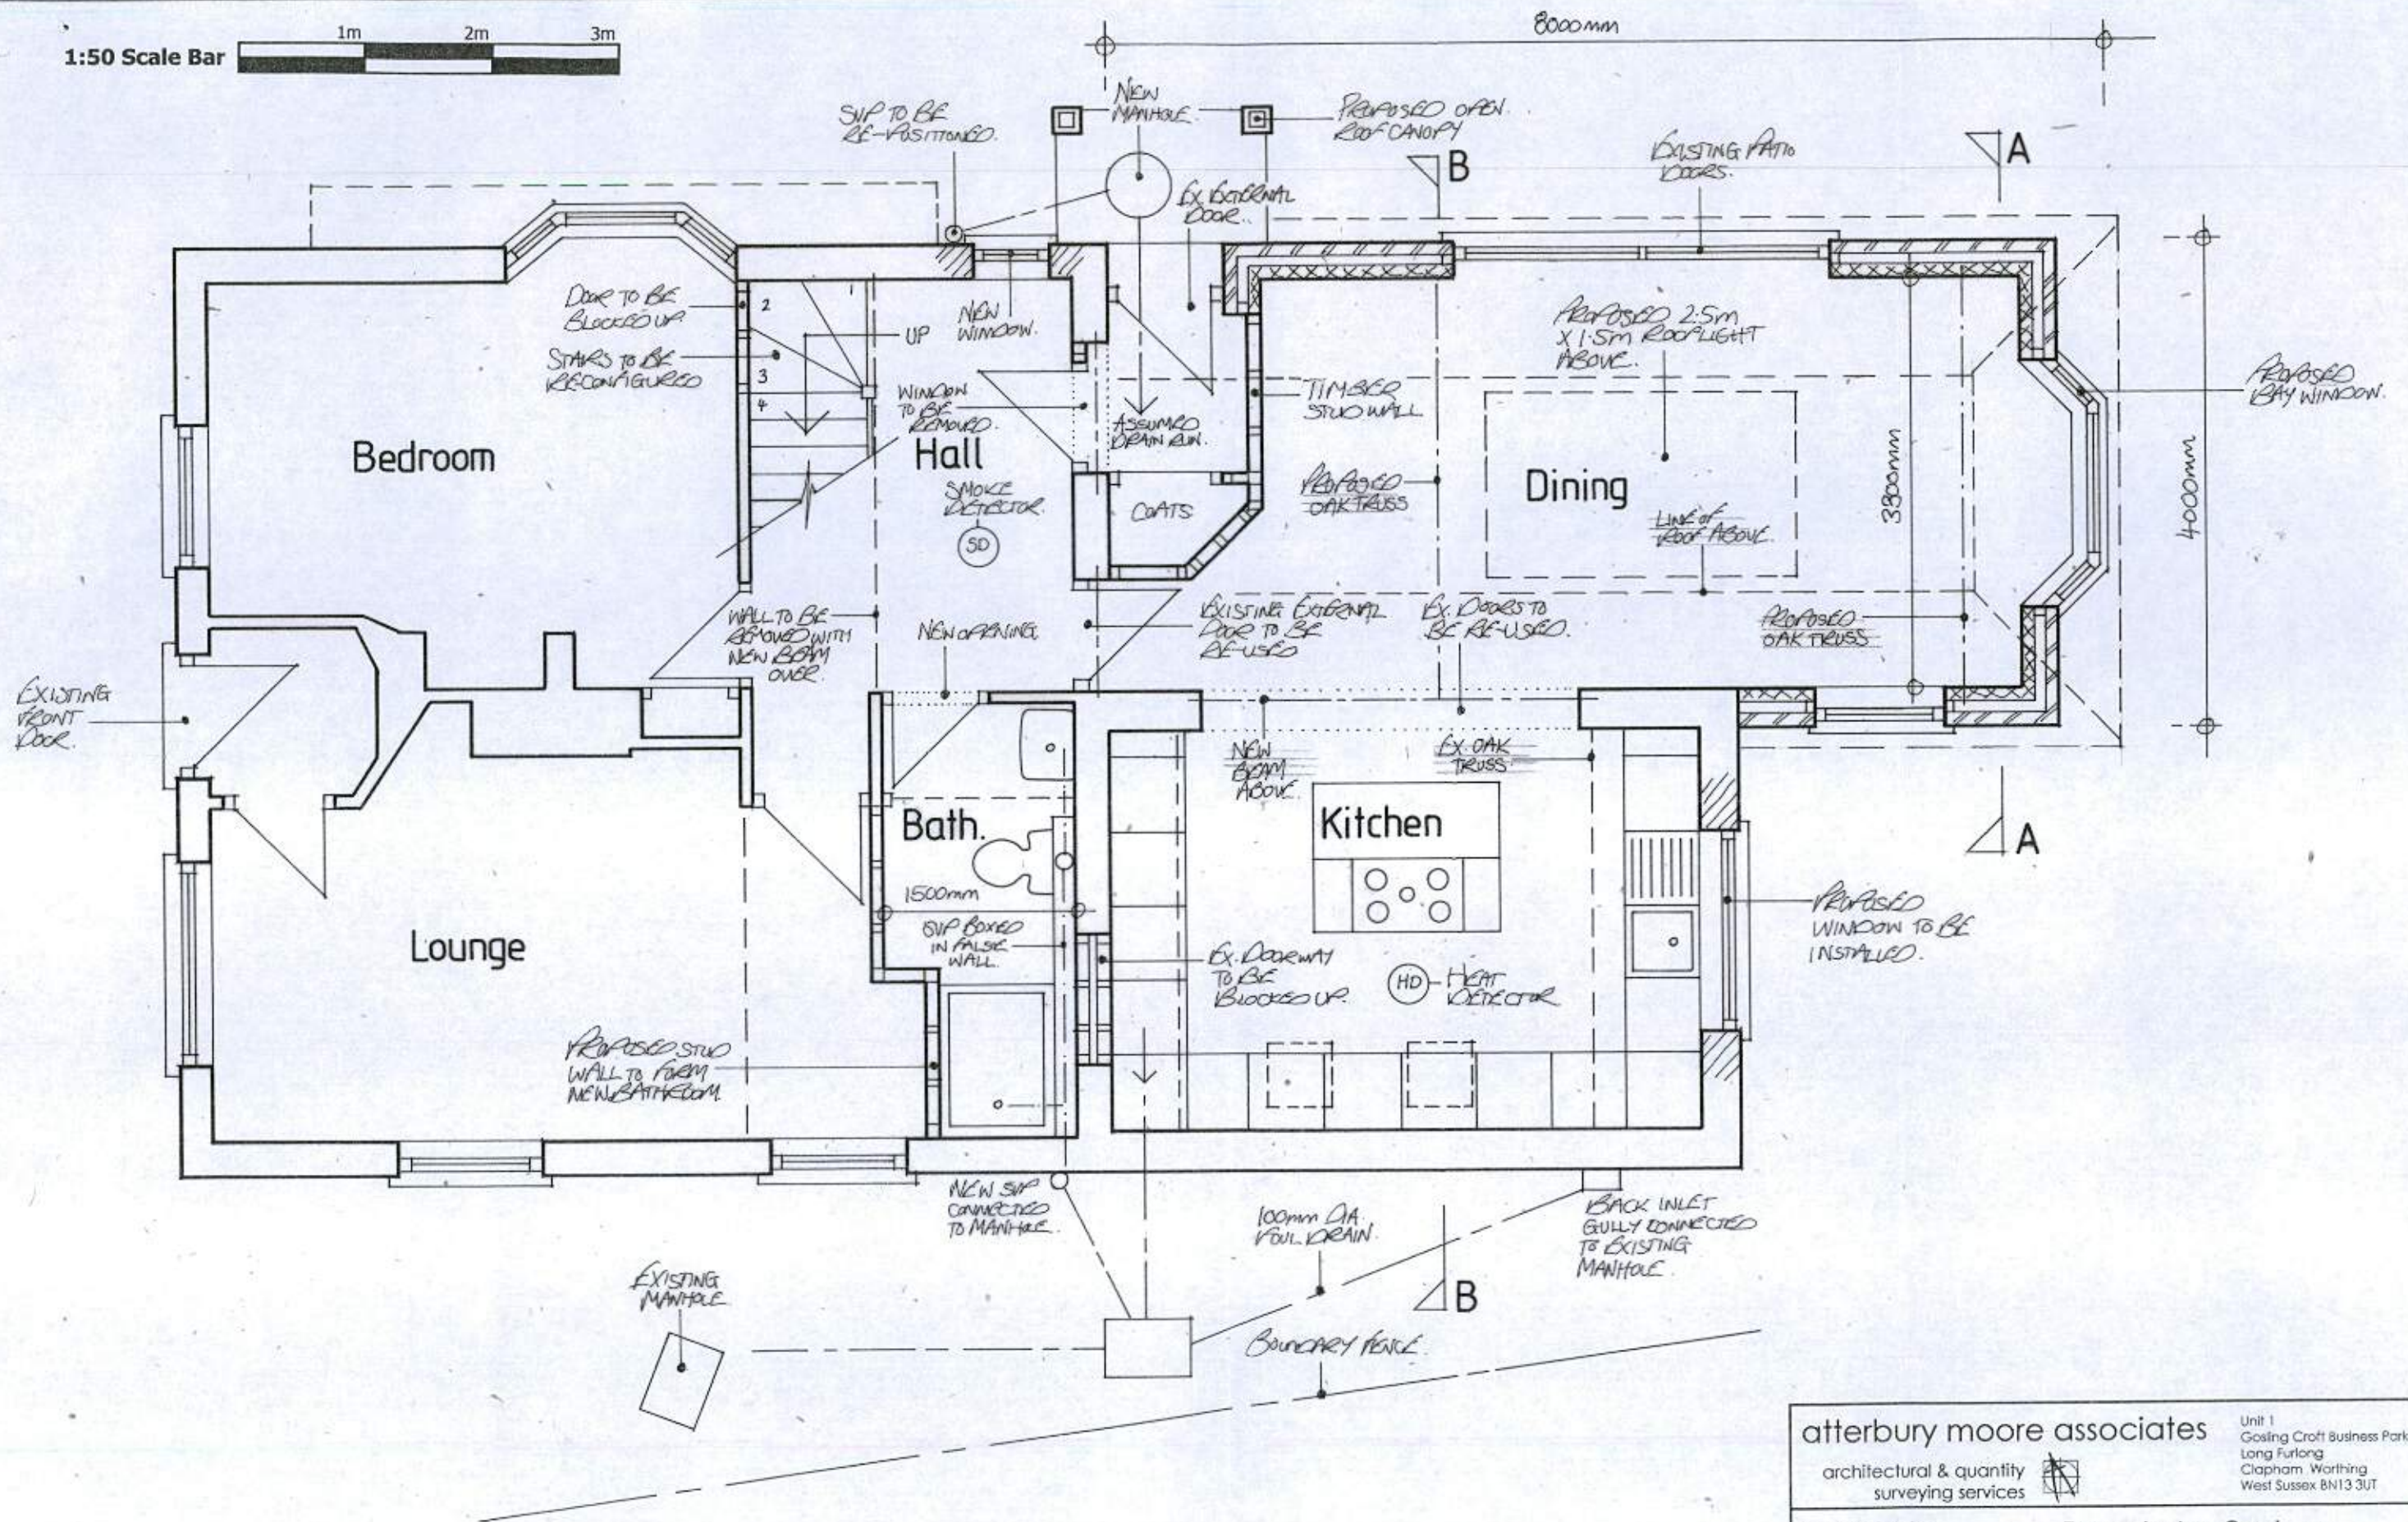

PROPOSED GROUND FLOOR PLAN 1:50

atterbury moore associates		Unit 1 Gosling Croft Business Park Long Furlong Clapham, Worthing West Sussex BN13 3UT	
architectural & quantity surveying services			
Address of works:		Downs Lodge, Sea Lane Kingston Gorse	
Drawing title:		Proposed Rear Extension	
Date: Jan. 2017	Scales: As shown	Paper size: A3	Dwg No: AR-114-03