

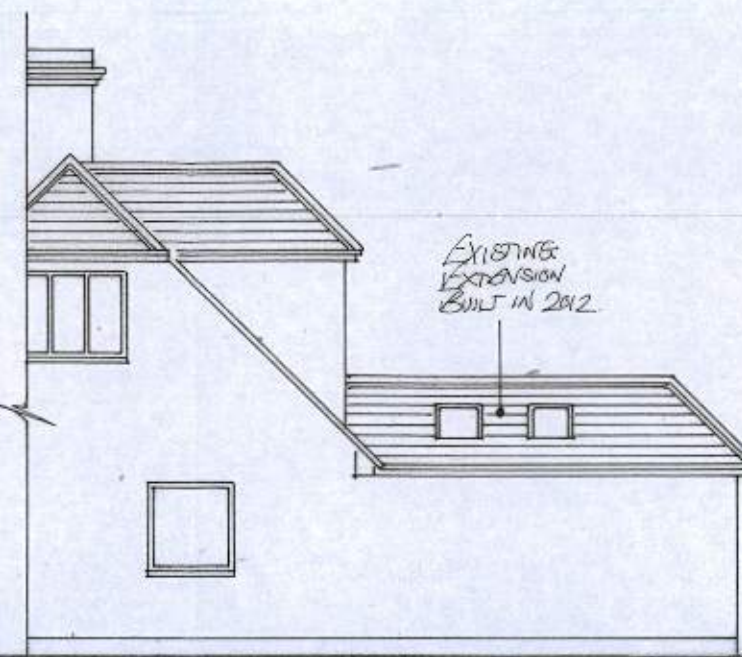


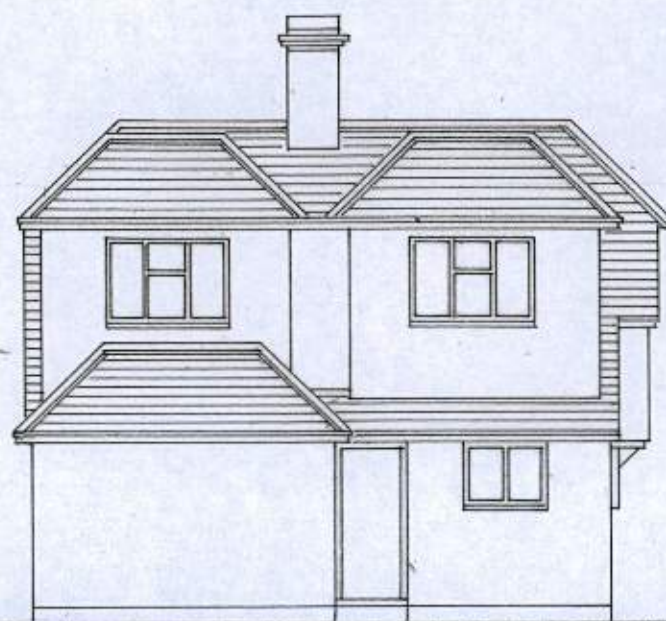

EXISTING EAST ELEVATION 1:100 EXISTING NORTH ELEVATION 1:100 EXISTING SOUTH ELEVATION 1:100

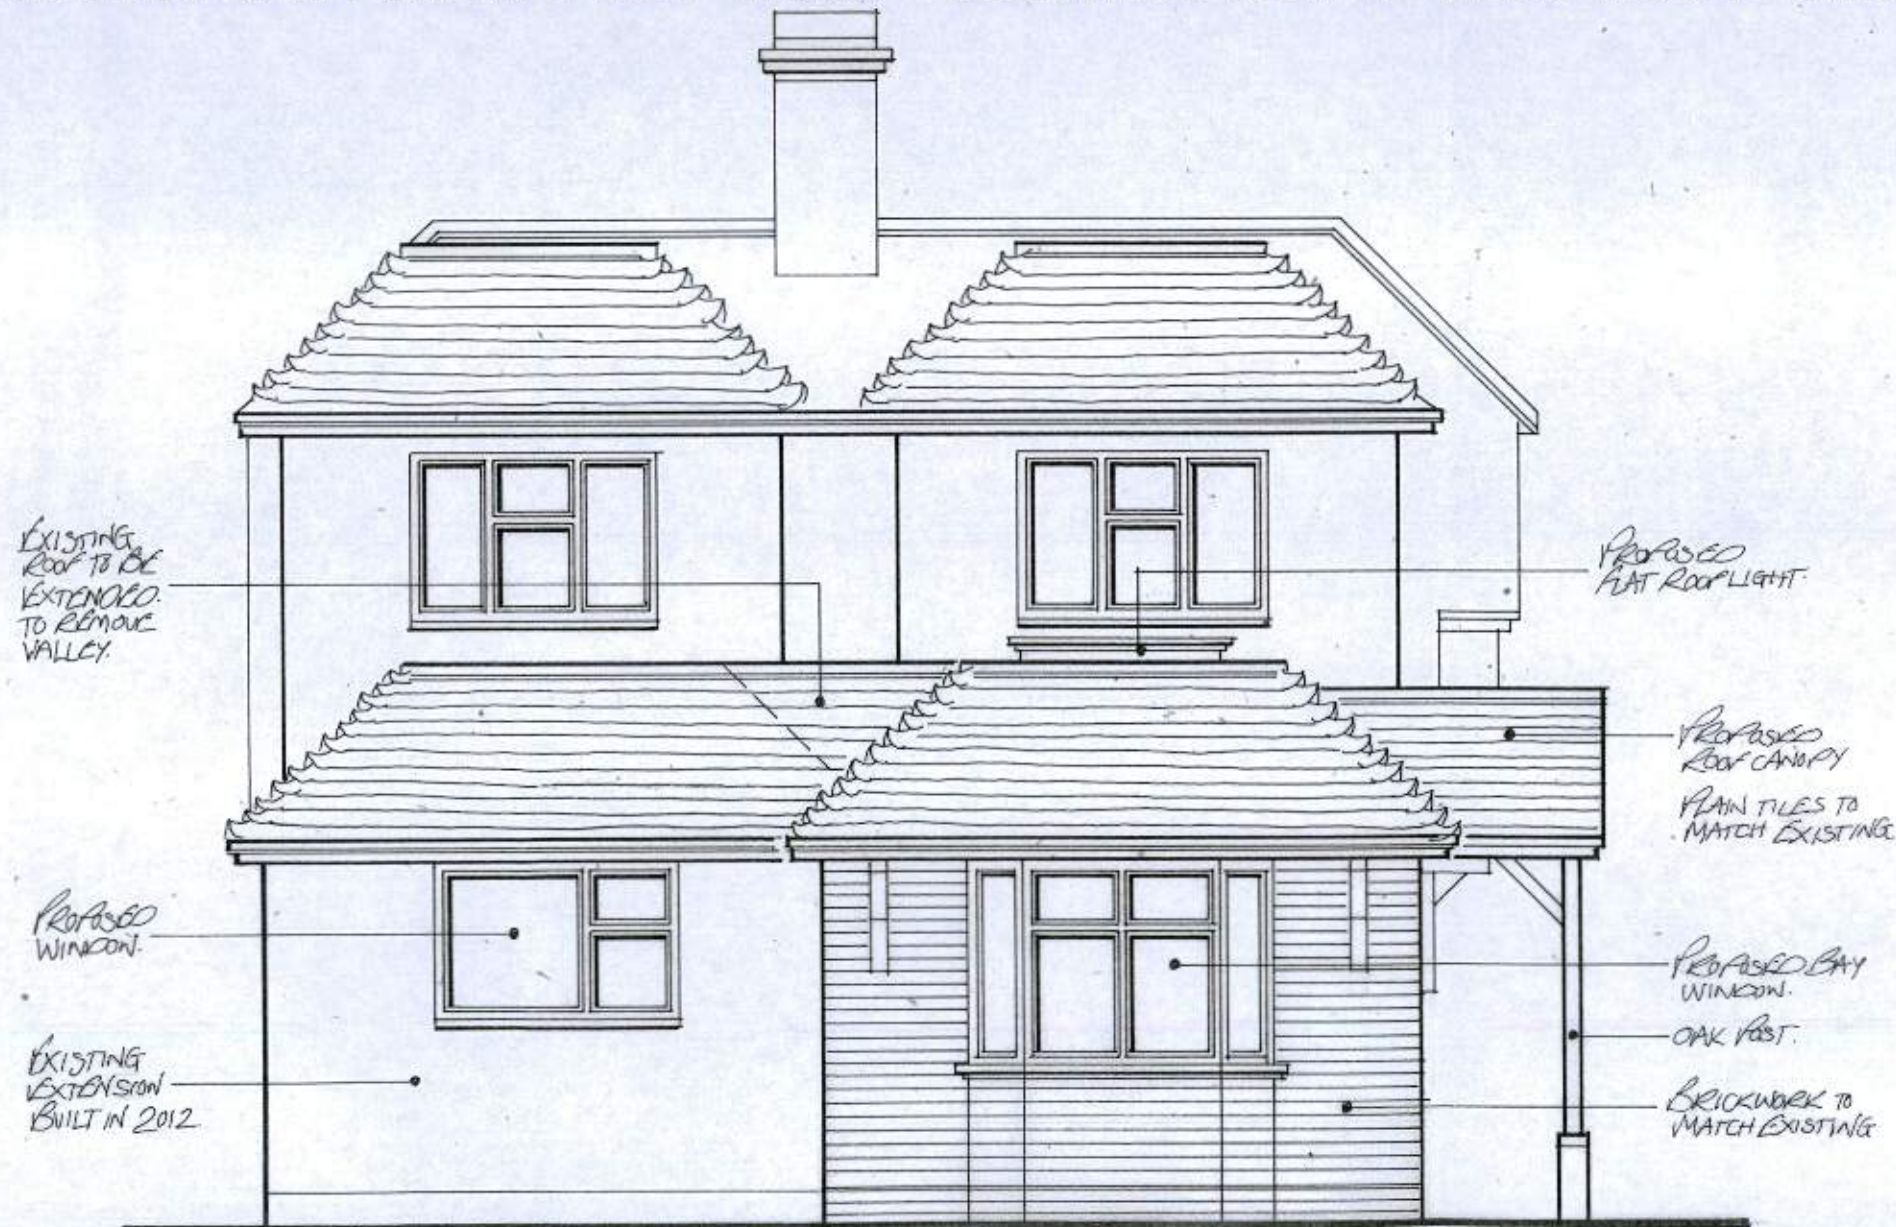

1:50 Scale Bar 1m 2m 3m

1:100 Scale Bar 1m 2m 3m 4m 5m 6m

PROPOSED EAST ELEVATION 1:50

atterbury moore associates architectural & quantity surveying services		Unit 1 Gosling Croft Business Park Long Furlong Clapham Worthing West Sussex BN13 3UT
Address of works:		Downs Lodge, Sea Lane Kingston Gorse
Drawing title:		Proposed Rear Extension
Date: Jan. 2017	Scales: As shown	Paper size: A3 Dwg No: AR-114-02