


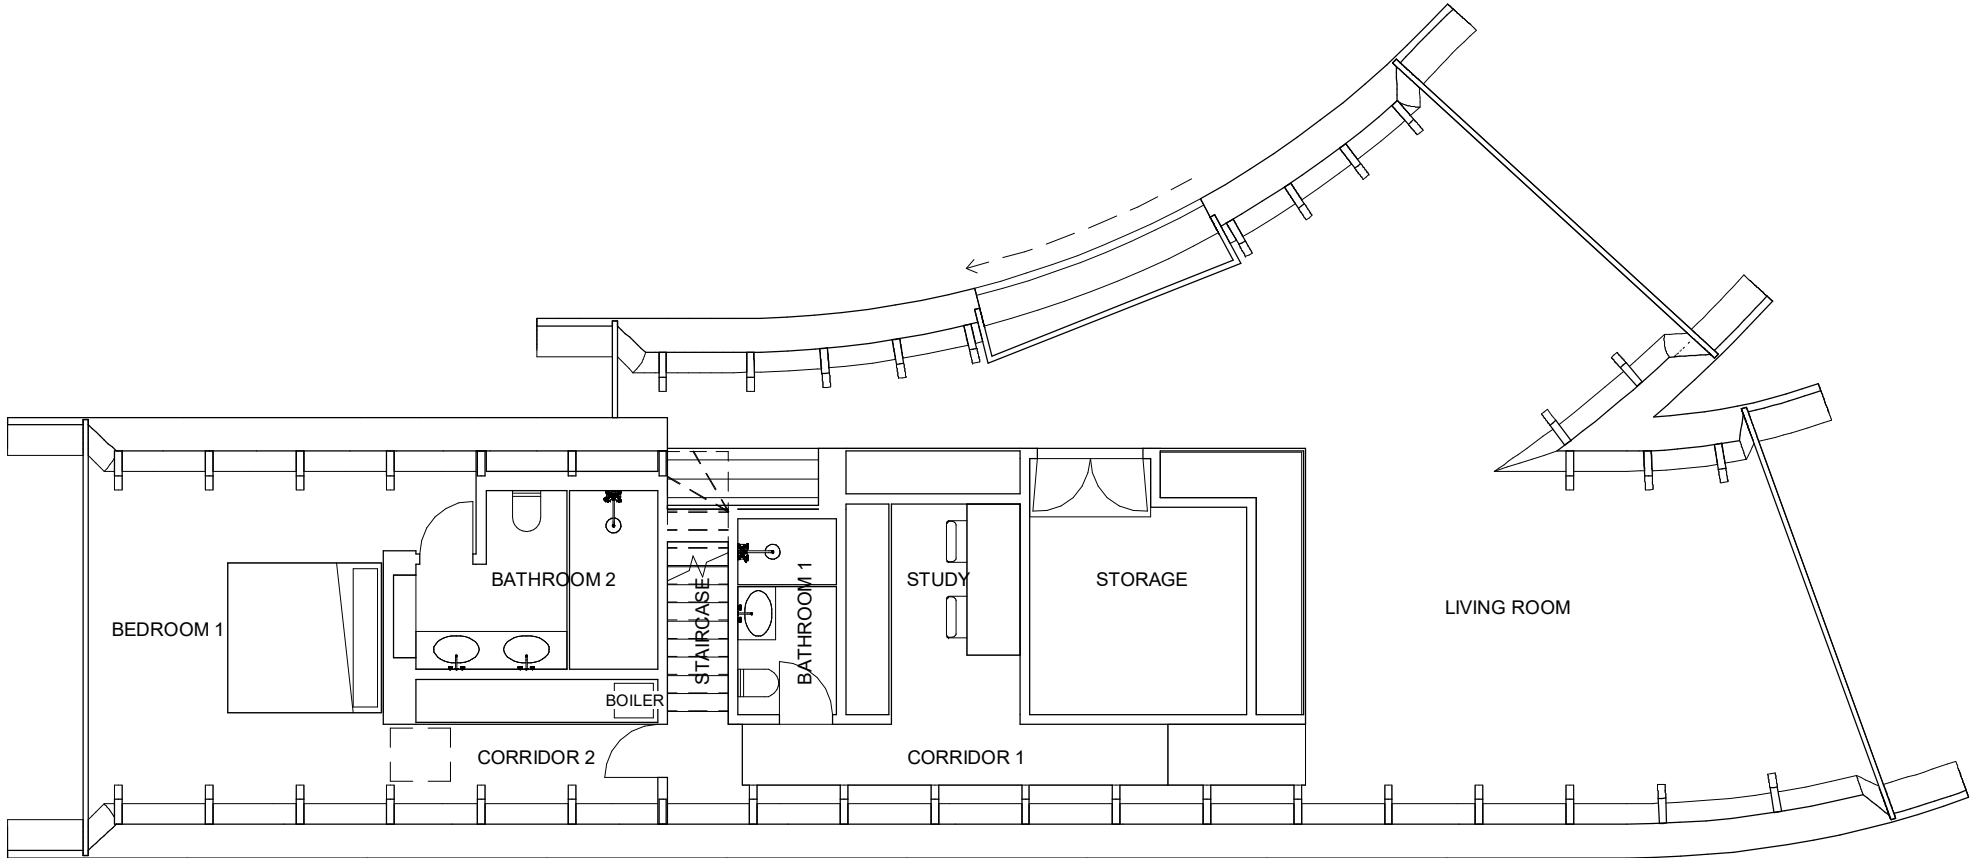


GROUND FLOOR PLAN

1 : 100

GROSS FLOOR AREA (FOOTPRINT): 166 m²

GROUND FLOOR NET AREA: 121 m²

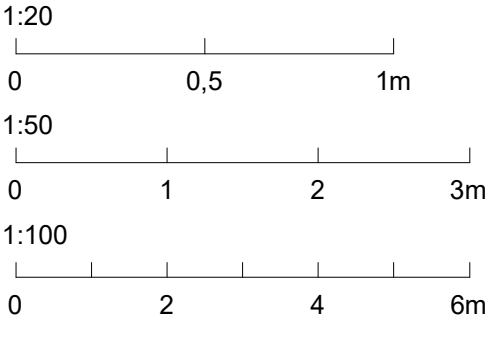

DISCLAIMER:

All dimensions in millimetres unless otherwise noted

Nico Warr Architects shall be notified in writing of any discrepancies

The drawing is protected under copyright and shall not be reproduced in part or whole without prior expressed permission of Nico Warr Architects

REV:	DATE:	DESCRIPTION:	BY:
00	22.8.18	Planning Application	CM

PLANNING

Project:

Littlehampton

Middle Way, BN16 1SB

Drawing Title:

GA - Proposed Ground floor

Scale (@ A3):

1 : 100

Date:

22.8.18

Drawn By:

CM

Job No.	Drawing No.	Revision
290	A1200	00

NICO WARR — ARCHITECTS

54 Great Western Studios

65 Alfred Road

London W2 5EU

+44 (0) 20 328 99 333

admin@nicowarr.com

www.nicowarr.com