



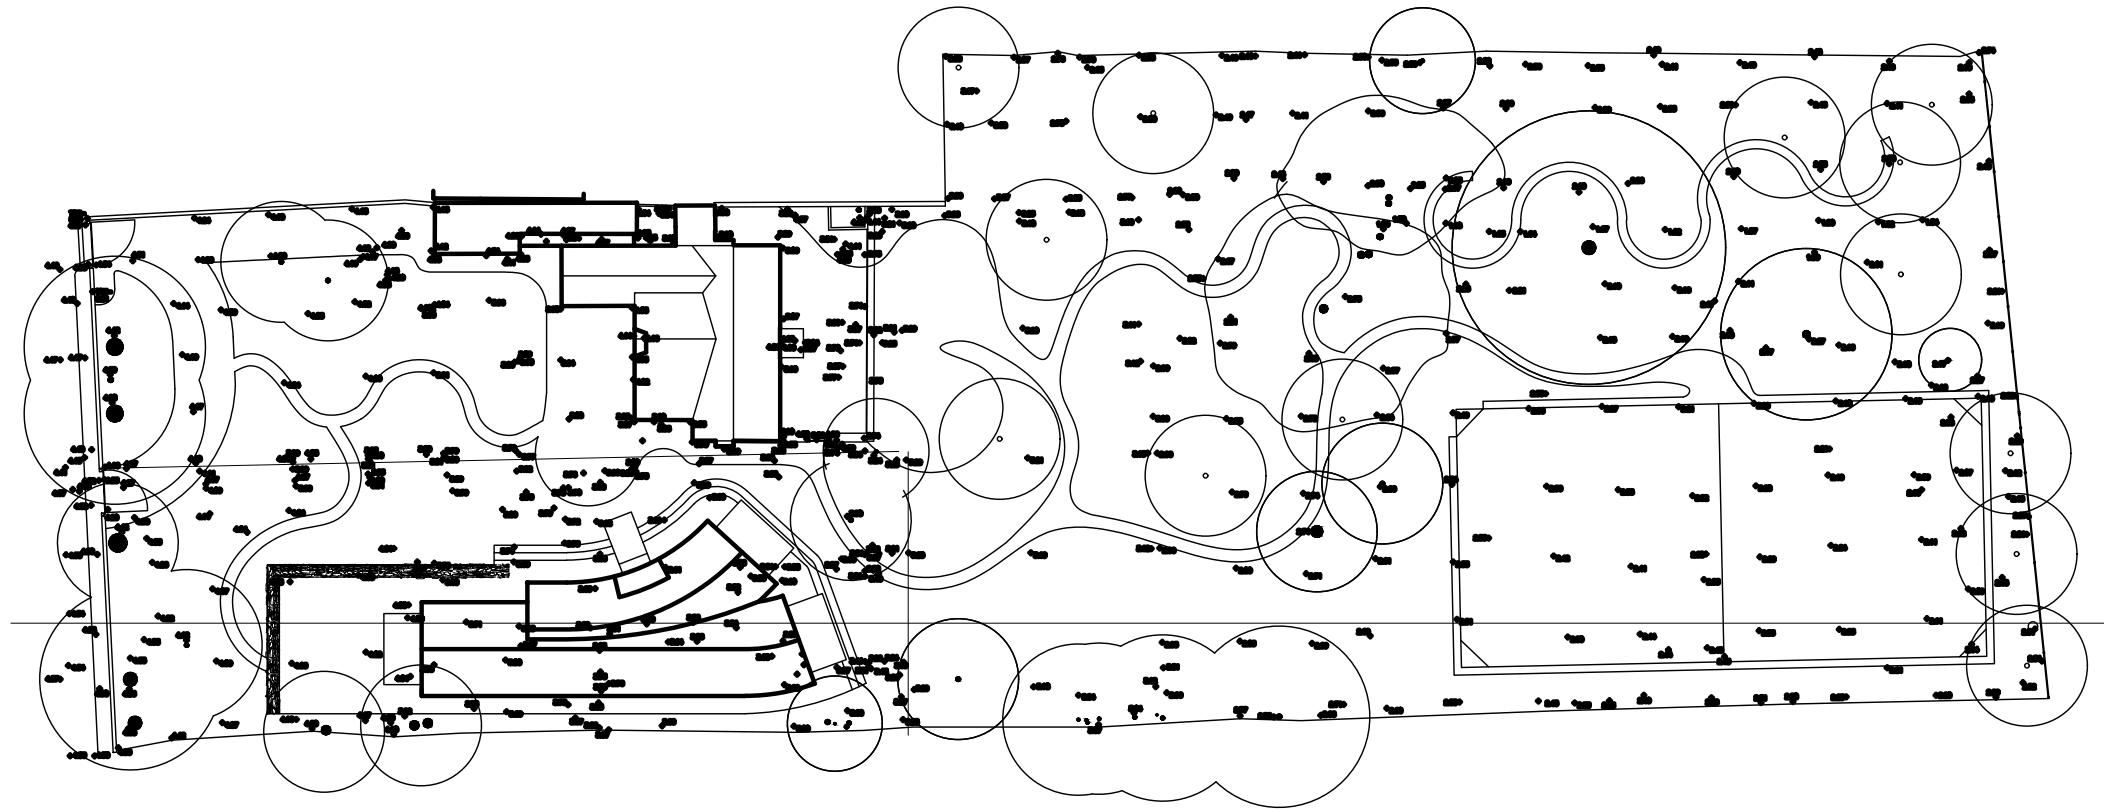

1 Site Plan
1 : 500

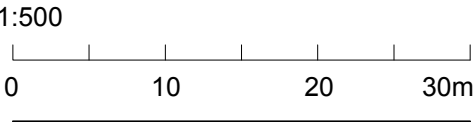

DISCLAIMER:

All dimensions in millimetres unless otherwise noted

Nico Warr Architects shall be notified in writing of any discrepancies

The drawing is protected under copyright and shall not be reproduced in part or whole without prior expressed permission of Nico Warr Architects

REV:	DATE:	DESCRIPTION:	BY:
00	22.8.18	Planning Application	NW
01	15.2.21	NMA Application	JM
02	8.3.21	NMA Application	JM
03	17.3.21	NMA Application	NW

PLANNING

Project:

Littlehampton

Middle Way, BN16 1SB

Drawing Title:

GA - Proposed Site Plan

Scale (@ A3):

1 : 500

Date:

17.3.21

Drawn By:

JM

Job No.	Drawing No.	Revision
290	AA1100	03

NICO WARR—ARCHITECTS

54 Great Western Studios

65 Alfred Road

London W2 5EU

+44 (0) 20 328 99 333

admin@nicowarr.com

www.nicowarr.com