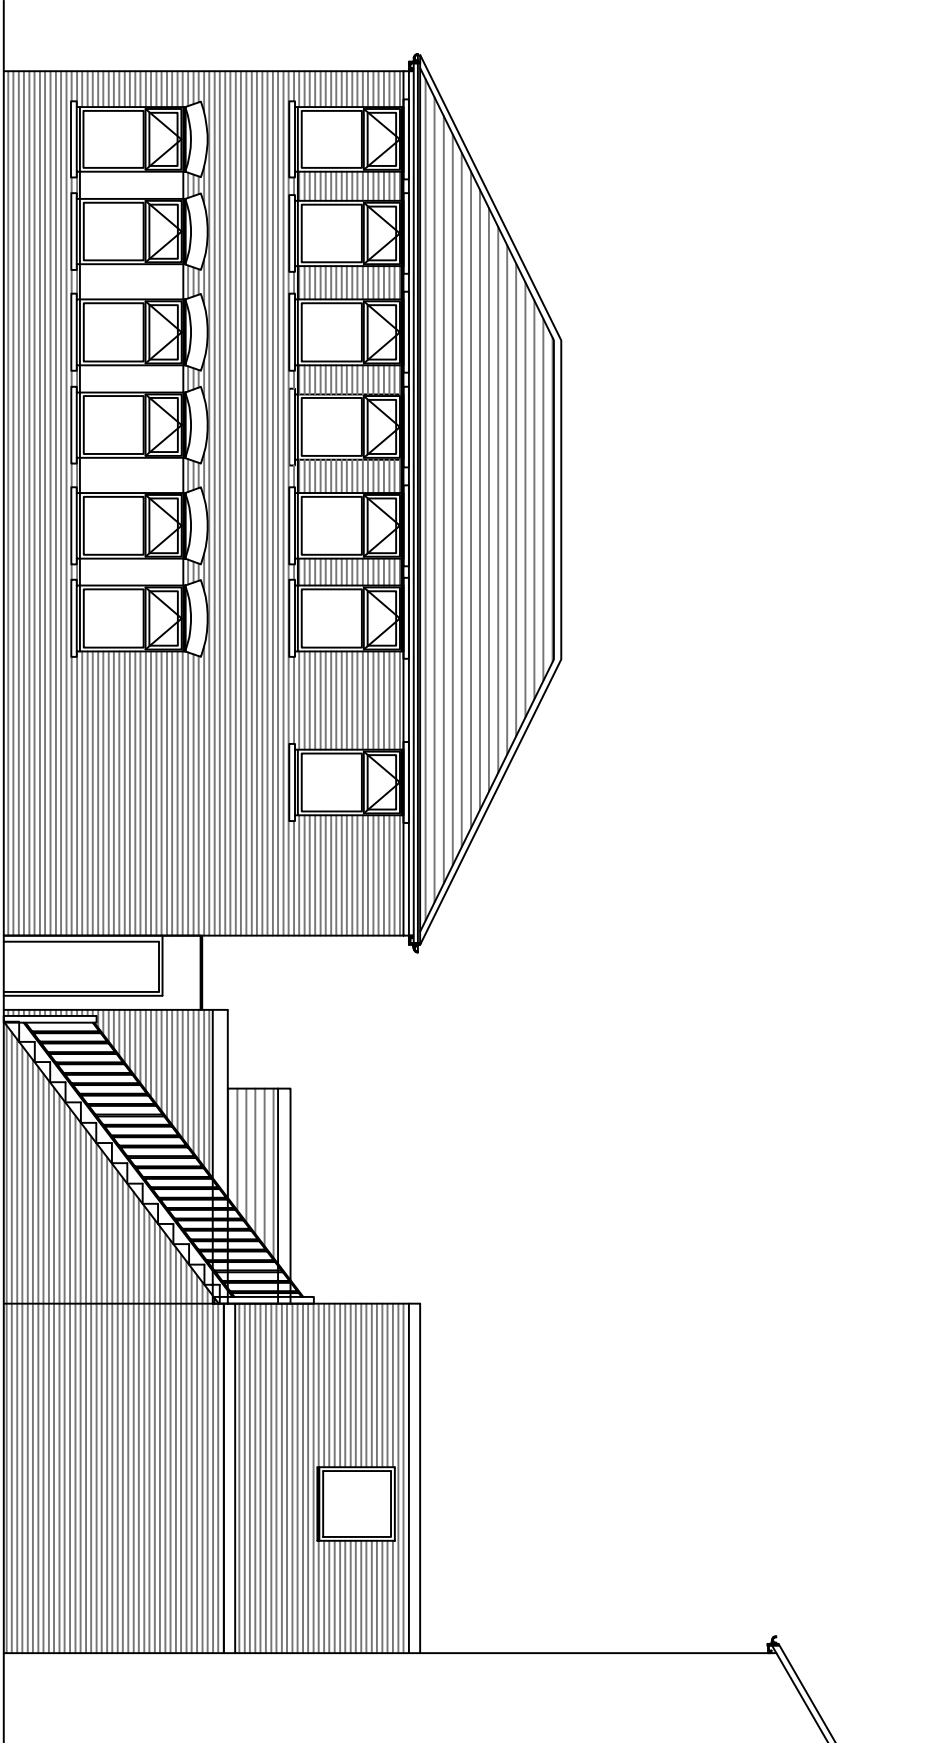
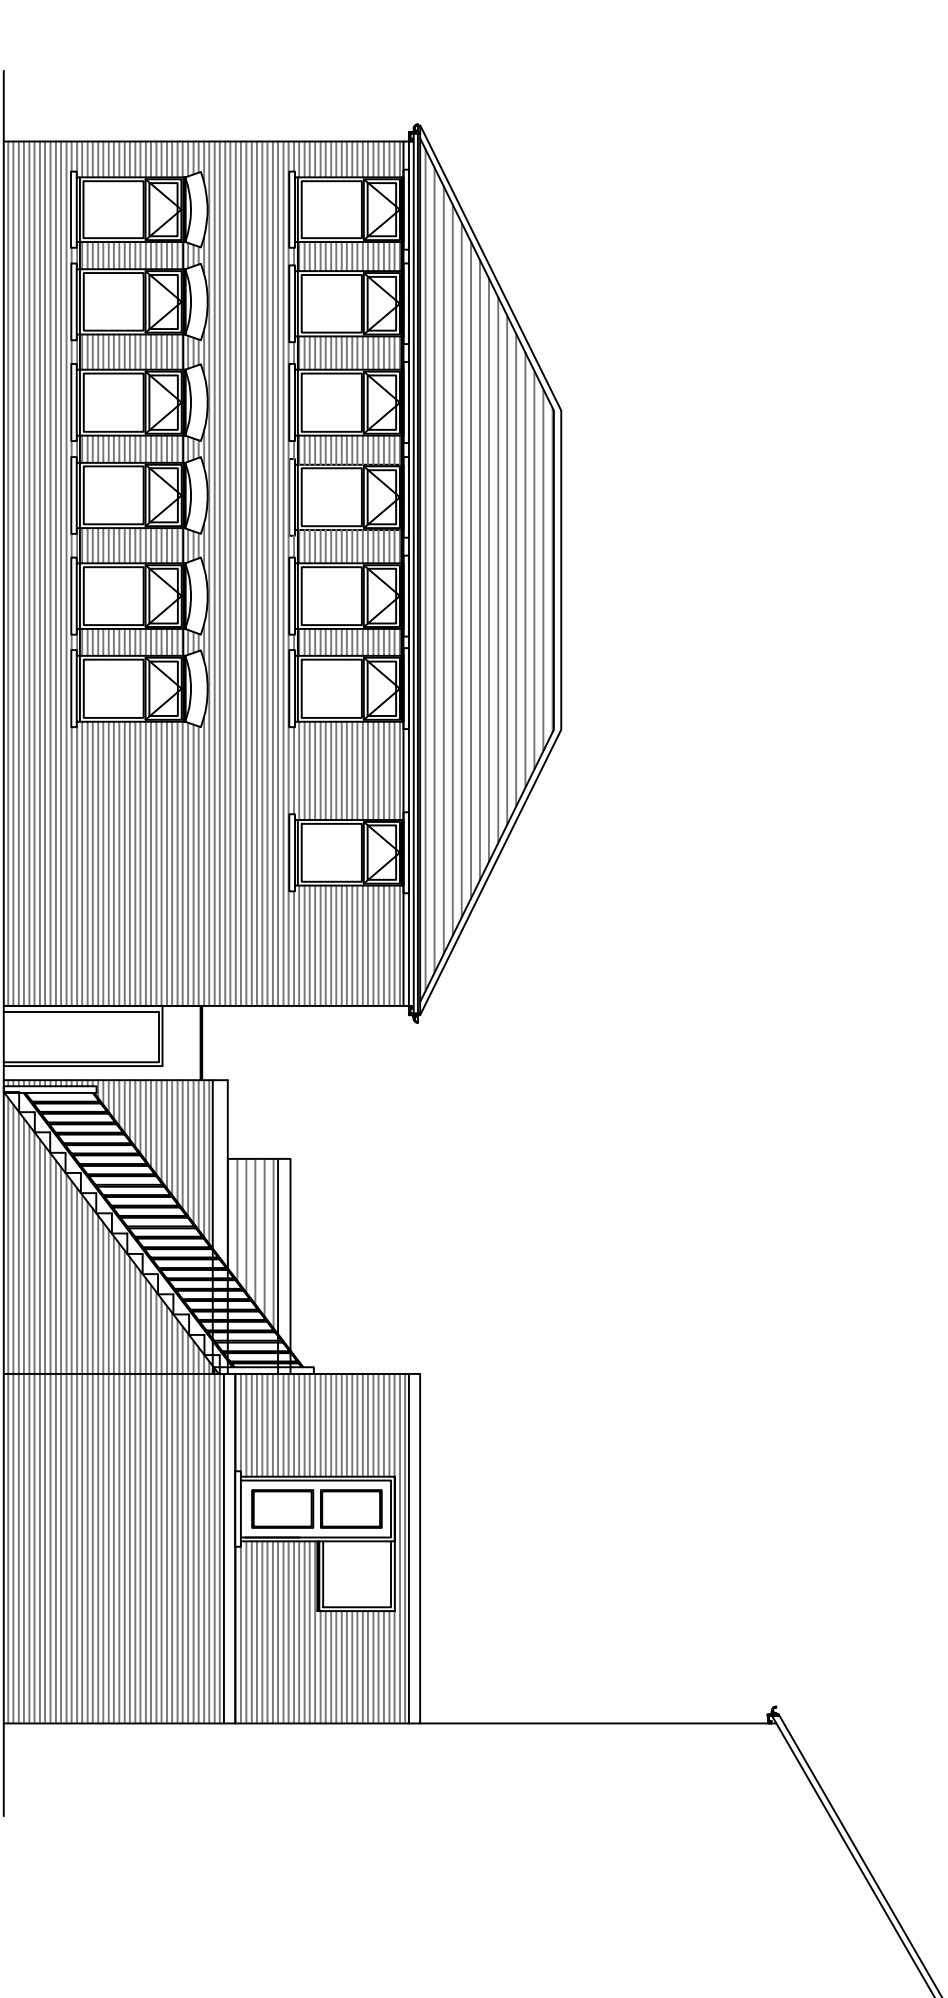
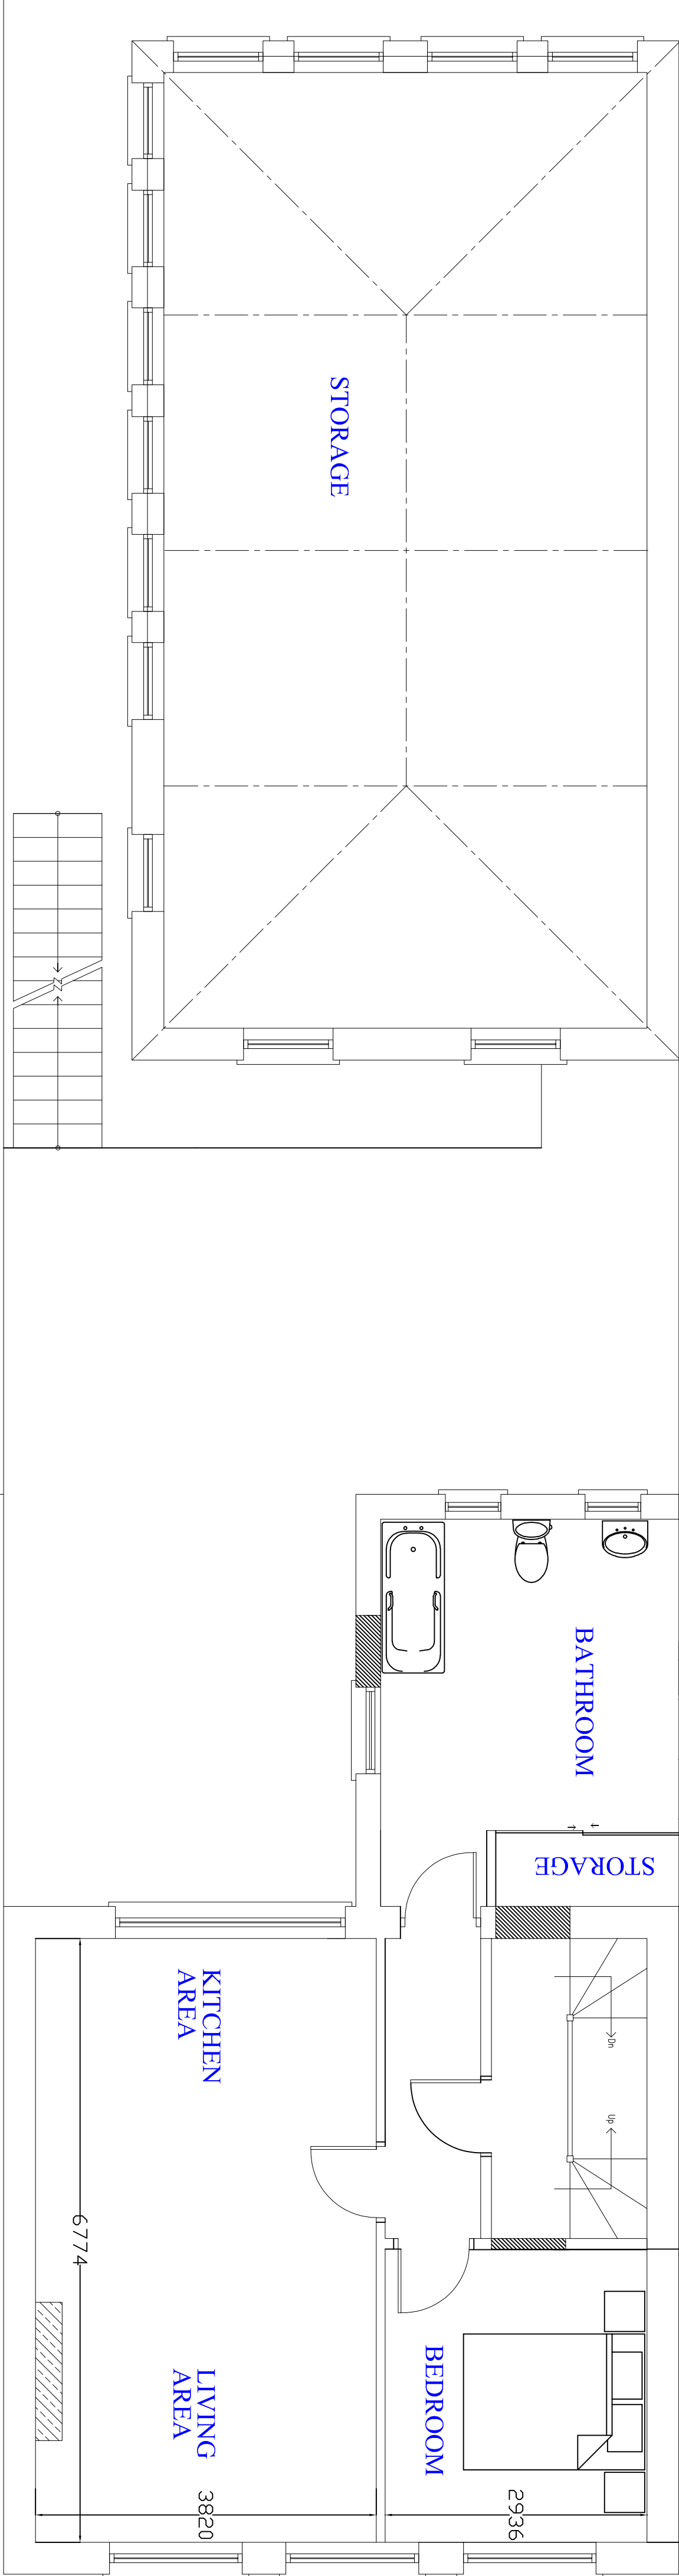
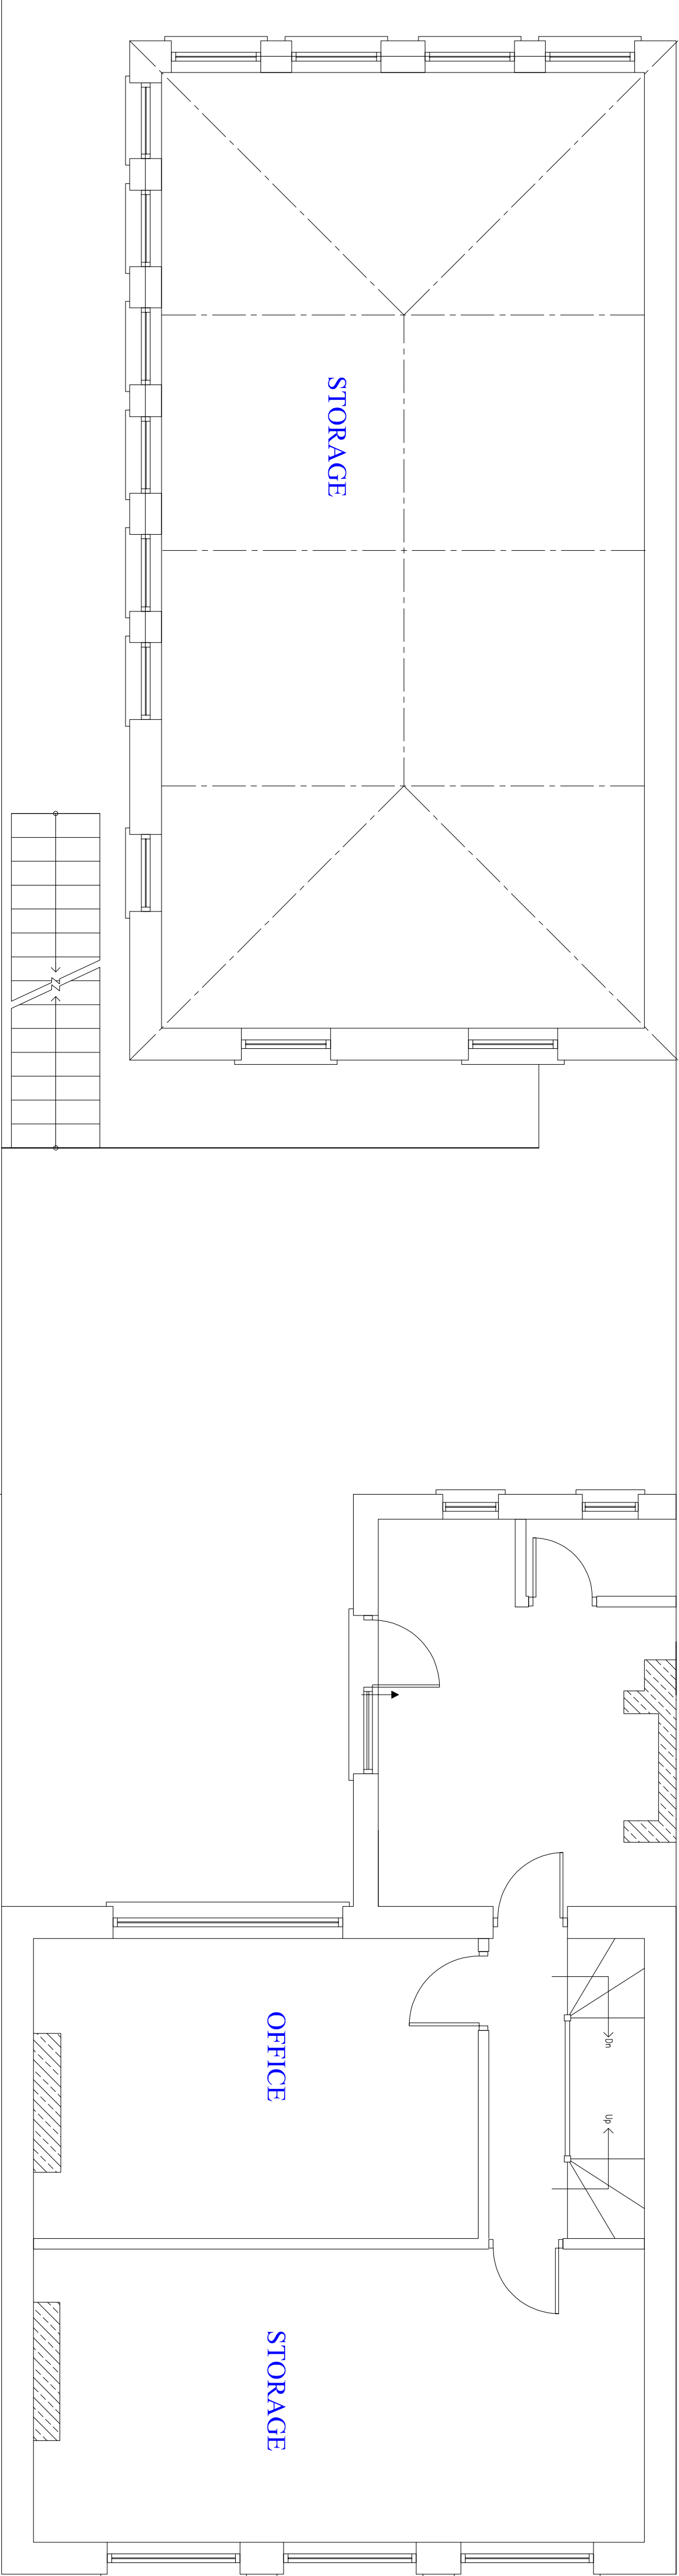


Disclaimer:
This drawing is the property of Gemini Drawings Ltd. It is not to be used for any other purpose without the written consent of Gemini Drawings Ltd. The client accepts full responsibility for the accuracy of the information provided to Gemini Drawings Ltd. Gemini Drawings Ltd. does not accept any liability for any loss or damage arising from the use of this drawing.

Rev Date Revisions

A 30/03/21 Side Elevation added

Job Title

37-39 Beach Road
Littlehampton
West Sussex
BN17 5JA

Drawing Title

Existing and Proposed Floor Plans



32 Rossett Road, Povey Cross, East Sussex BN24 6JA
Tel: 01323 788555 / 07950 889259
Email: gemindrawings@btinternet.com
www.gemindrawings.co.uk

Date 19/03/21
Scale 1:50, 1:100 & 1:1250 @ A1 (as illustrated)

Dwg No BEACH/001

Rev A

Copyright

594 x 841 mm A1