





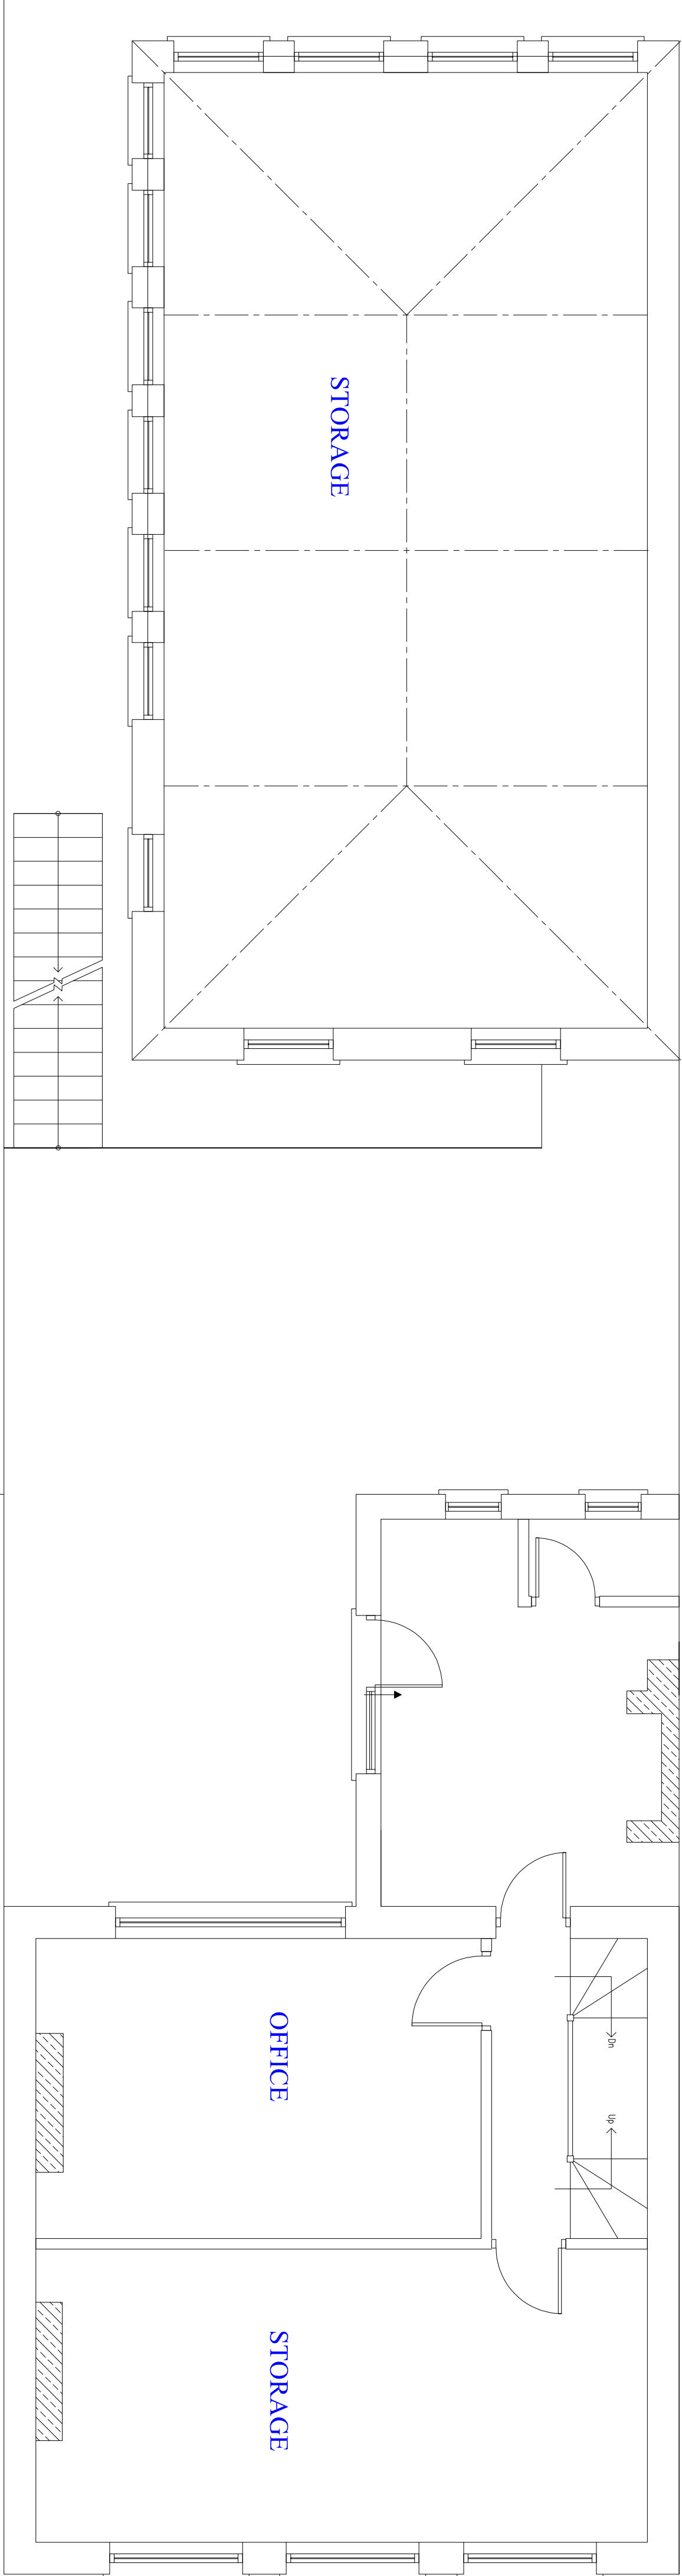


EXISTING FIRST FLOOR

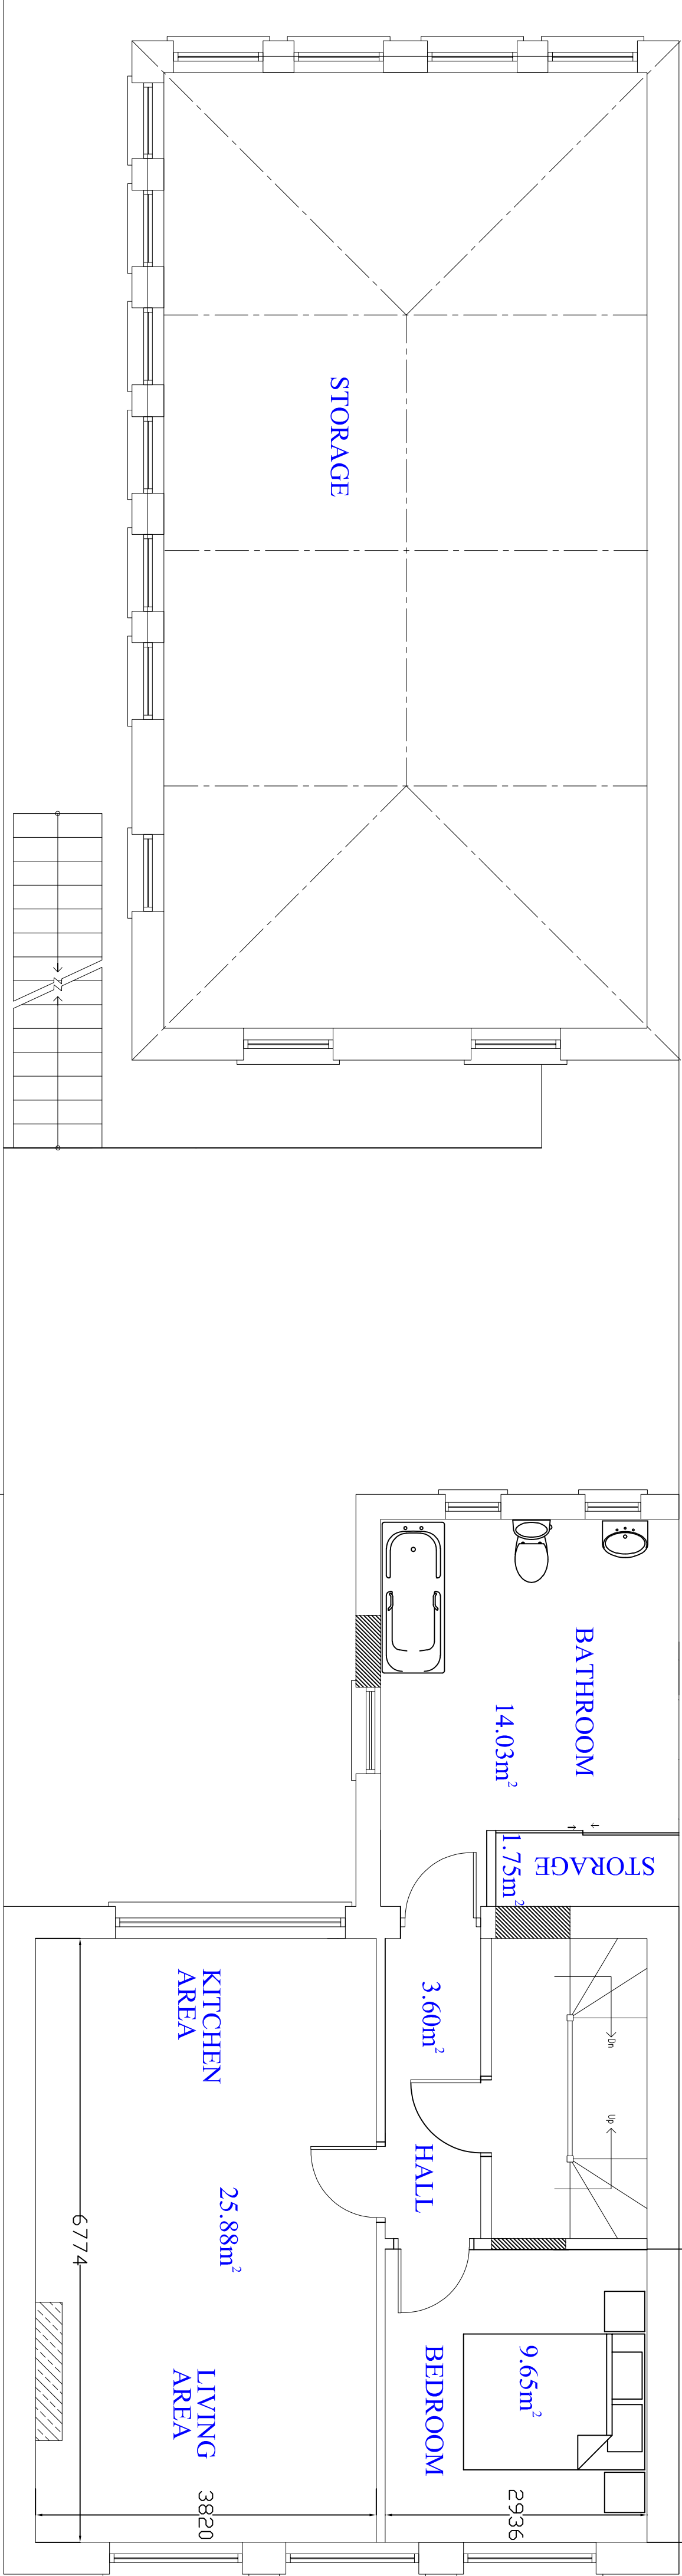

PROPOSED FIRST FLOOR

Overall Dimensions of Internal floor space - 53,64m²
This meets the Technical Housing Standards - Nationally described space standard

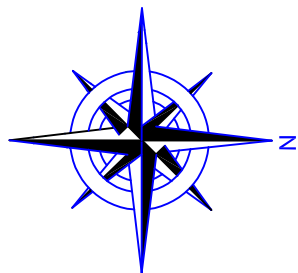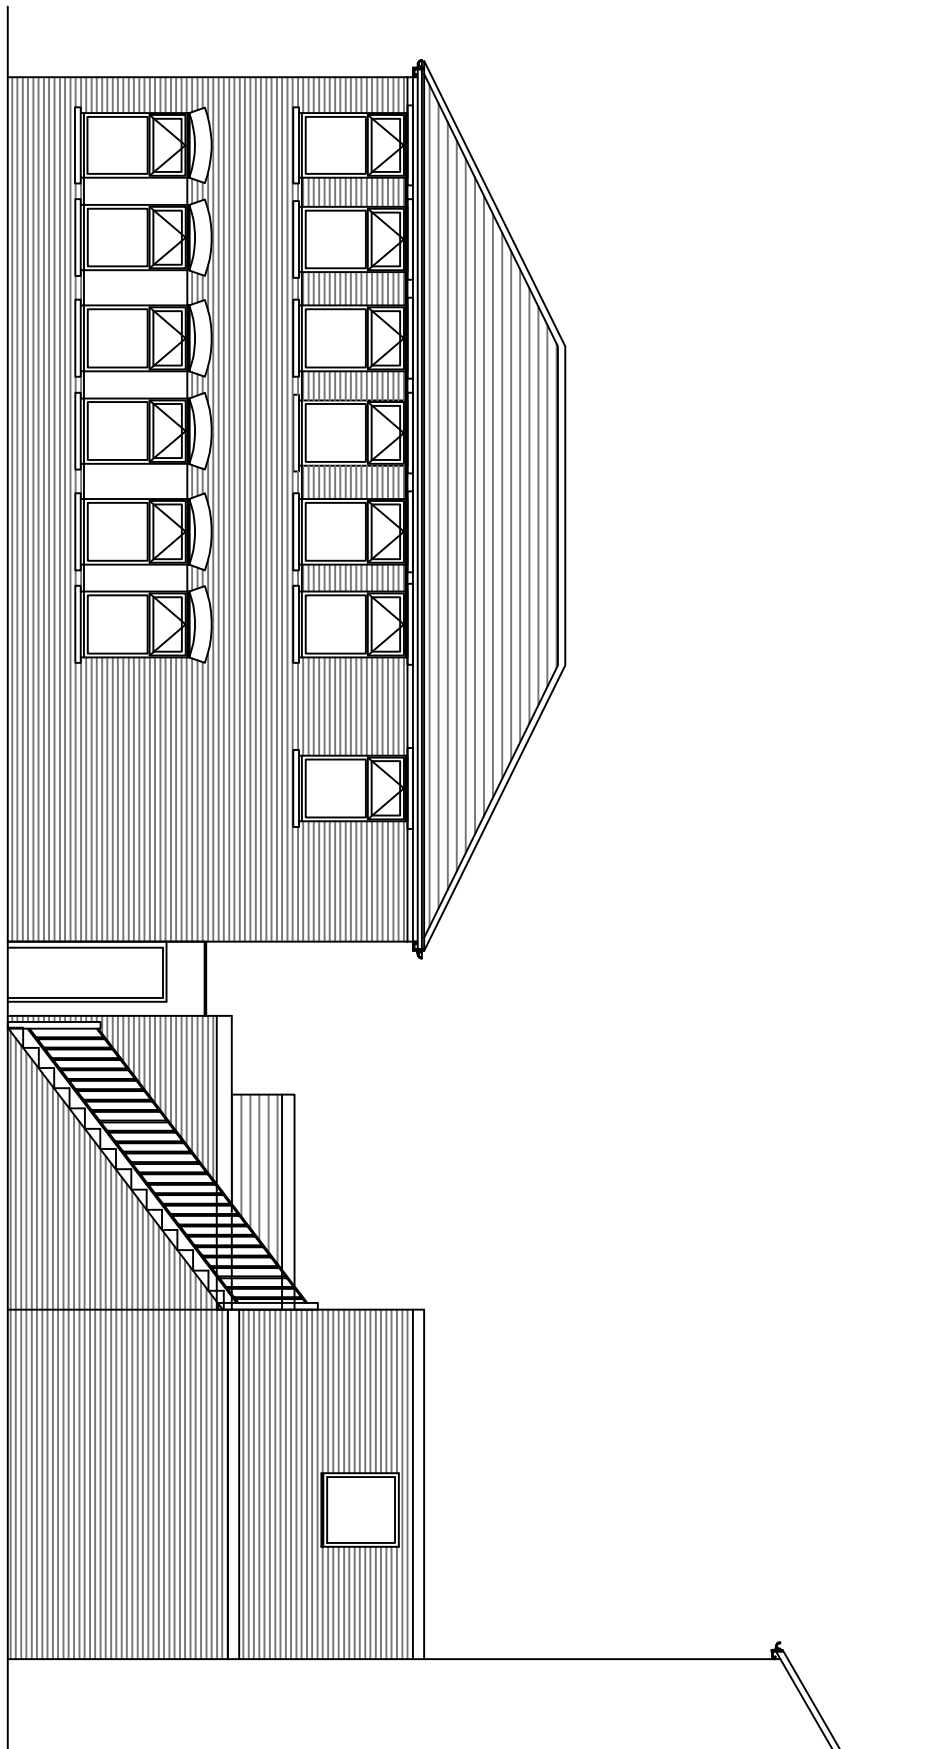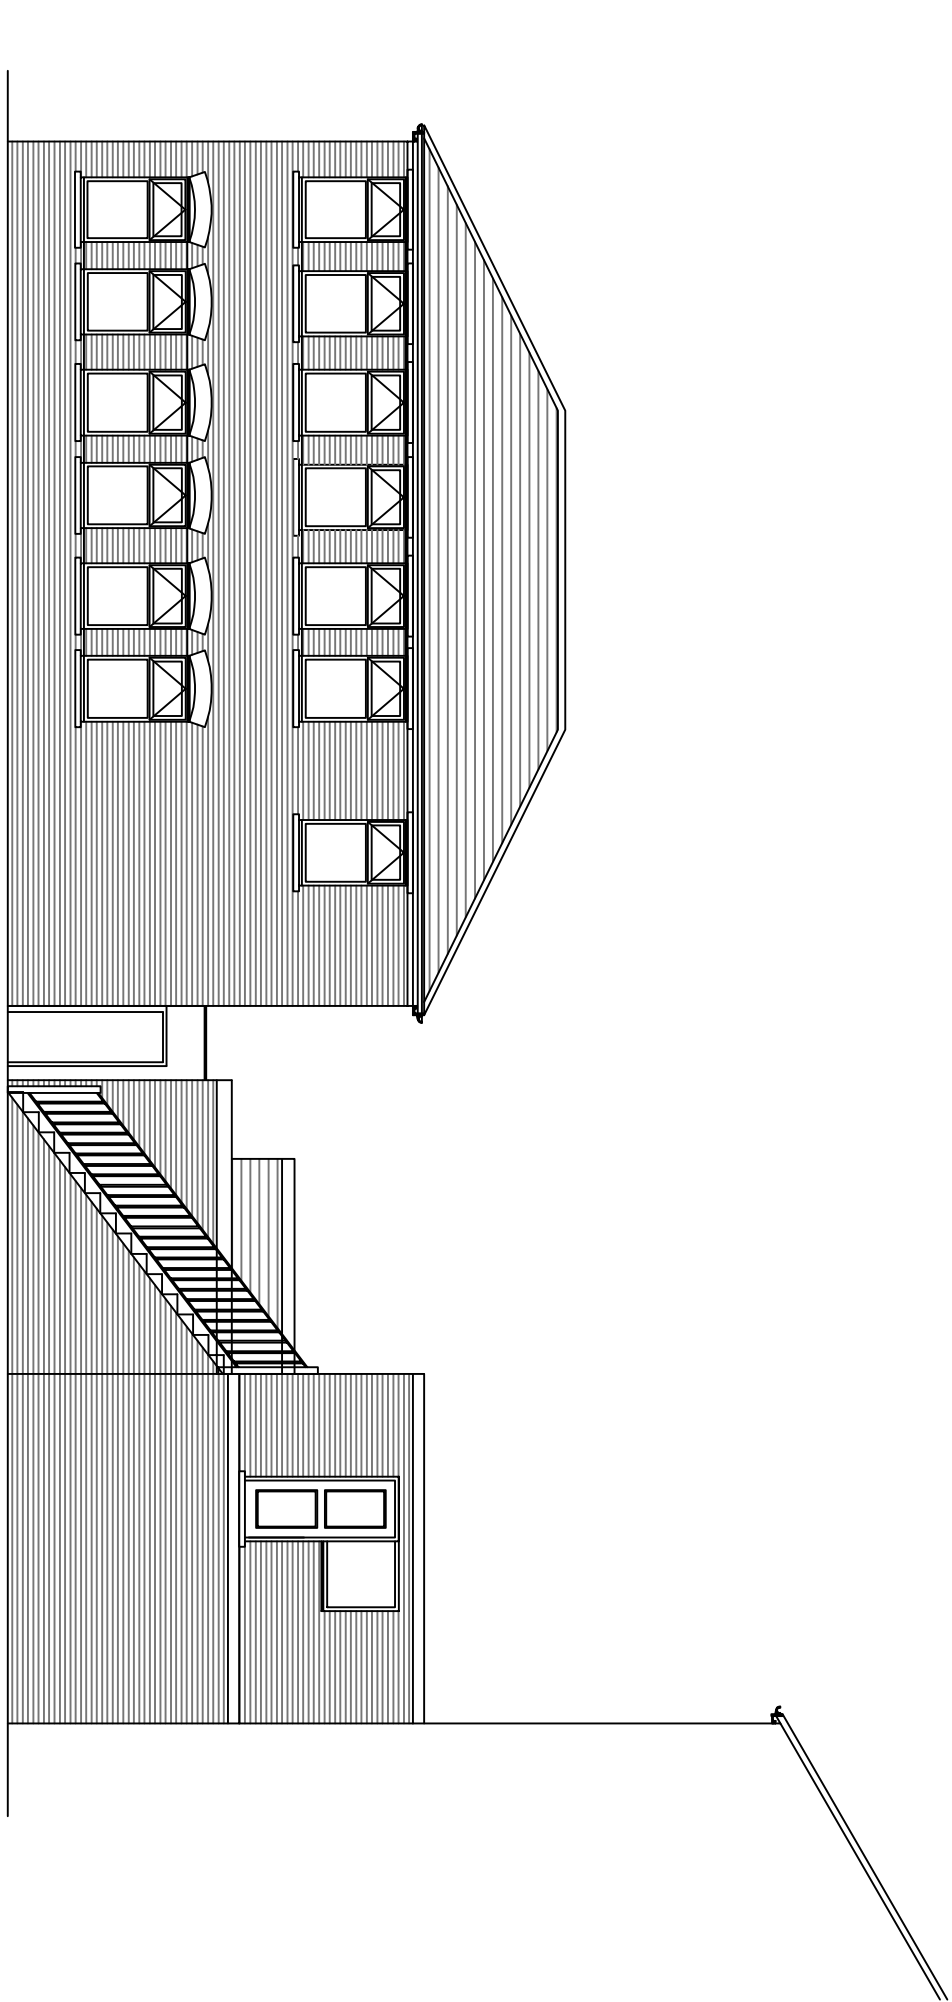

Disclaimer:
This drawing is the property of Gemini Drawings Ltd. It is not to be used for any other purpose without the written consent of Gemini Drawings Ltd. The client agrees to indemnify Gemini Drawings Ltd. from all claims, damages, costs and expenses, including reasonable legal fees, arising from the use of this drawing for any purpose other than that for which it was prepared.

Rev	Date	Revisions
A	30/03/21	Site Elevation added
B	05/05/21	Dimensions added

Job Title
37-39 Beach Road
Littlehampton
West Sussex
BN17 5JA

Drawing Title
Existing and Proposed Floor Plans



32 Rossett Road, Powersley Bay, East Sussex BN24 6JA
Tel: 01323 788555 / 07950 868259
Email: gemindrawings@btinternet.com
www.gemindrawings.co.uk

Date 19/03/21
Scale 1:50, 1:100 & 1:1250 @ A1 (as illustrated)

Dwg. No.	Rev.
BEACH/001	B