

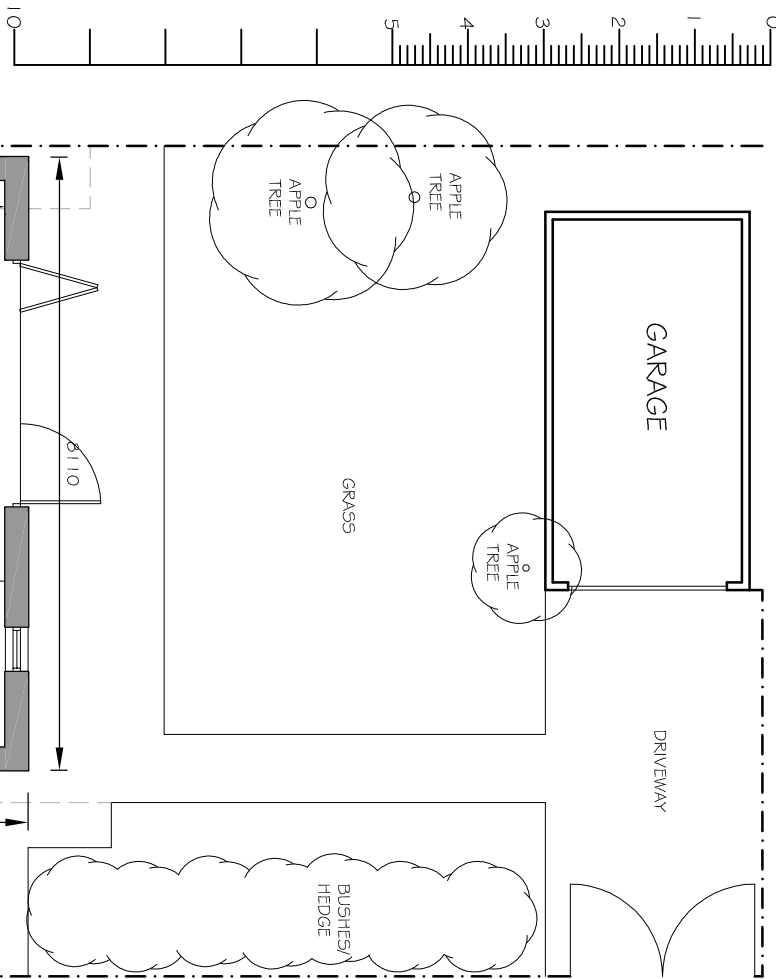



Scale bar (m)

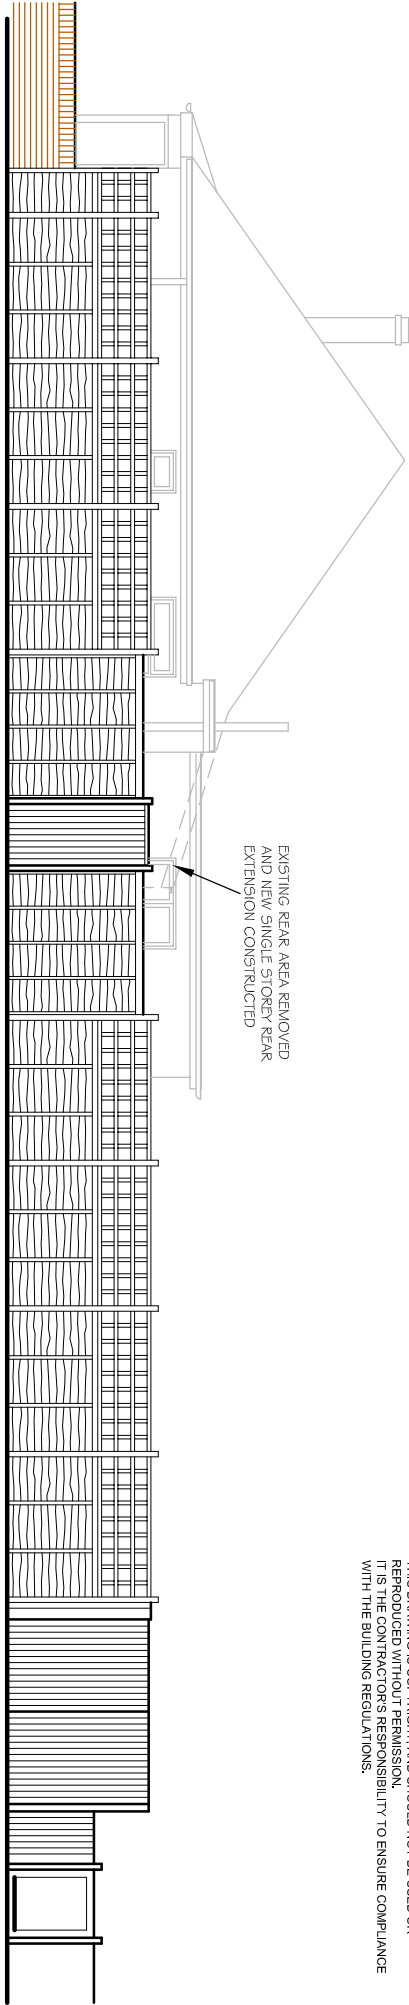


PROPOSED FLOOR PLAN /
PART SITE LAYOUT

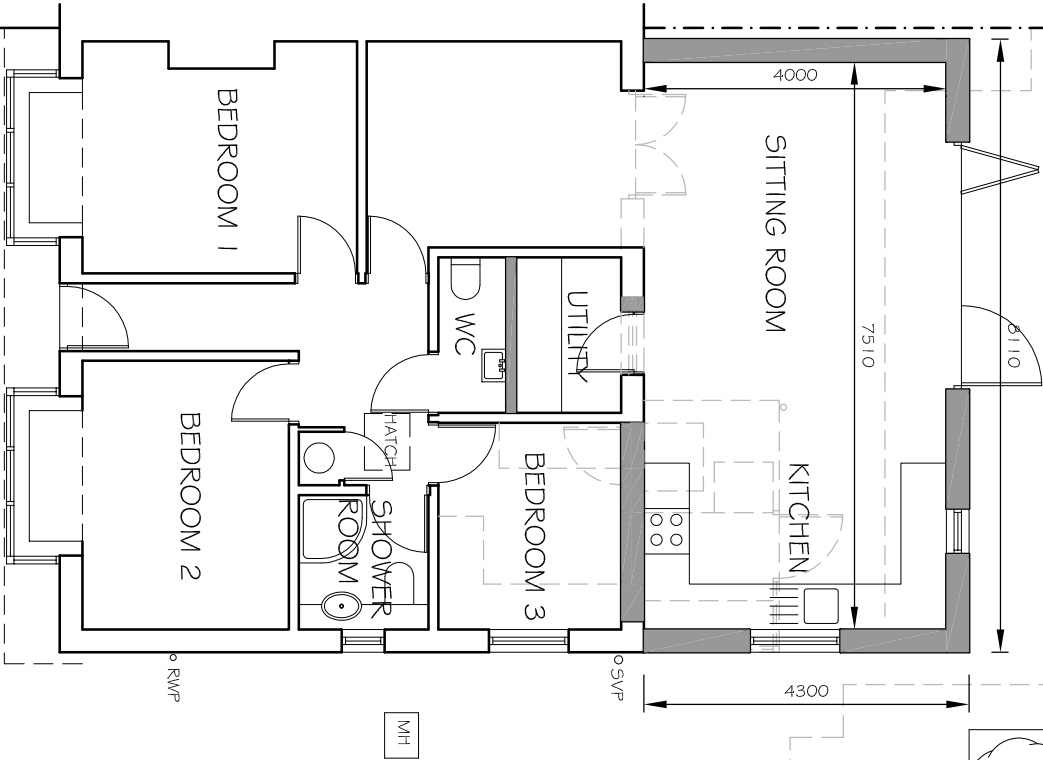

PROPOSED STREET ELEVATION
FROM GRAND AVENUE

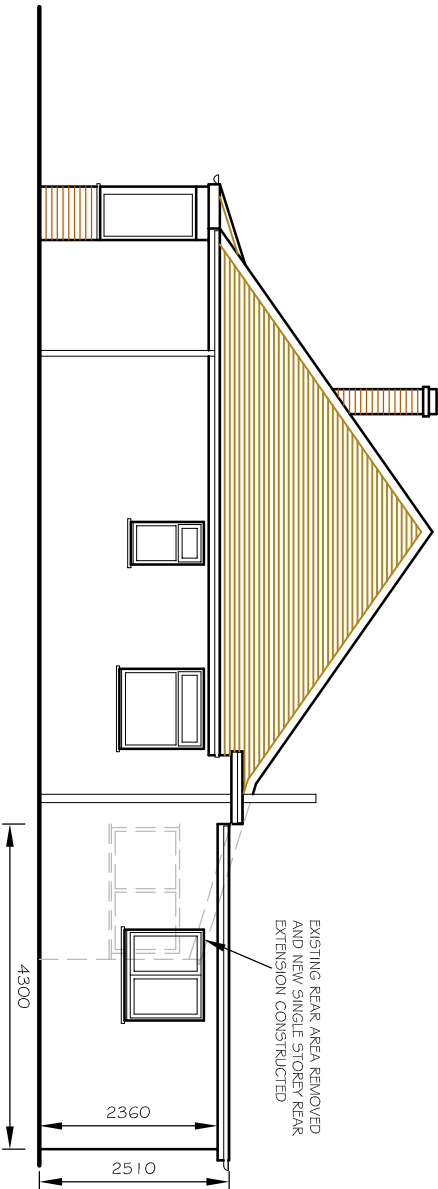

PROPOSED SIDE (SOUTH)
ELEVATION

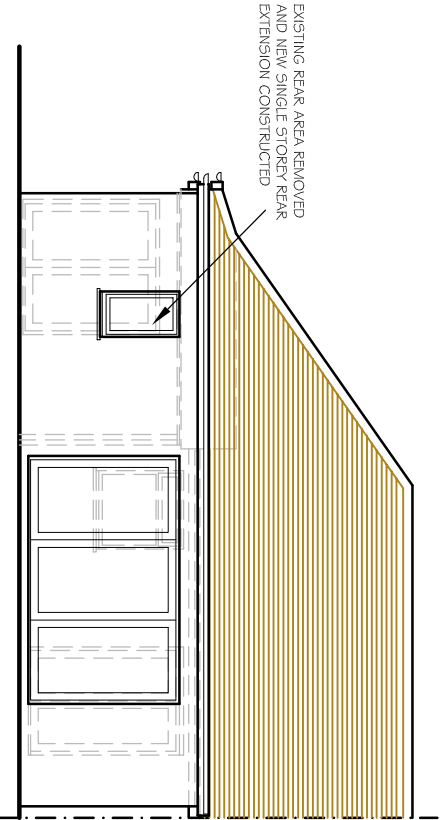

PROPOSED REAR (EAST)
ELEVATION

NOTES
WRITTEN DIMENSIONS TO BE TAKEN IN PREFERENCE TO SCALE, AND ARE TO BE CHECKED ON SITE PRIOR TO COMMENCING WORK.
THIS DRAWING IS TO BE READ IN CONJUNCTION WITH ALL OTHER DOCUMENTS RELATING TO THIS PROJECT.
ANY DISCREPANCIES ARE TO BE REFERRED IMMEDIATELY TO THE PROJECT DESIGNER.
THIS DRAWING IS COPYRIGHT, AND SHOULD NOT BE USED OR REPRODUCED IN ANY MANNER WITHOUT THE WRITTEN PERMISSION OF THE CONTRACTOR.
IT IS THE CONTRACTOR'S RESPONSIBILITY TO ENSURE COMPLIANCE WITH THE BUILDING REGULATIONS.

C	STREET ELEVATION ADDED	02.04.14
B	MINOR AMENDMENTS	19.03.14
A	MINOR AMENDMENTS	11.03.14
REV	DESCRIPTION	DATE

PROJECT
19 CLARENCE AVENUE
WICK
LITTLEHAMPTON
WEST SUSSEX
DRAWING TITLE
PROPOSED FLOOR PLAN AND ELEVATIONS

CLIENT
MR D GALE
SCALE
1:100@A3
DWG NO
351/02
SCALE
1:100@A3
DRAWN BY
PLB
DATE
MAR 14
REV. C

PHIL BROWN
(ARCHITECTURAL SERVICES) LTD
10 MANTLING ROAD
LITTLEHAMPTON
WEST SUSSEX
BN17 7DG
TEL 01903 715177