




Scale bar (m)

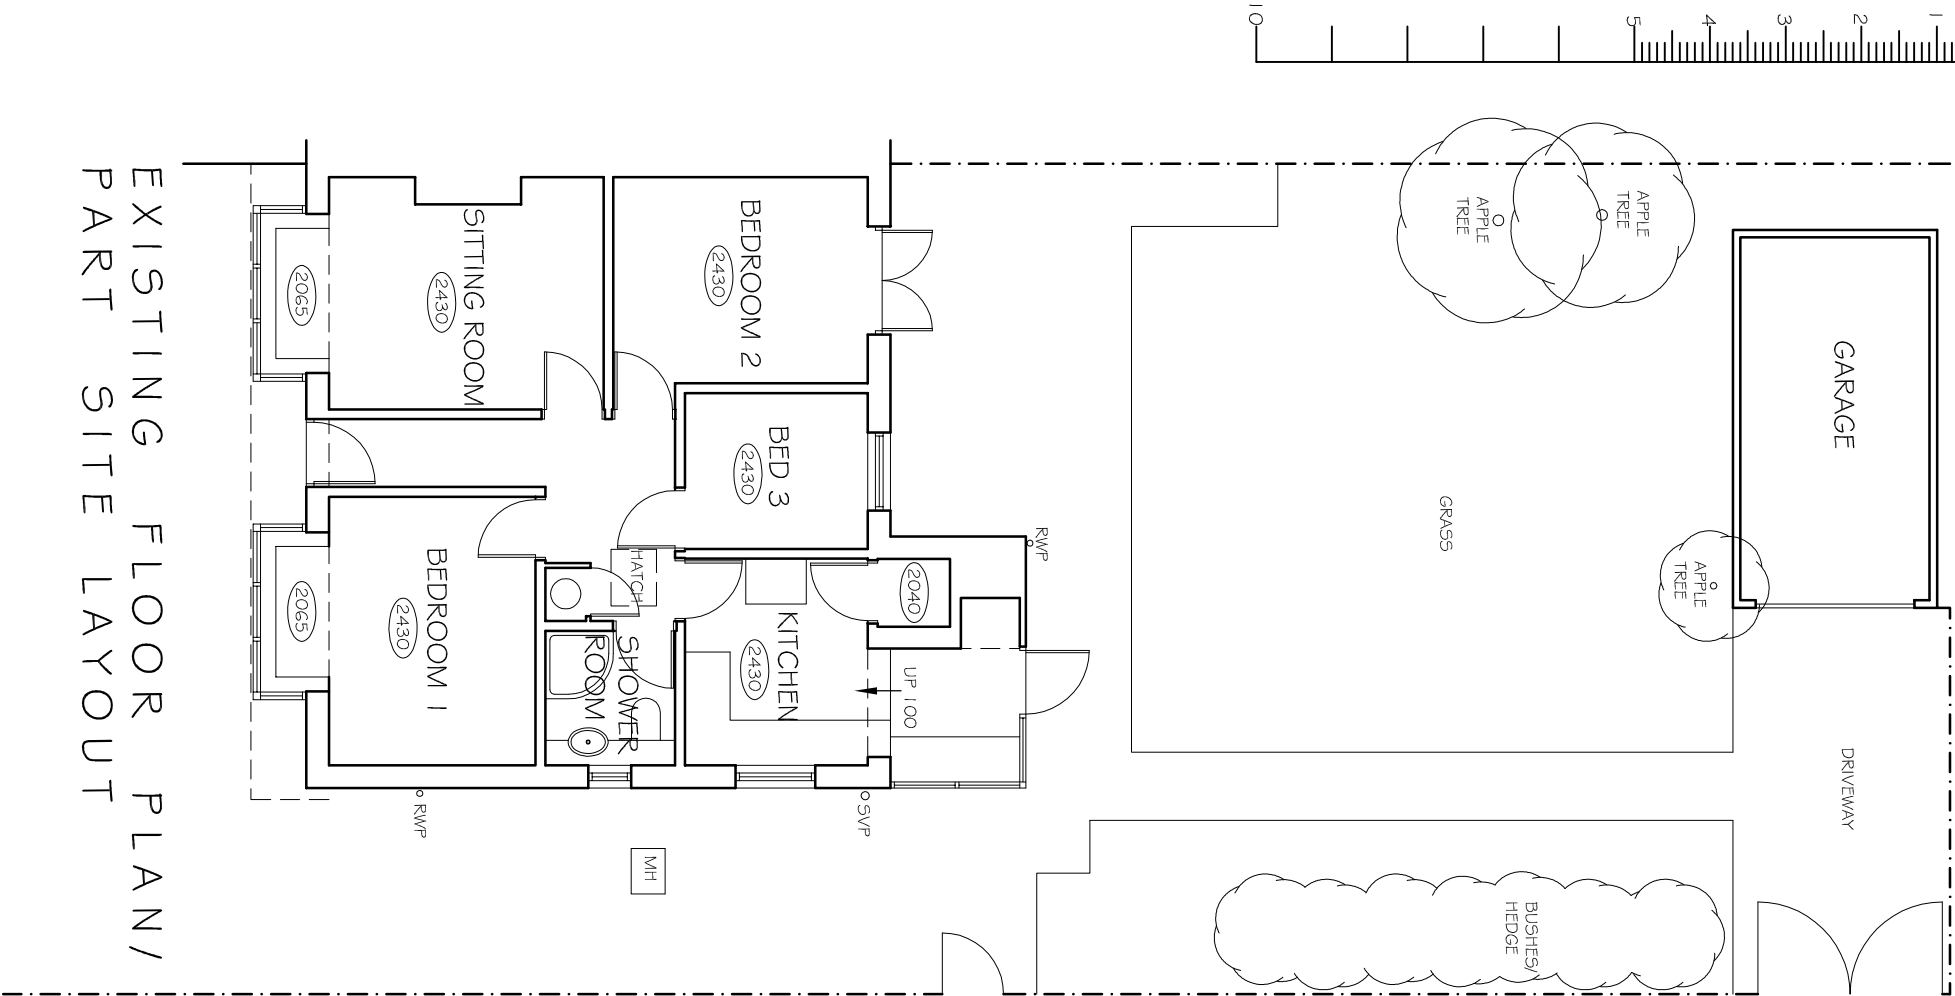


EXISTING FLOOR PLAN/
PART SITE LAYOUT

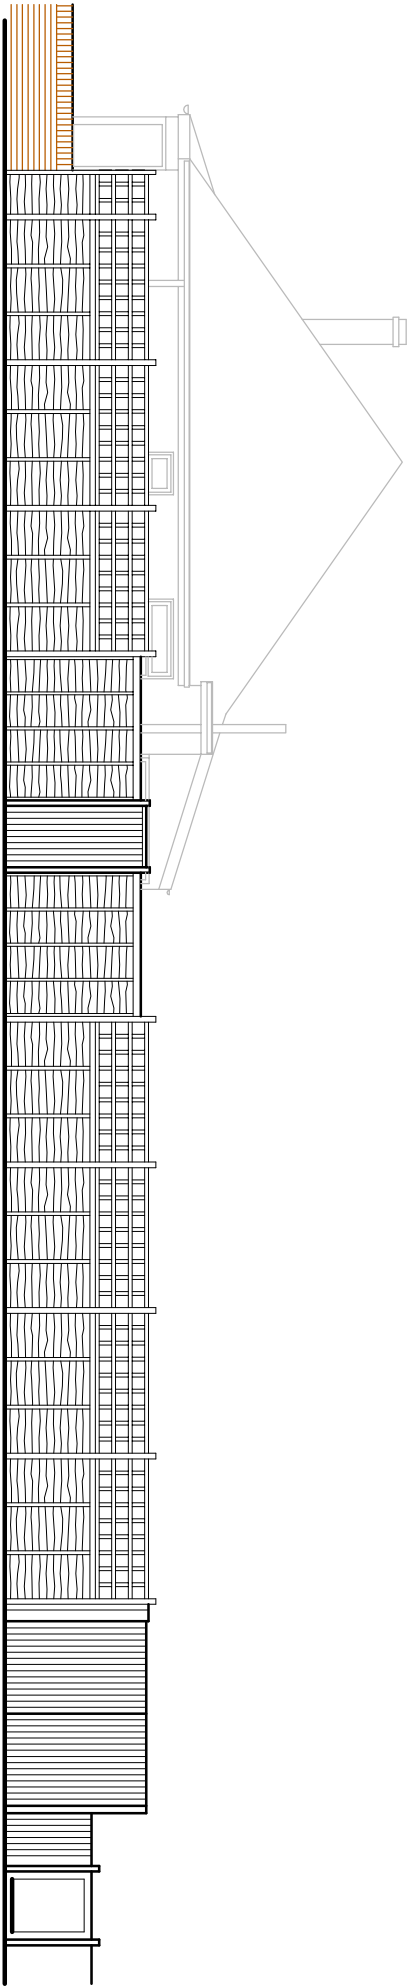

EXISTING STREET ELEVATION
FROM GRAND AVENUE

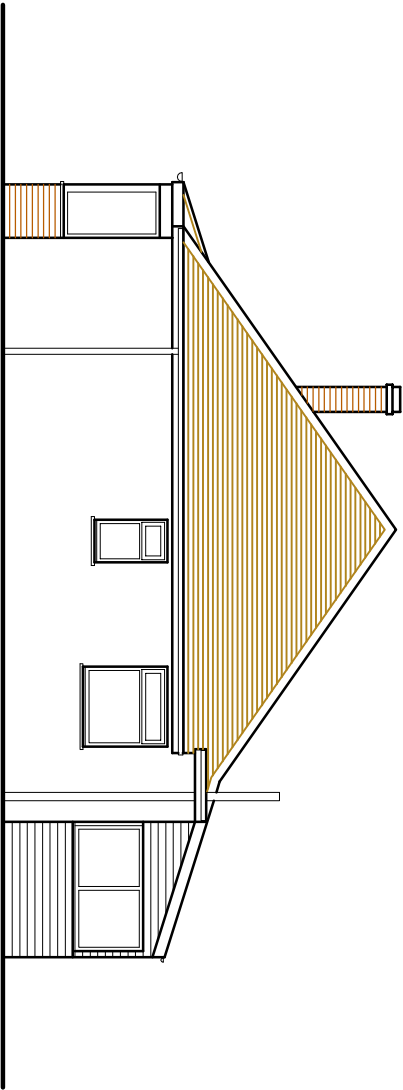

EXISTING SIDE (SOUTH)
ELEVATION

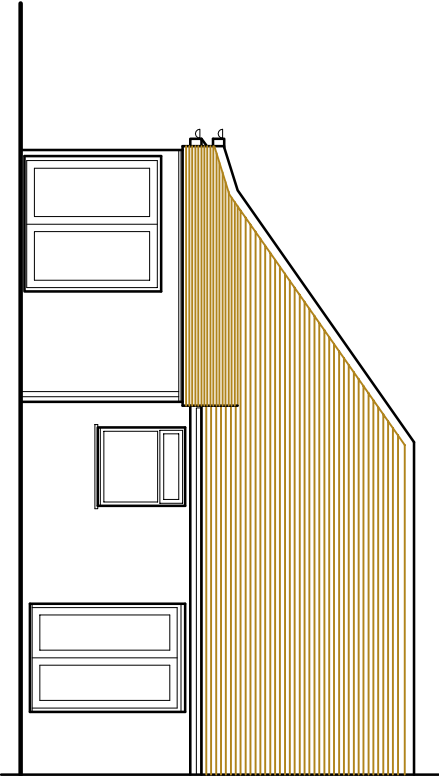

EXISTING REAR (EAST)
ELEVATION

NOTES
WRITTEN DIMENSIONS TO BE TAKEN IN PREFERENCE TO SCALE, AND ARE TO BE CHECKED ON SITE PRIOR TO COMMENCING WORK.
THIS DRAWING IS TO BE READ IN CONJUNCTION WITH ALL OTHER DOCUMENTS RELATING TO THIS PROJECT.
ANY DISCREPANCIES ARE TO BE REFERRED IMMEDIATELY TO THE PROJECT DESIGNER.
THIS DRAWING IS COPYRIGHT, AND SHOULD NOT BE USED OR REPRODUCED IN ANY MANNER WITHOUT THE WRITTEN PERMISSION OF THE ARCHITECT.
IT IS THE CONTRACTOR'S RESPONSIBILITY TO ENSURE COMPLIANCE WITH THE BUILDING REGULATIONS.

A STREET ELEVATION ADDED
REV. DESCRIPTION DATE
02.04.14

PROJECT
19 CLARENCE AVENUE
WICK
LITTLEHAMPTON
WEST SUSSEX
DRAWING TITLE
EXISTING FLOOR PLAN AND ELEVATIONS

CLIENT
MR D GALE

SCALE DRAWN BY DATE
1:100@A3 PLB MAR 14

DWG NO 351/01 REV. A

PHIL BROWN
(ARCHITECTURAL SERVICES) LTD
10 MANTLING ROAD
LITTLEHAMPTON
WEST SUSSEX
BN17 7DG
TEL 01903 715177