


NOTES  
WRITTEN DIMENSIONS TO BE TAKEN IN PREFERENCE TO SCALE, AND ARE TO BE CHECKED ON SITE PRIOR TO COMMENCING WORK.  
THIS DRAWING IS TO BE READ IN CONJUNCTION WITH ALL OTHER DOCUMENTS RELATING TO THIS PROJECT.  
ANY DISCREPANCIES ARE TO BE REFERRED IMMEDIATELY TO THE PROJECT DESIGNER.  
THIS DRAWING IS COPYRIGHT, AND SHOULD NOT BE USED OR REPRODUCED IN ANY MANNER WITHOUT THE WRITTEN PERMISSION OF THE CONTRACTOR.  
IT IS THE CONTRACTOR'S RESPONSIBILITY TO ENSURE COMPLIANCE WITH THE BUILDING REGULATIONS.


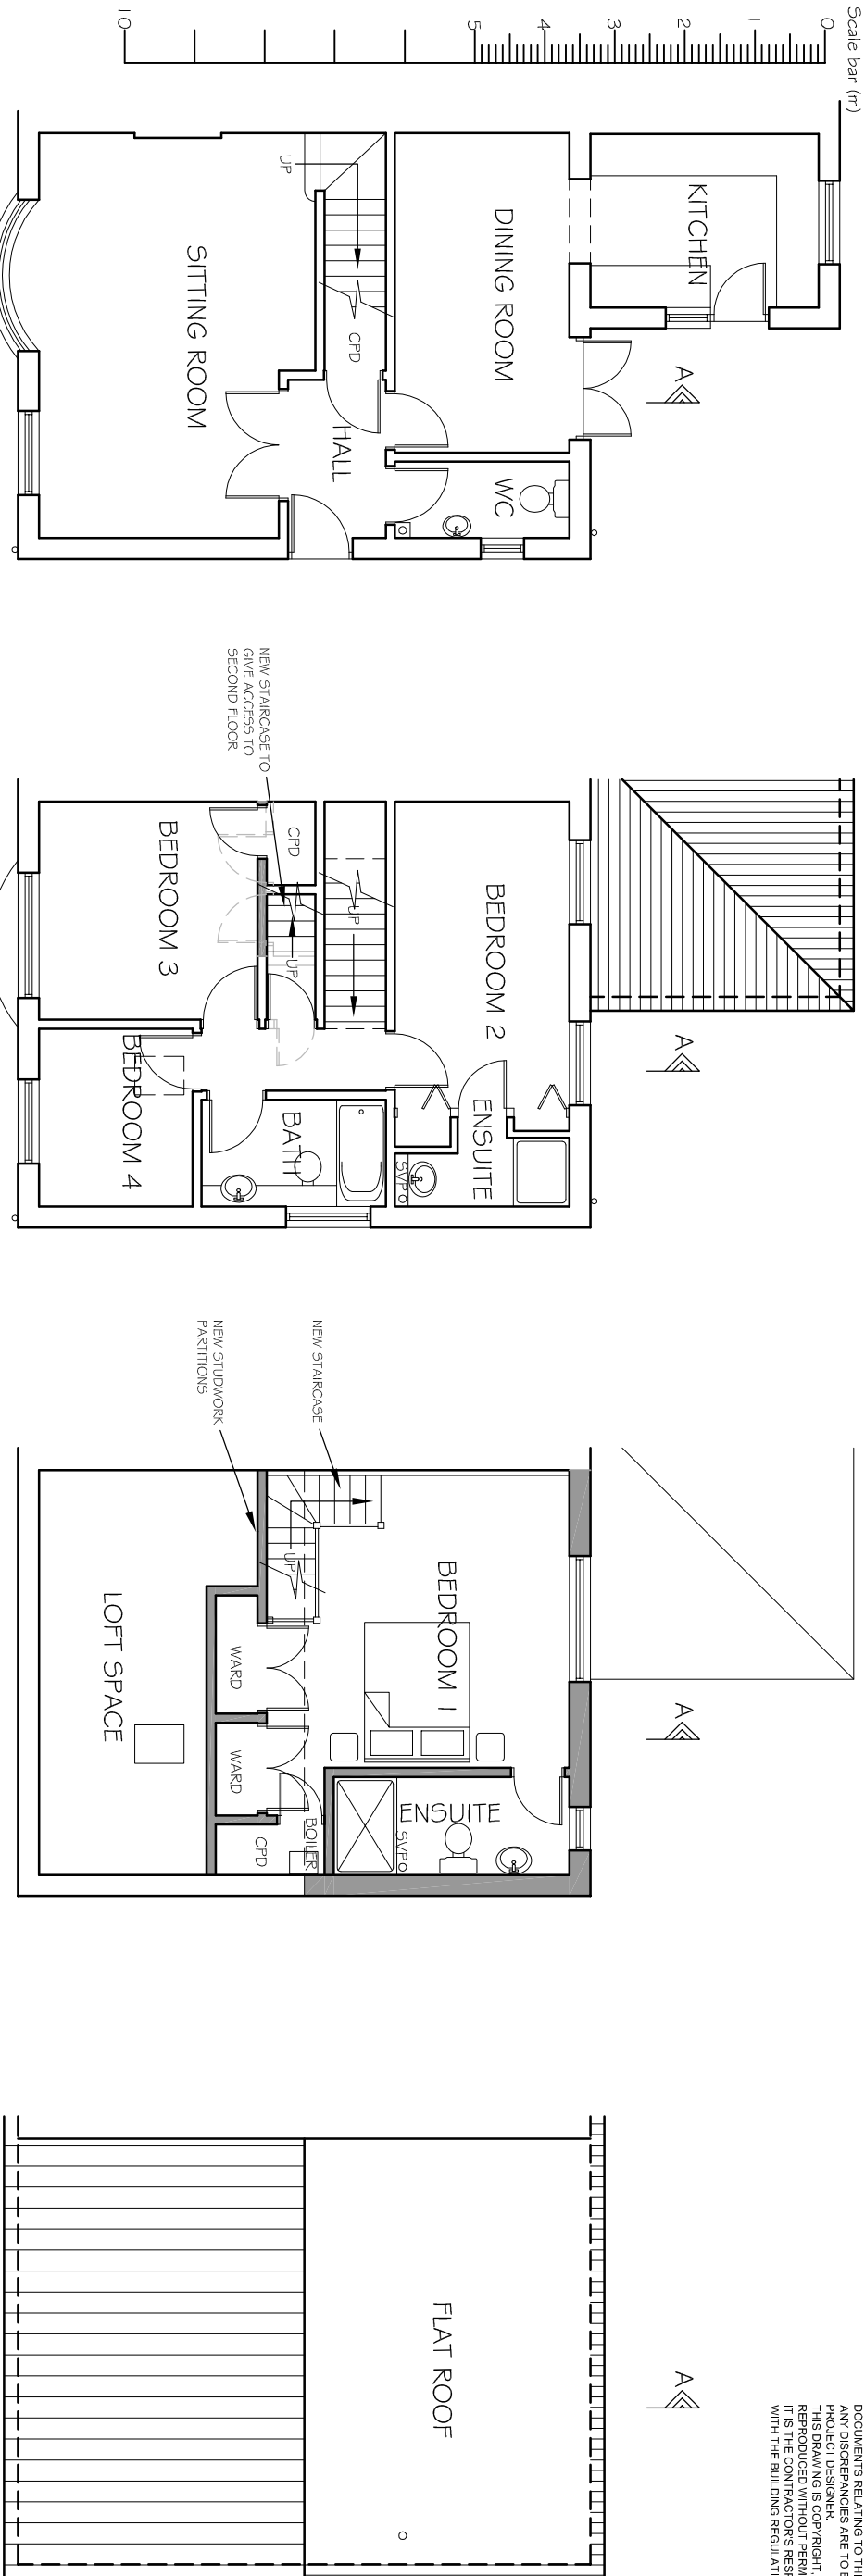


PROPOSED GROUND FLOOR PLAN

PROPOSED FIRST FLOOR PLAN

PROPOSED SECOND FLOOR PLAN

PROPOSED ROOF PLAN

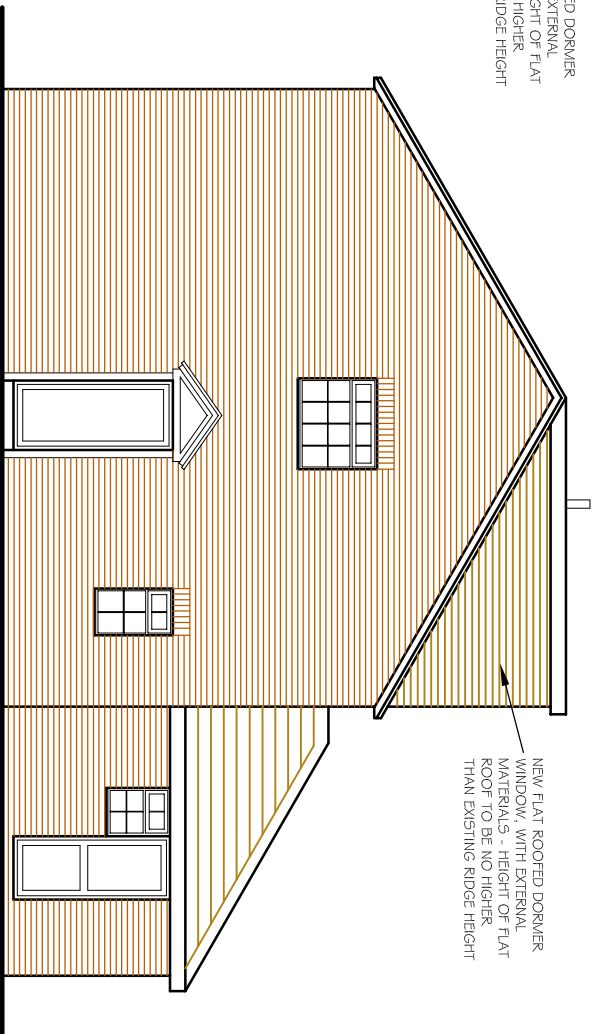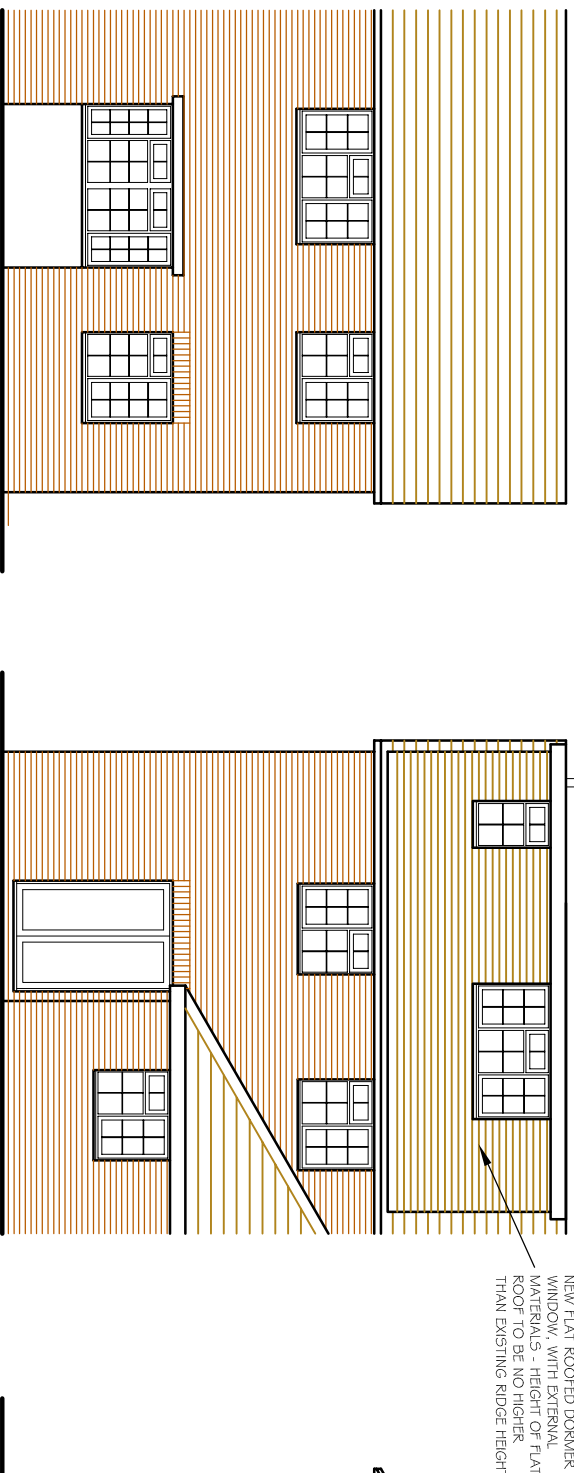

DRAWING TITLE

PROPOSED FLOOR PLANS AND ELEVATIONS

PROJECT  
25 THE HOOE  
LITTLEHAMPTON  
WEST SUSSEX

CLIENT

MR & MRS M MANWILL

SCALE DRAWN BY DATE  
1:100@A3 PLB MAR 13

DWG NO 307/02 REV. A

PHIL BROWN  
(ARCHITECTURAL SERVICES) LTD

10 MANTLING ROAD  
LITTLEHAMPTON  
WEST SUSSEX  
BN17 7DG  
TEL 01903 715177