


Proposed SOUTH ELEVATION

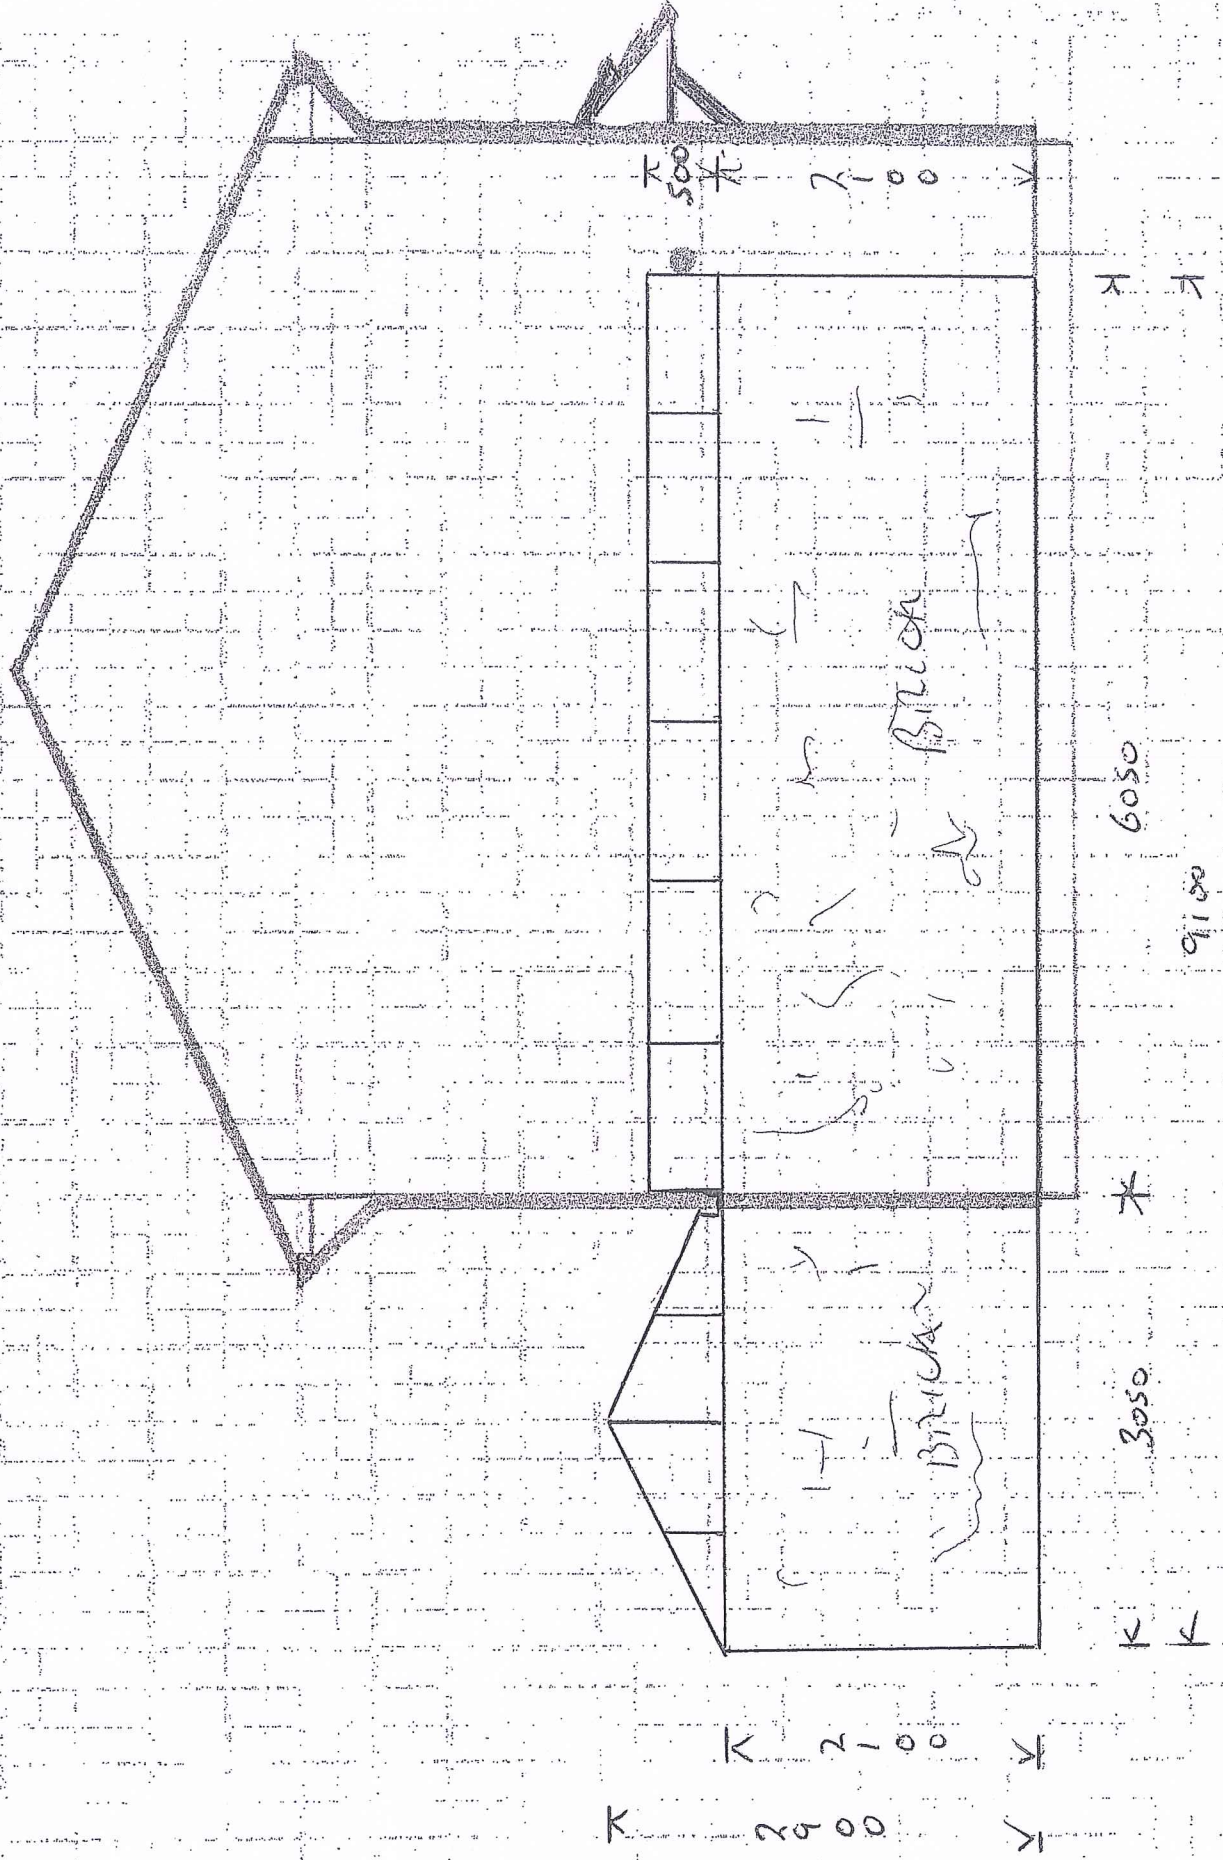

SCALE 1:50