


Proposed EAST ELEVATION

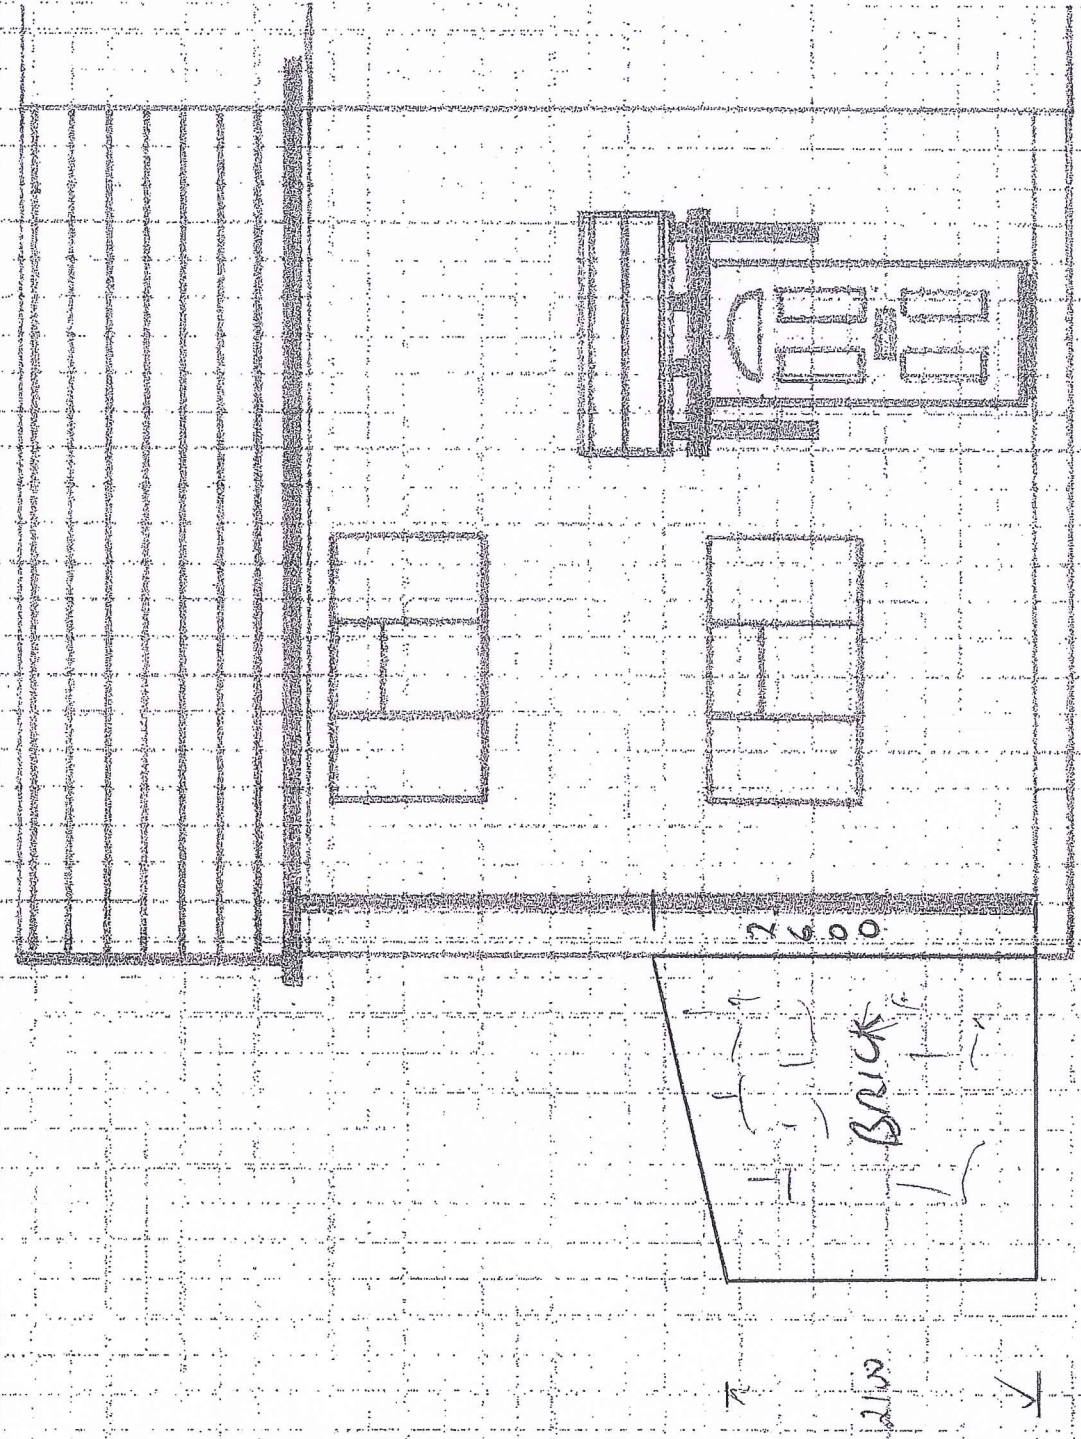

SCALE 1:50