


Proposed NORTH ELEVATION

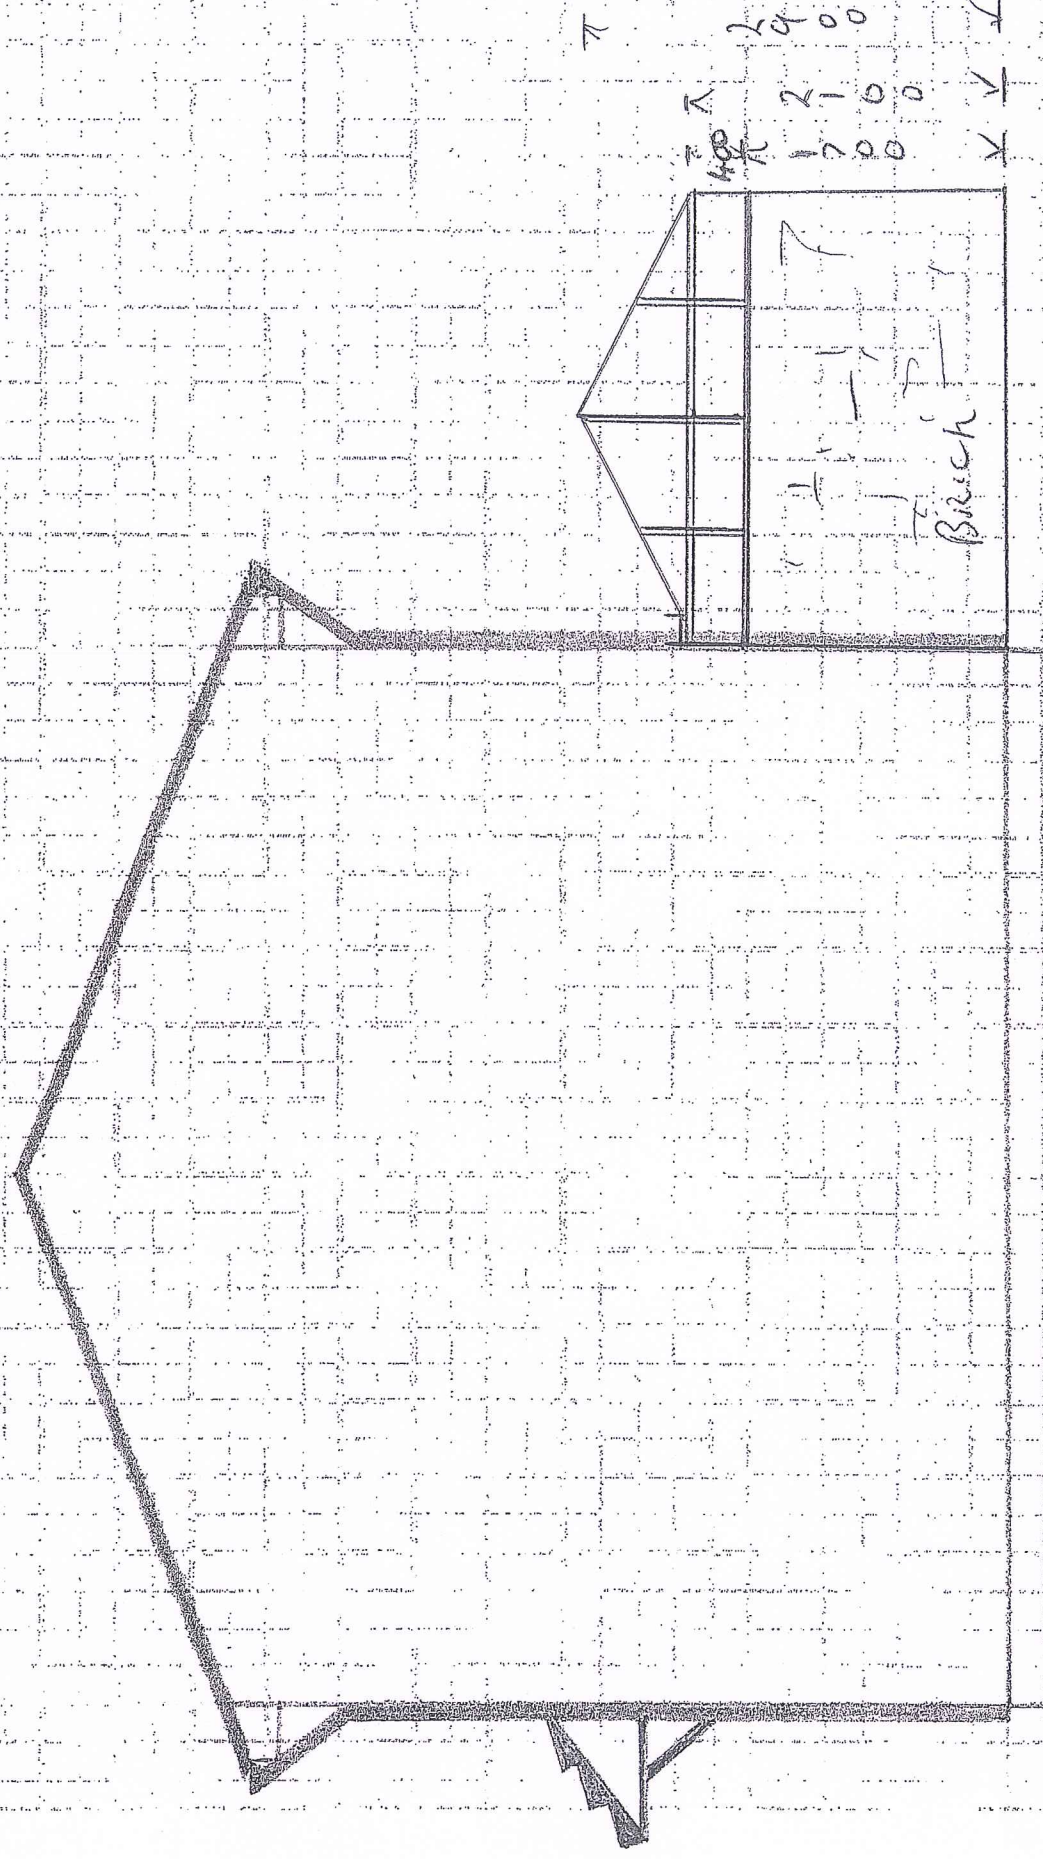

SCALE 1:50