


Proposed WEST ELEVATION

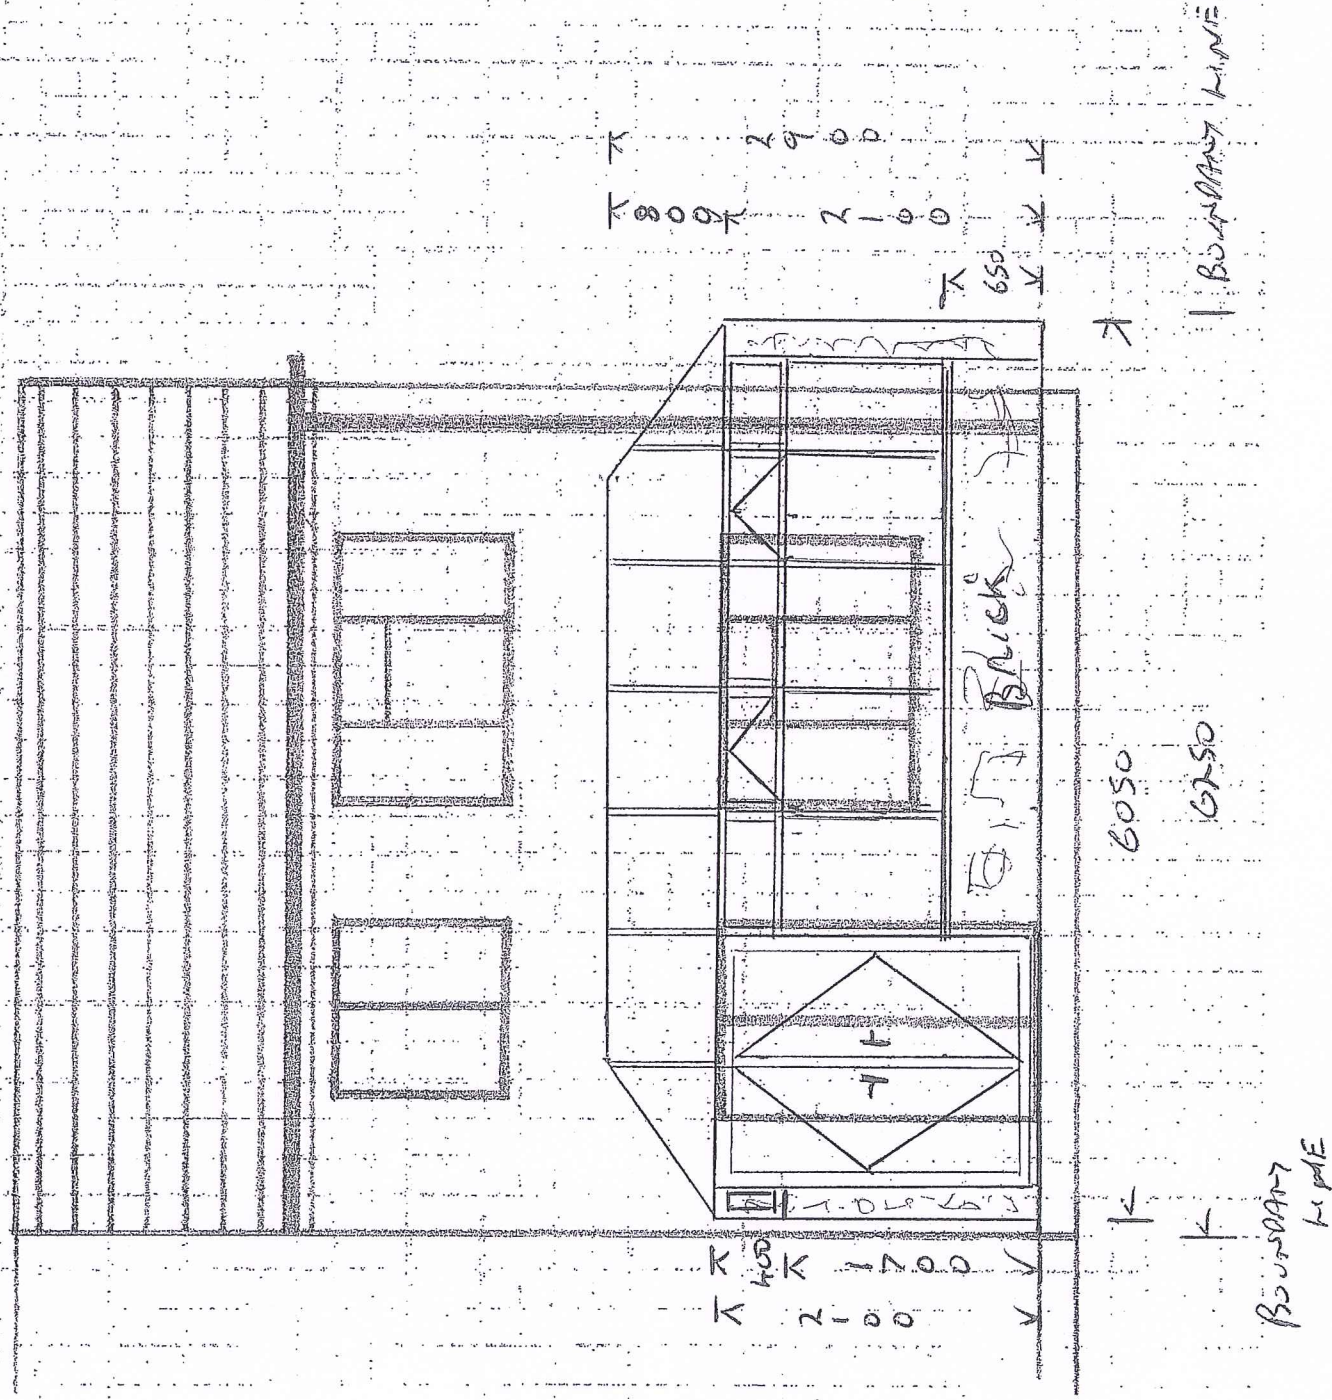

SCALE 1:50