


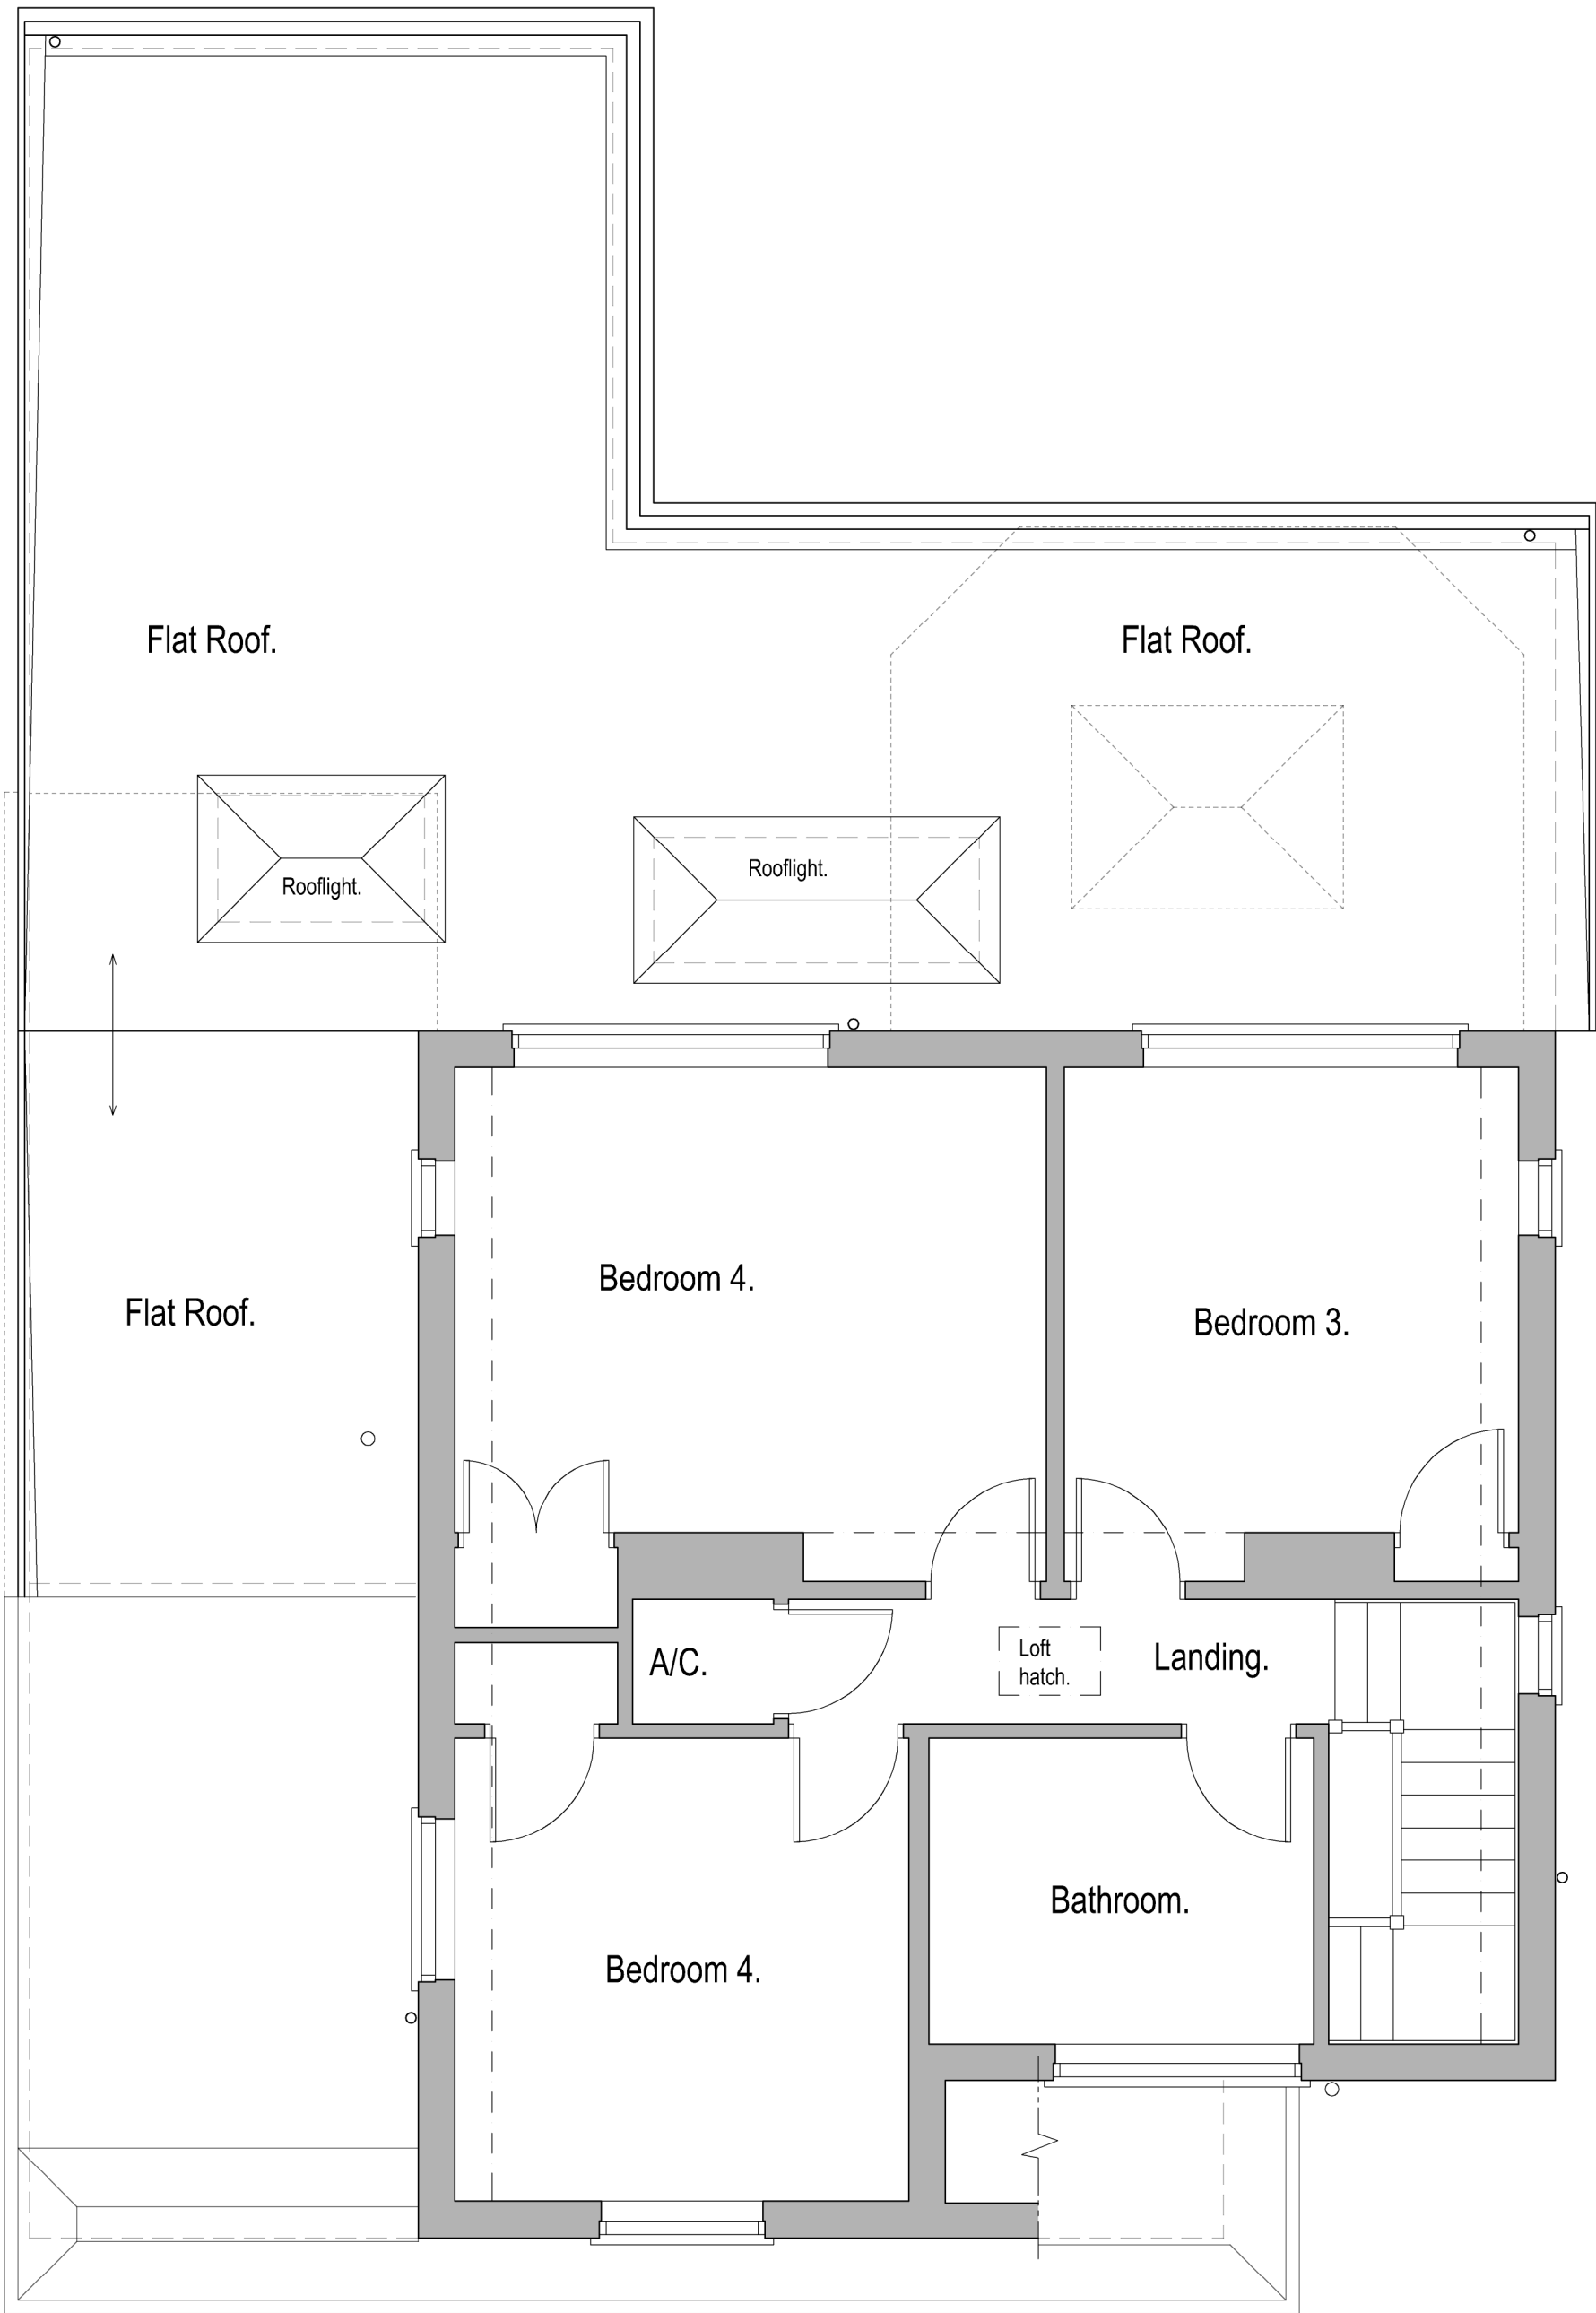

Rev. Date Initials Notes

|   |  |                                                                                                   |                 |
|---|--|---------------------------------------------------------------------------------------------------|-----------------|
| Chris Neale.<br>Architectural & Planning Consultant.<br>12, Stockwell Road, East Grinstead,<br>W. Sussex, RH19 4AU. 01342 326281                                                |  | Project<br>Proposed Rear Extension<br>32, Church Street, Littlehampton,<br>West Sussex, BN17 5PX. |                 |
| Client Beryl Sabine   |  | Title First Floor/Roof Plan as Proposed                                                           |                 |
| Do not scale from this drawing. All figured dimensions to be checked on site before construction and any discrepancies to be notified immediately.<br>©The design is copyright. |  | Drawn CJN                                                                                         | Drawing No.     |
|   |  | Scale 1:50 @ A3                                                                                   | Rev.            |
|   |  | Date March 2020                                                                                   | P   20-03-11 TP |
| PRELIMINARY, liable to change without notice, not for construction   |  |                                                                                                   |                 |