


This drawing has been prepared for the purpose of gaining planning permission only and does not purport to be a working or contractual drawing and should not be used for any building or contractual purposes without prior written approval from Neil Holland Architects Ltd. This drawing has been prepared based on survey drawings and information prepared by others. All dimensions and levels on all drawings must be checked and verified on site before commencement of works.

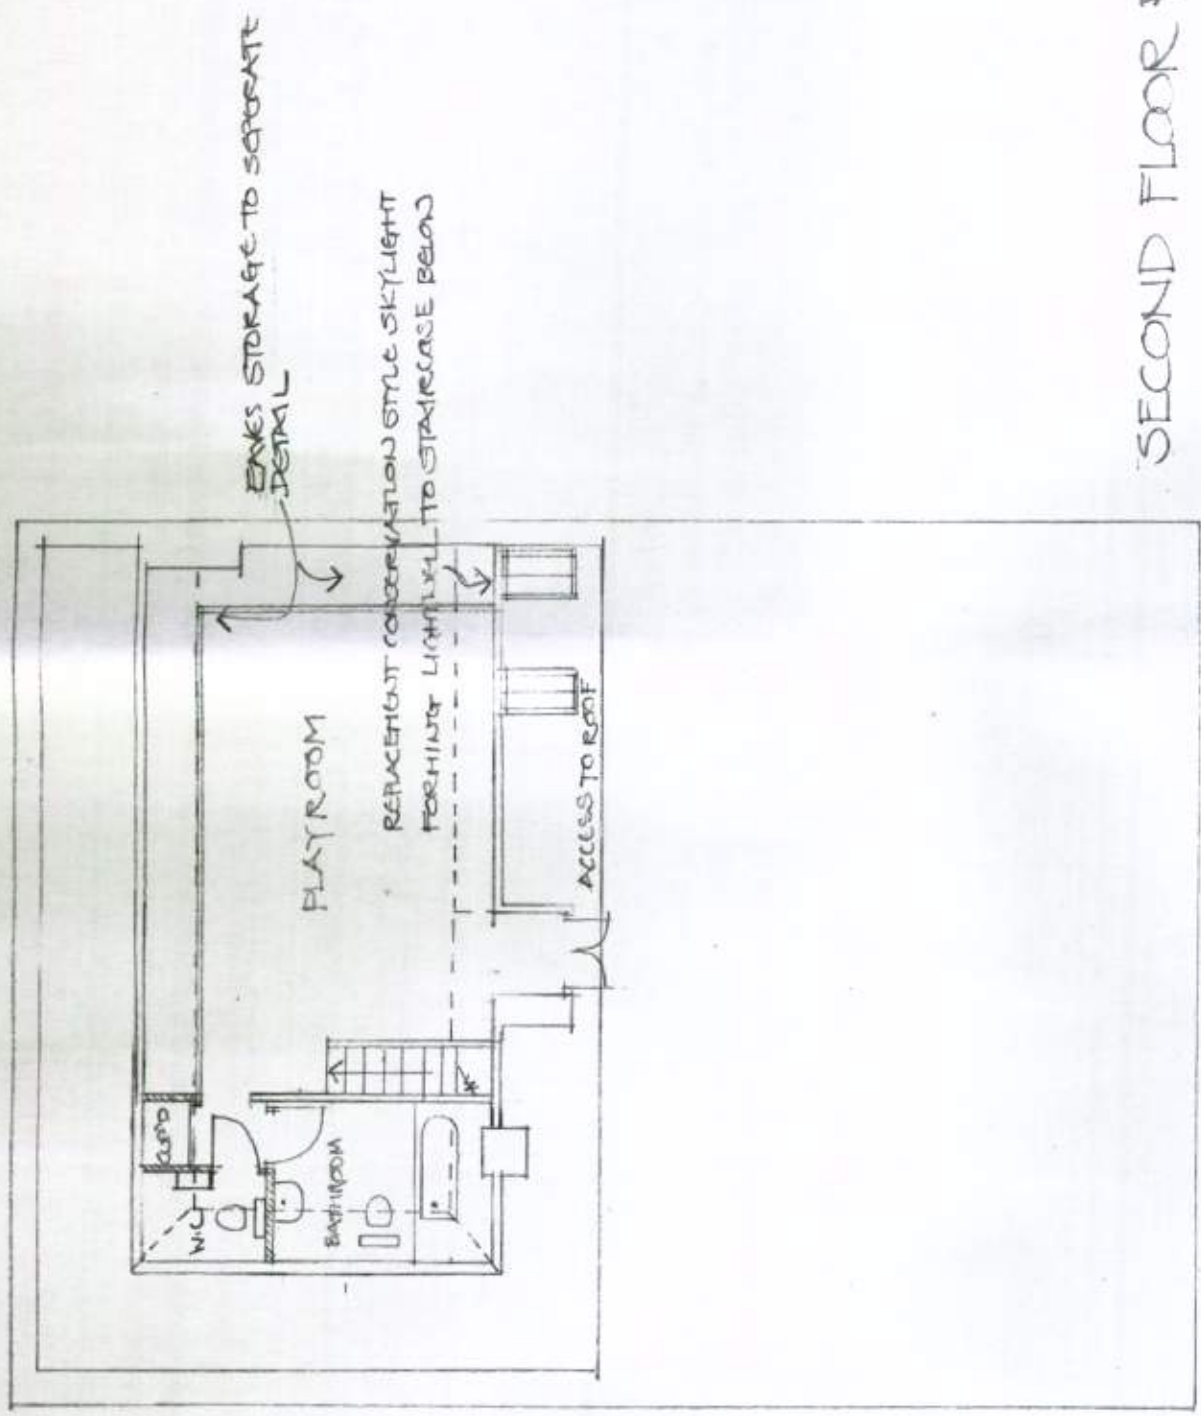

SECOND FLOOR PLAN

NEIL HOLLAND
ARCHITECTS

7 Abchurch Lane - Arundel
West Sussex BN18 9AP
Tel 01903 882923 Fax 01903 884202
Email office@neilhollandarchitects.co.uk
www.neilhollandarchitects.co.uk

REFURBISHMENT OF HARBOUR HOUSE
61, SURREY STREET, LITTLE HAMPTON
JOBS N° 685 DWT N° 05 SCALE 1:100
2 MARCH 2011