




This drawing has been prepared for the purpose of gaining planning permission only and does not purport to be a working or contractual drawing and should not be used for any building or contractual purposes. This drawing has been prepared based on survey drawings and information prepared by others. All dimensions and levels on all drawings must be checked and verified on site before commencement of works.

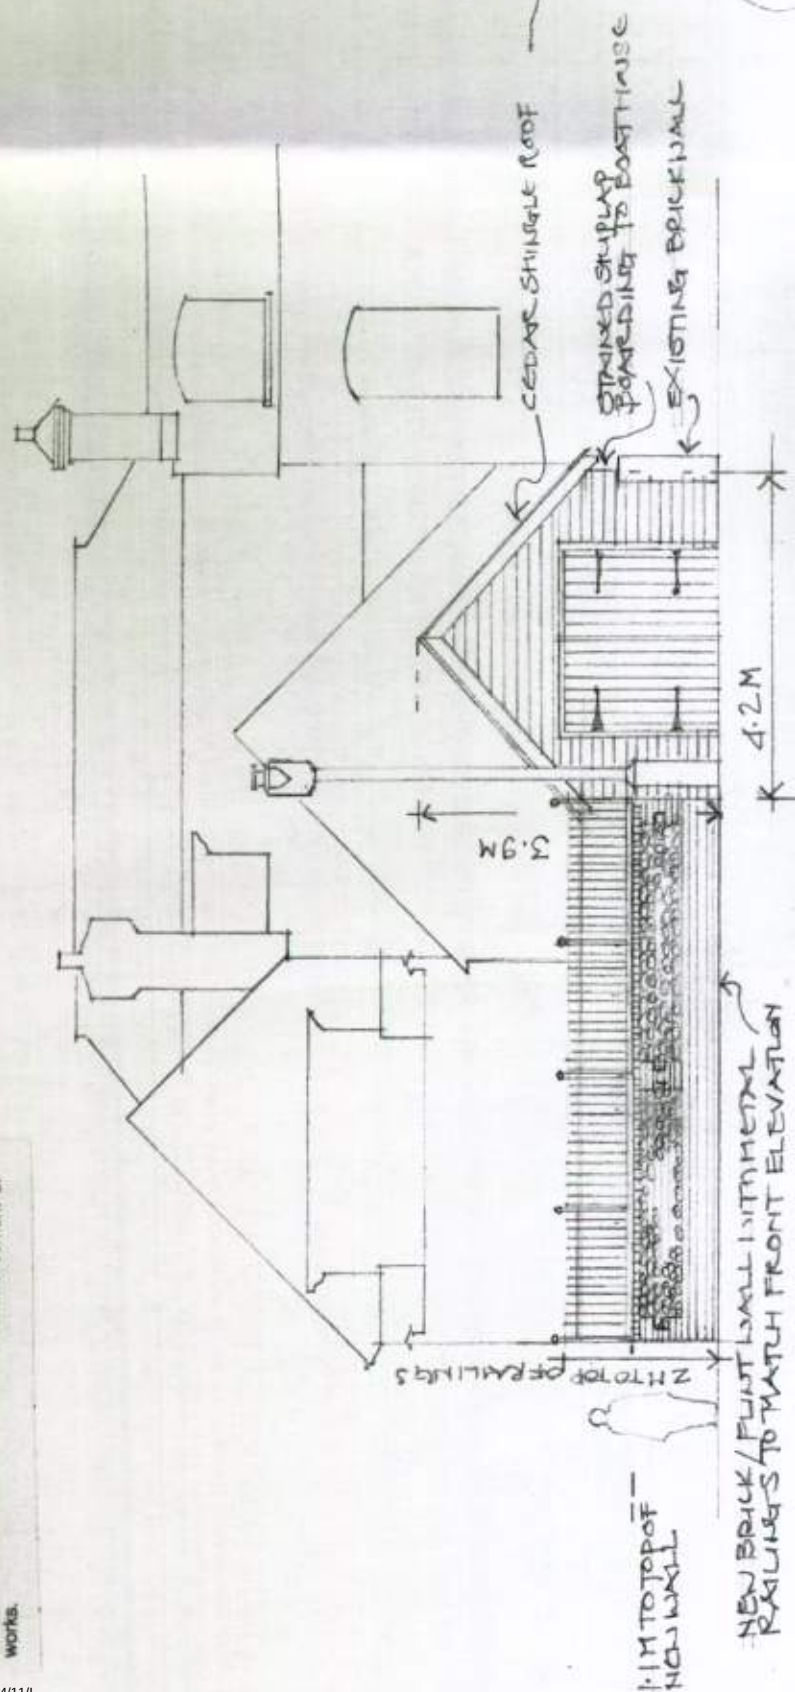


STREET ELEVATION FROM THE SOUTH

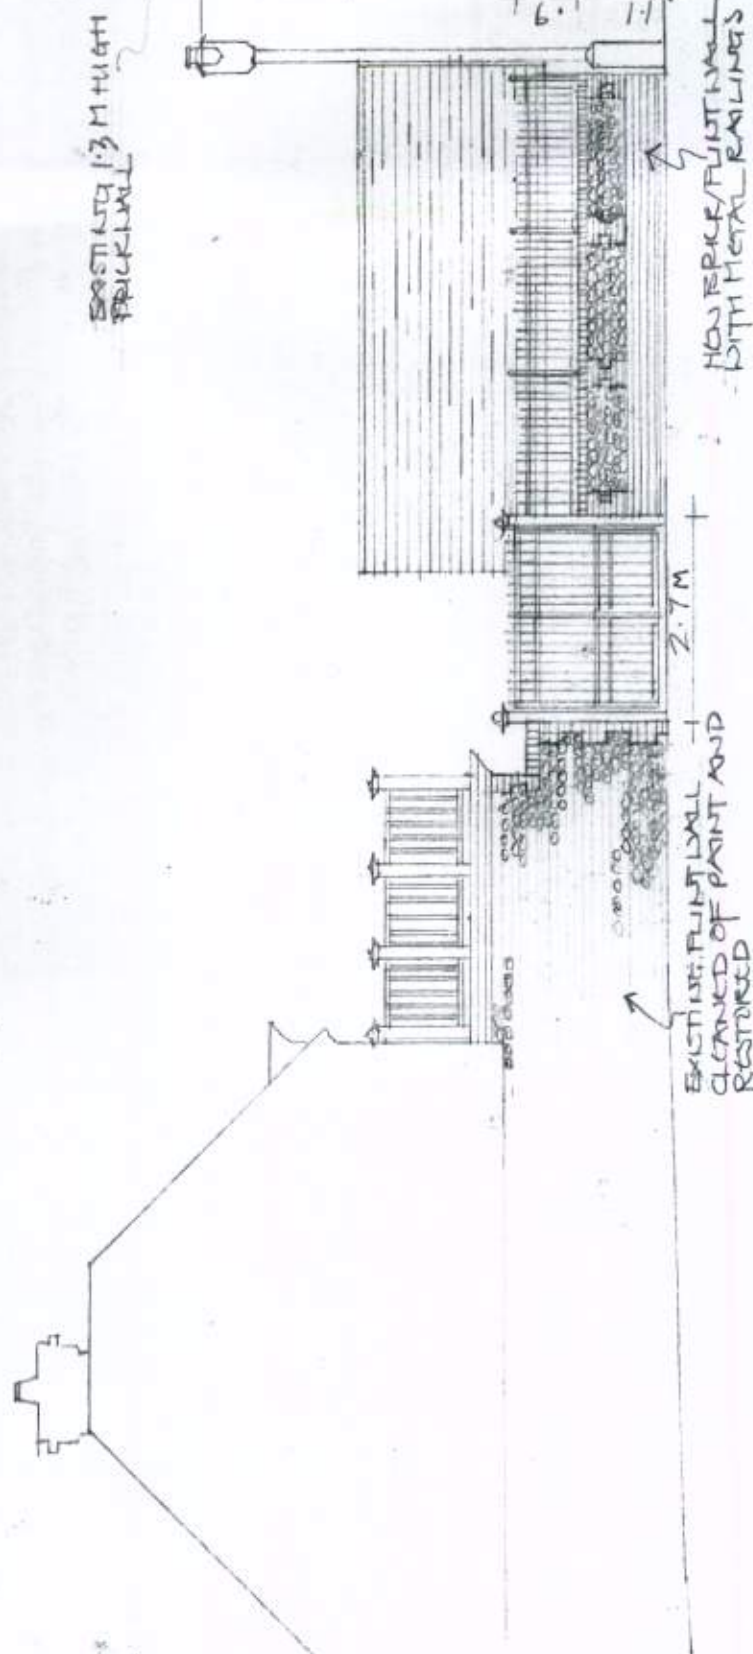

STREET ELEVATION FROM THE WEST

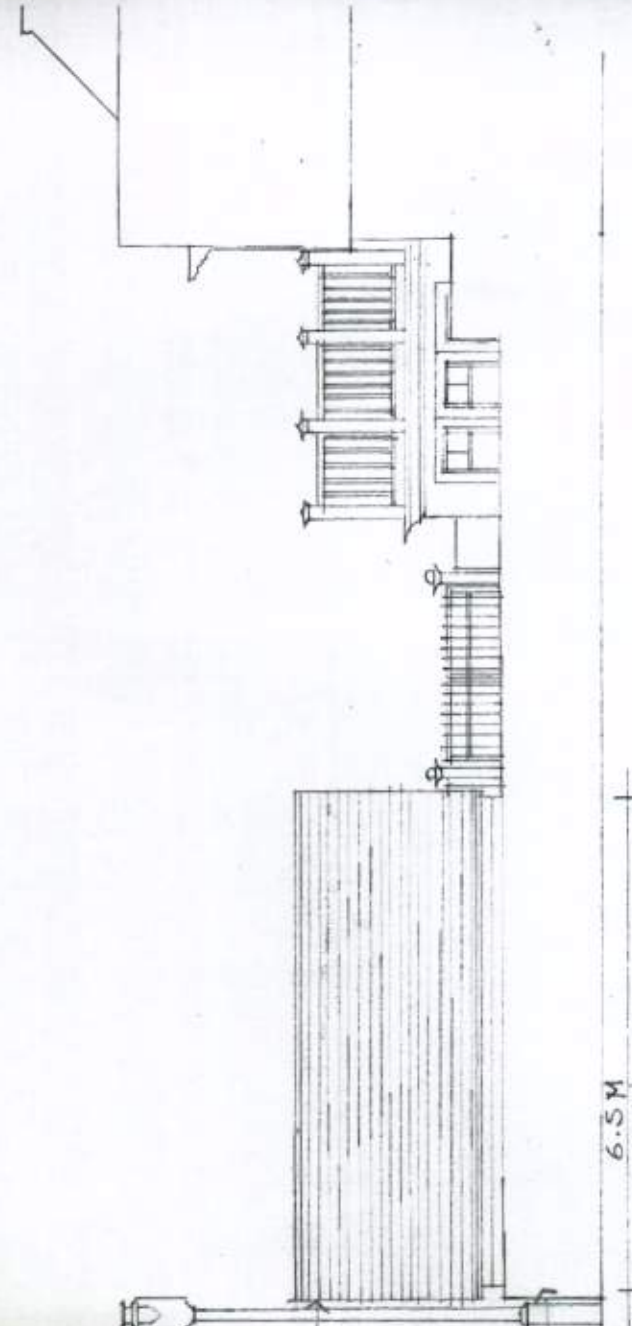

EAST ELEVATION (BOAT HOUSE)

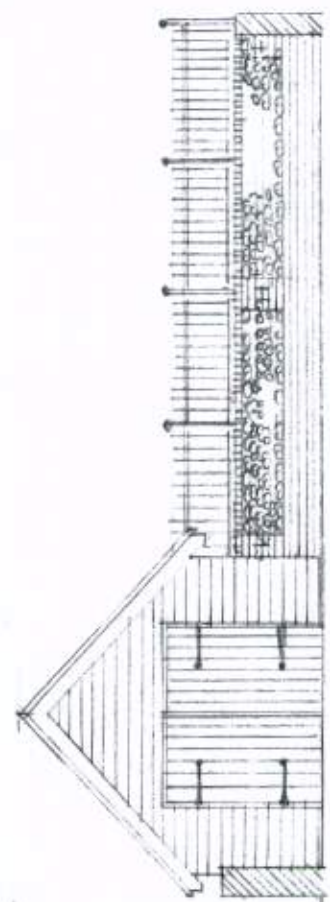

NORTH ELEVATION (BOAT HOUSE)

REFURBISHMENT OF HARBOUR HOUSE
6, SURREY STREET, LITTLEHAMPTON
JOB N° 685 DWG N° 10 SCALE 1:100
© MARCH 2011