
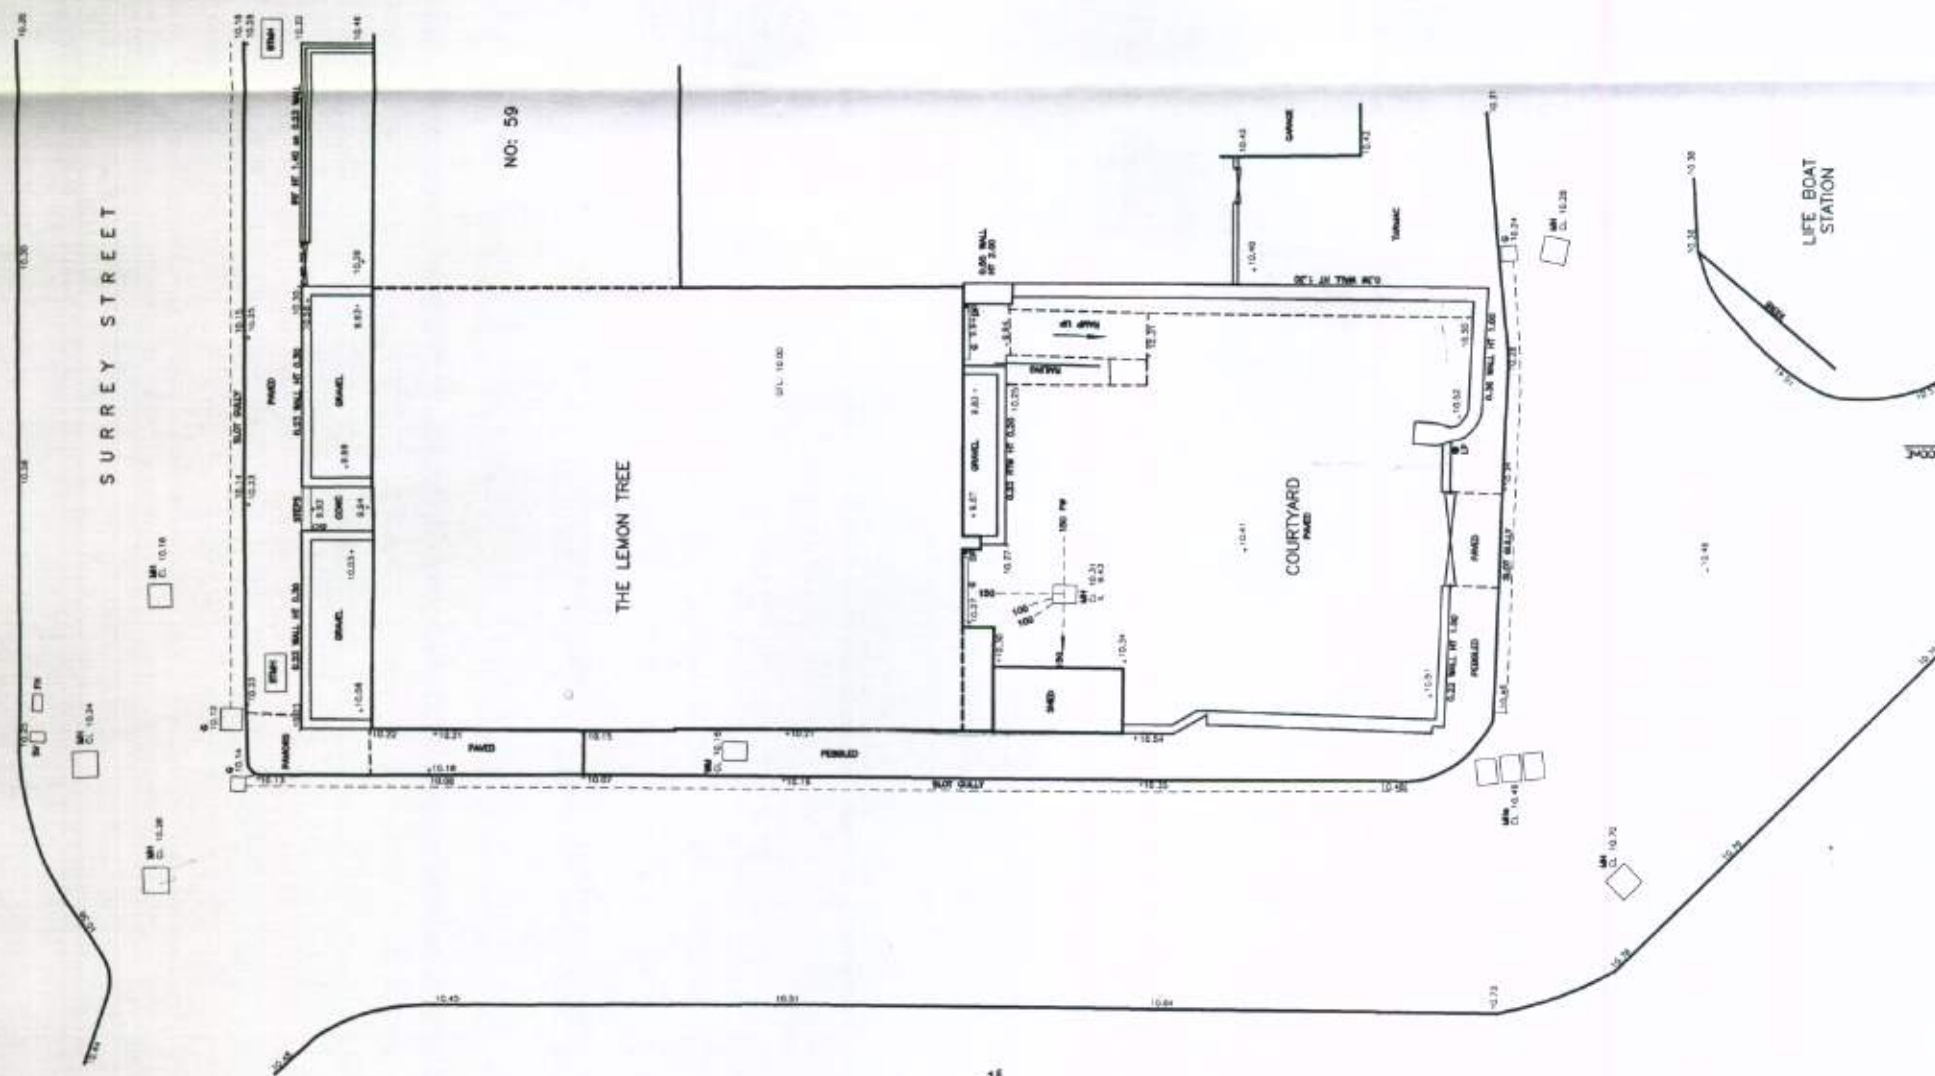


TOPOGRAPHICAL SURVEY (PAGES 1-7).

[illegible][illegible]

Project Title:		The Lemon Tree 61 Surrey Street Littlehampton	
Drawing Title:		Topographical Survey	
Client:		Neil Holland Architects	
Dwg No:	08672 - 1	Scale	1:200@A3 1:100@A1
Drawn	JH	Date	Oct. 2008
		Level Note	
All levels based on arbitrary datum situated on Ground Floor of The Lemon Tree with value: 10.00m			

 


ARCH HEIGHT
 BEAM HEIGHT
 CEILING HEIGHT
 CEILING LEVEL
 COVER LEVEL
 DUCT HEIGHT
 DOWN PIPE
 DUCT SIZE
 HAND SHOWN
 HEIGHT
 OVERHEAD
 RADIATOR
 SALLED LEVEL JOIST
 SINK
 SKYLIGHT
 TUB AND BATH
 TOP AND BOTTOM HEAD
 UNITS
 VENT PIPE
 WATER CLOSET
 DIAMETER
 FLOOR TO CEILING HEIGHT
 FALSE CEILING




REV	DATE	DESCRIPTION	BY
RECEIVED			

REVIEWS e-mail: mail@harrisurveys.co.uk	CHEQUERS WINCHESTER ROAD WALTHAM CHASE SOUTHAMPTON HAMPSHIRE SO32 2LG TEL: 01489 864304 FAX: 01489 864304 HARRIS SURVEYS LTD
--	--


Project Title: The Lemon Tree 61 Surrey Street Littlehampton	
Drawing Title: Second Floor Plan	
Client: Neil Holland Architects	
Dwg No: 08672 - 4	Scale 1:500 A1 1:1000 A3
Drawn: JH	Date: Oct. 2008
Level Note All levels based on arbitrary datum situated on Ground Floor of the Lemon Tree with value: 10.00m	

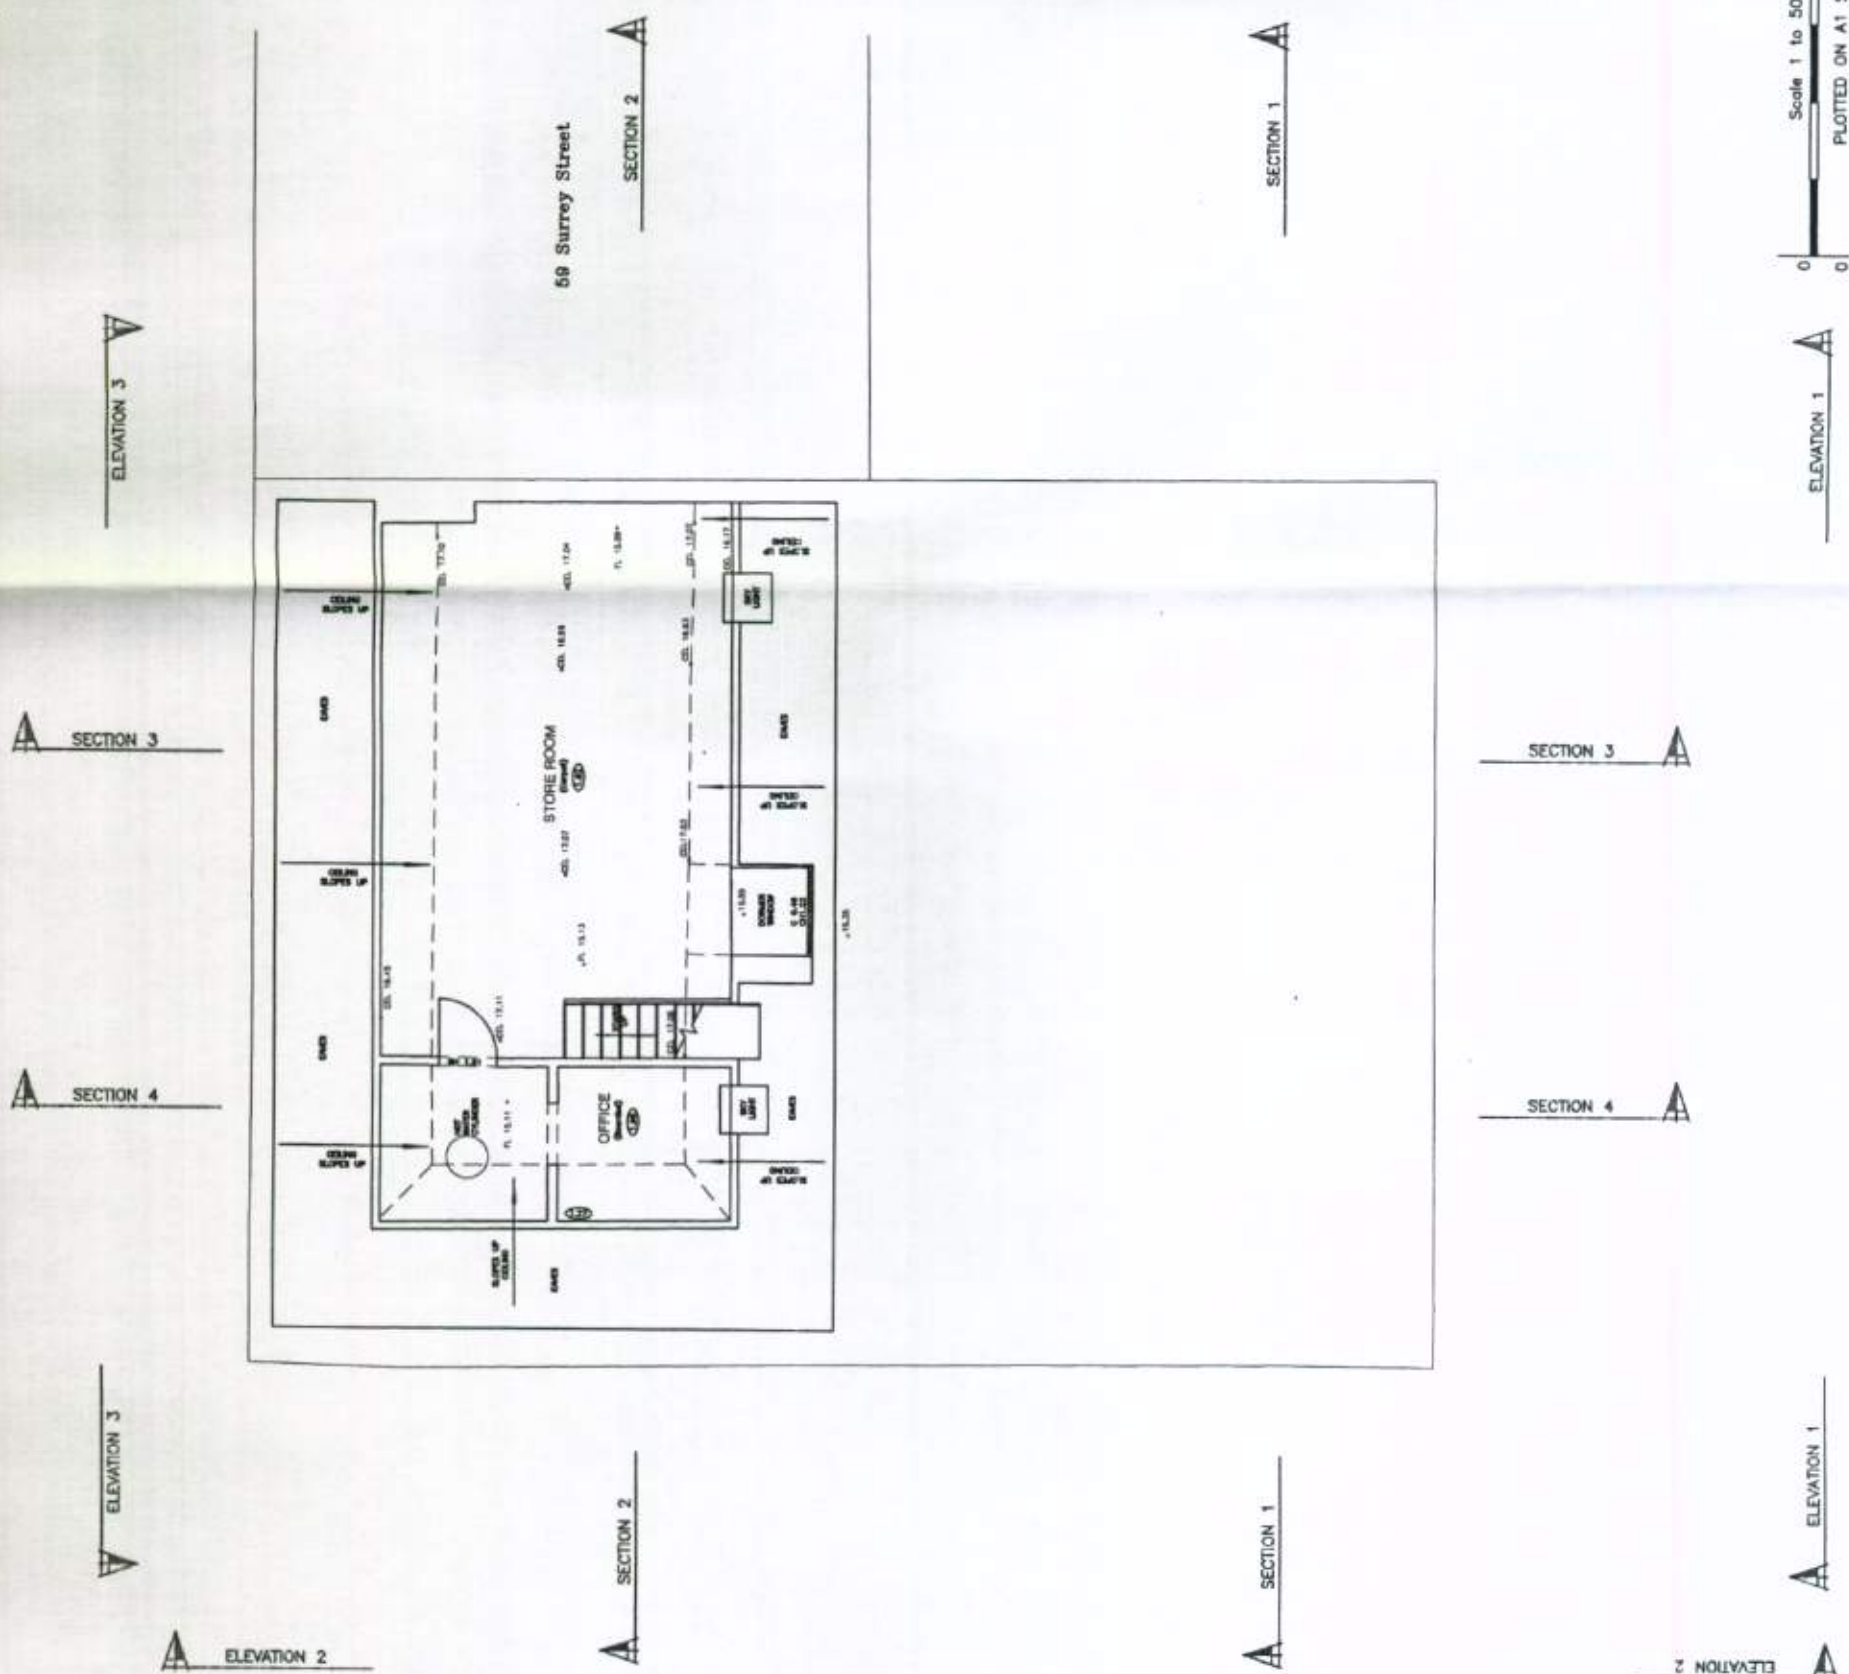

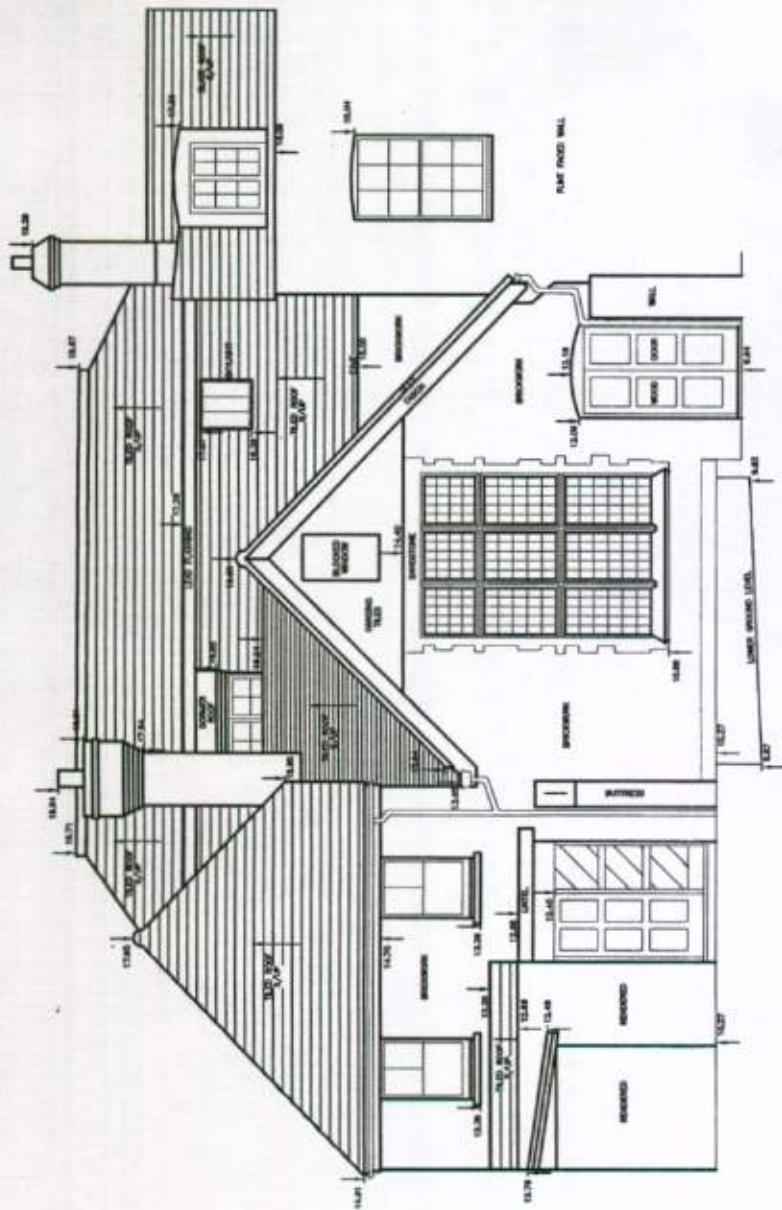


ELEVATION 1 (Back)

Datum: 8.00m Above Arbitrary Datum

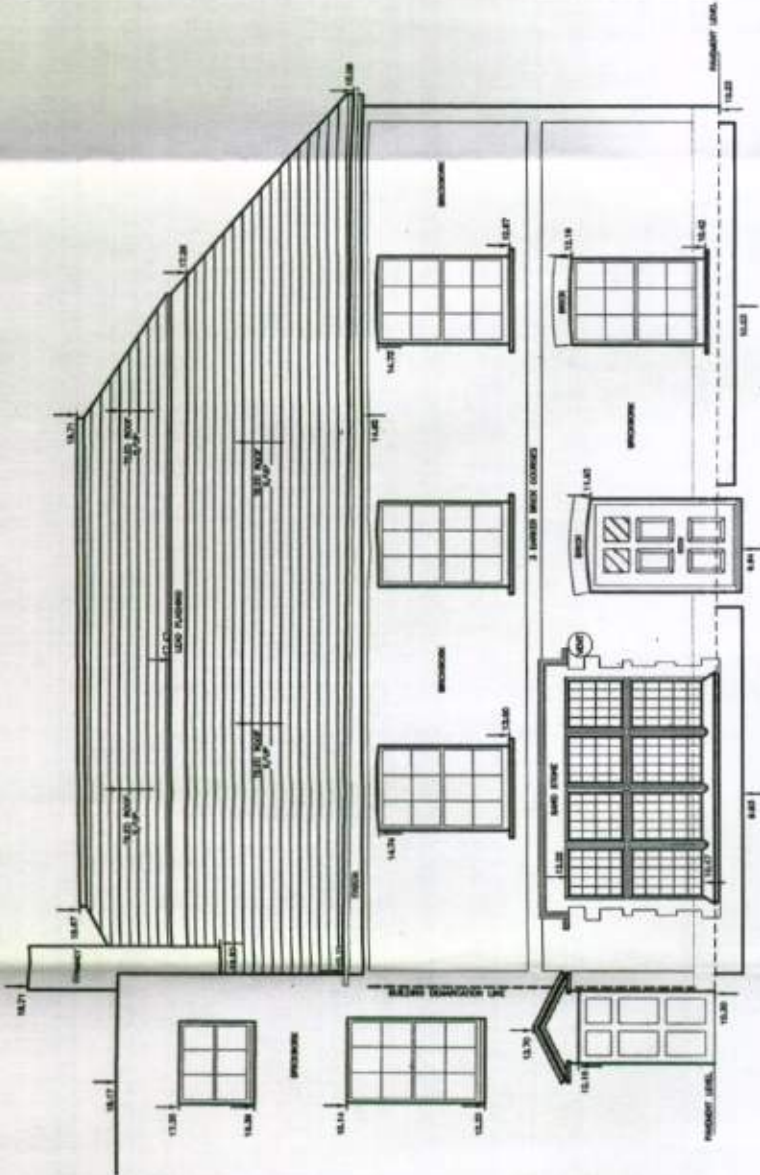


ELEVATION 3 (Front)


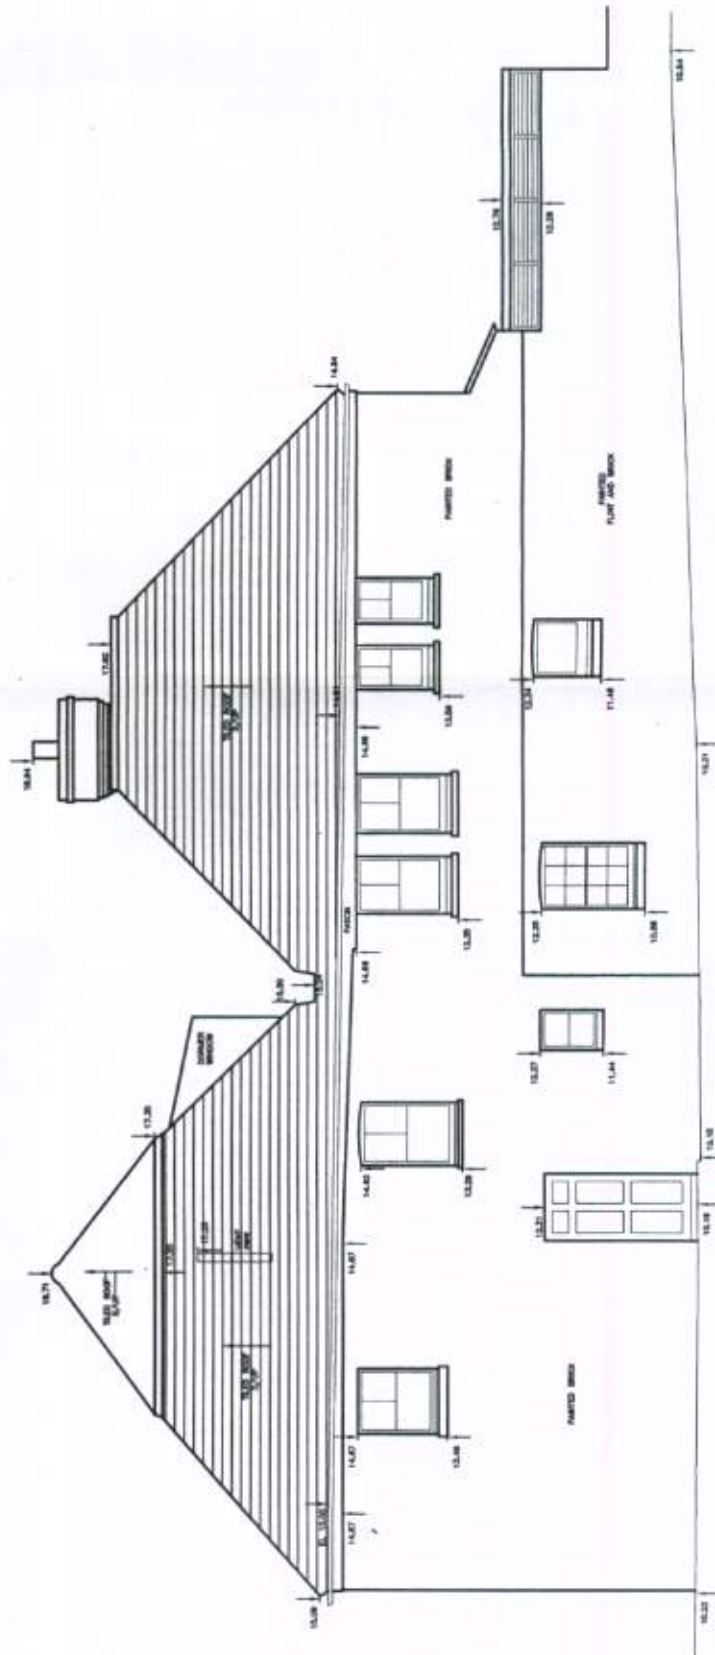


ELEVATION 2 (Side)


Datum: 8.00m Above Arbitrary Datum

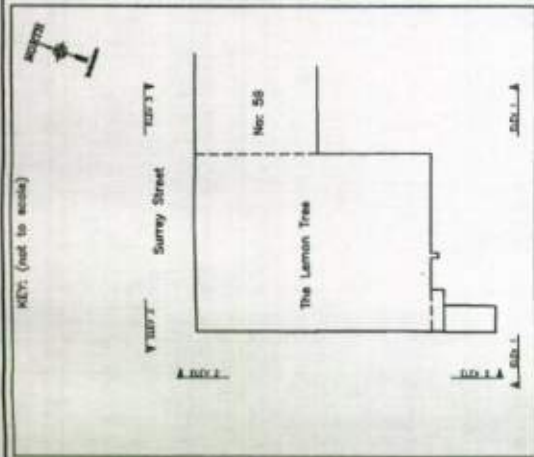

REV	DATE	DESCRIPTION	BY
REVISIONS			
e-mail: mail@harrisurveys.co.uk			
HARRIS SURVEYS LTD			
CHEQUERS ROAD WIMBORNE ROAD SOUTHAMPTON HAMPSHIRE SO9 2LG TEL: 01489 804384 FAX: 01489 804384			
Project Title: The Lemon Tree 61 Surrey Street Littlehampton			
Drawing Title: Elevation Drawings			
Client: Neil Holland Architects			
Dwg.No:	08672 - 6	Scale:	1:50@A1 1:100@A3
Drawn:	JH	Date:	Oct. 2008
Level Note All levels based on arbitrary datum situated on Ground Floor of The Lemon Tree with value: 10.00m			

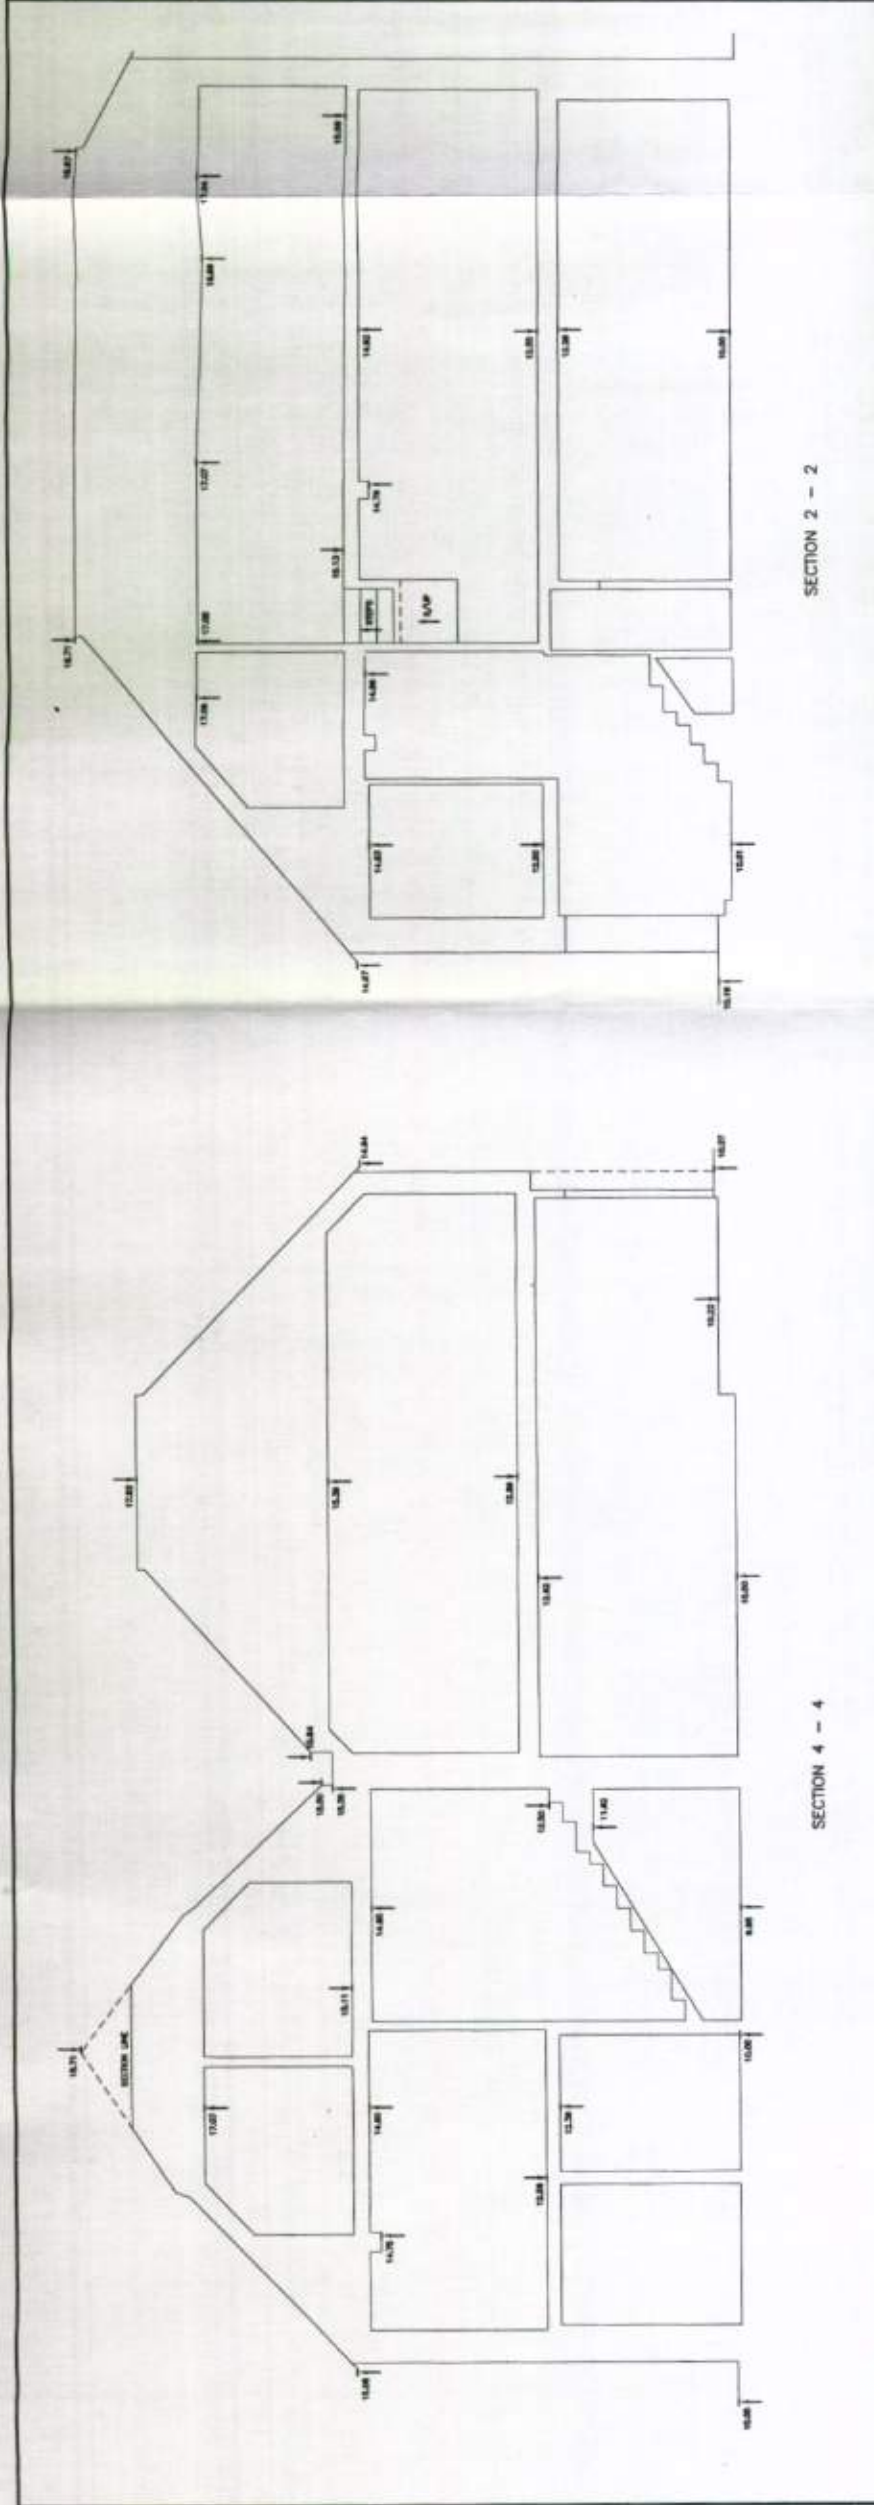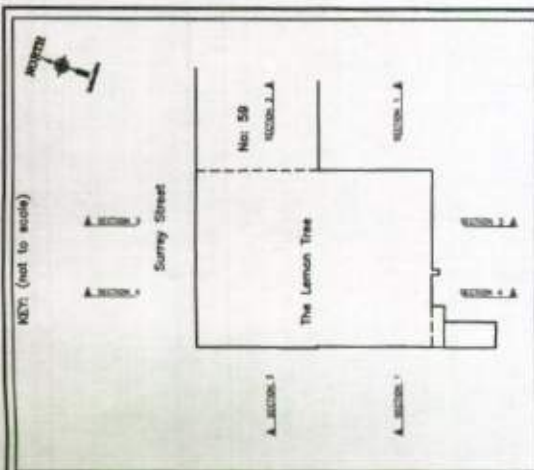

Datum: 8.00m Above Arbitrary Datum

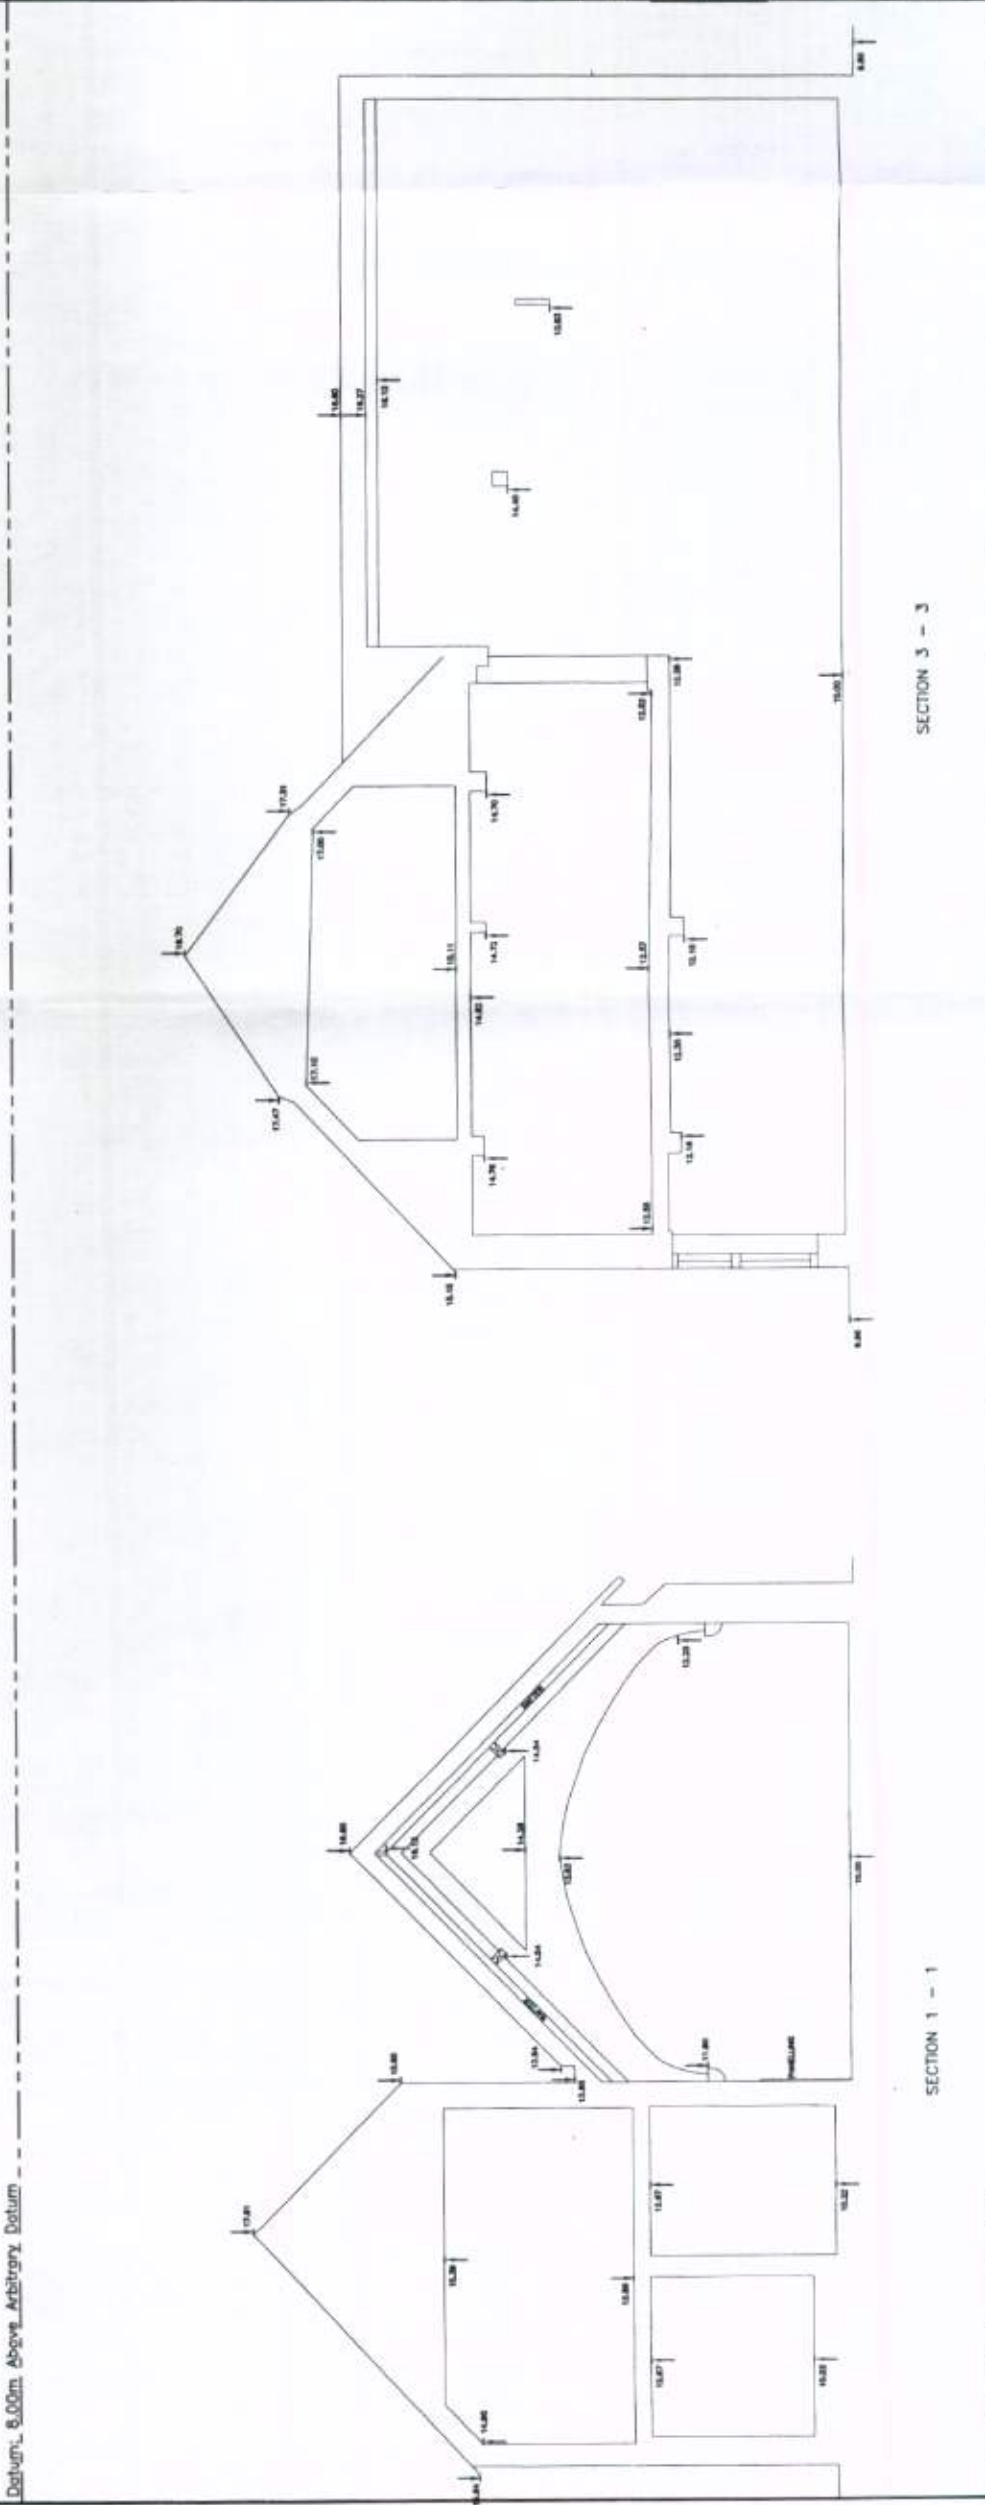

Datum: 8.00m Above Arbitrary Datum



REV	DATE	DESCRIPTION	BY

e-mail: mail@harrisurveys.co.uk	
	HARRIS SURVEYS LTD CHEQUERS WINCHESTER ROAD WALTHAM CRASE SOUTHAMPTON HAMPSHIRE SO32 2LJ TEL: 01480 864394 FAX: 01480 864394

Project Title: The Lemon Tree	
61 Surrey Street	
Littlehampton	

Drawing Title:	Section Drawings
Client:	Neil Holland Architects
Dwg.No:	09672 - 7
Scale:	1:50@A1 1:100@A3
Drawn:	JH
Date:	Oct. 2008

Level Note	
All levels based on arbitrary datum	
situated on Ground Floor of The Lemon Tree	
with value: 10.00m	