




North Elevation

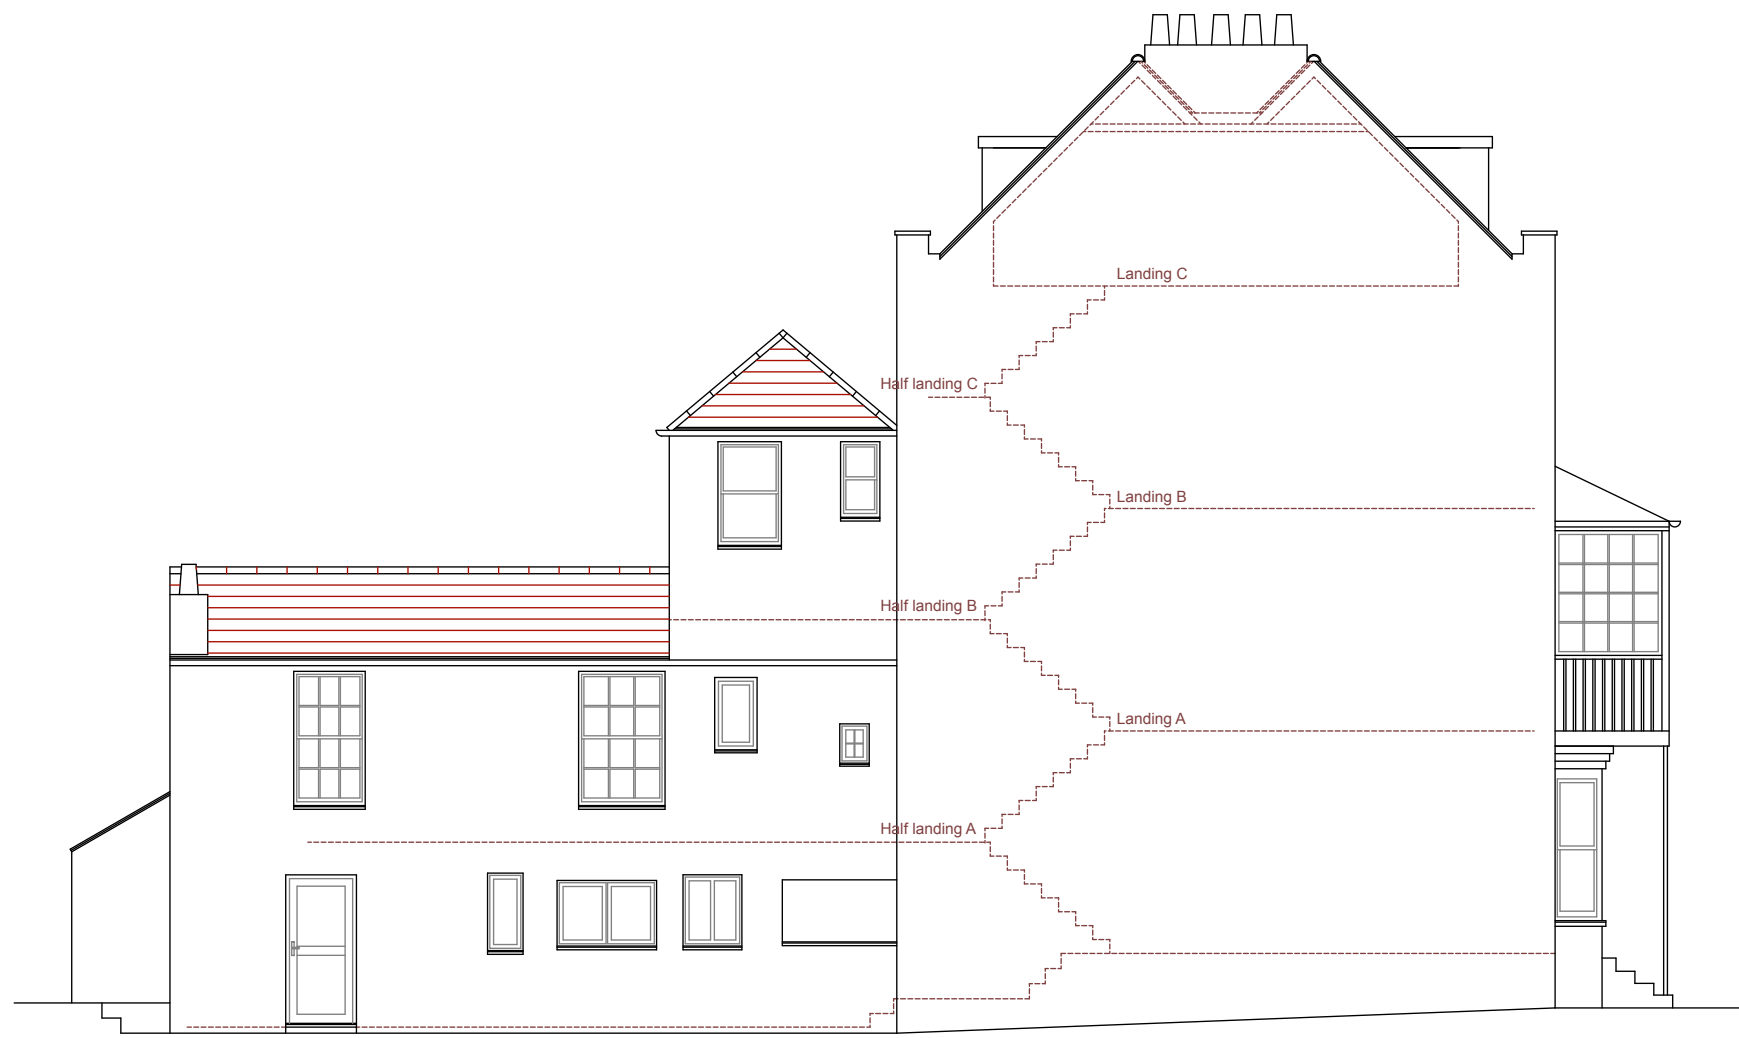


West Elevation


- TF Ceiling Height
- Landing C/Third Floor
- SF Ceiling Height
- Half Landing C
- CH in Family Bathroom
- Landing B/Second Floor
- FF Ceiling Height
- Half Landing B
- CH in Bedroom 1/Playroom
- Landing A/First Floor
- OF Ceiling Height
- Half Landing A
- CH in Kitchen
- FL in Hallway
- NGL at Front
- FL in Kitchen
- NGL at Rear




South Elevation

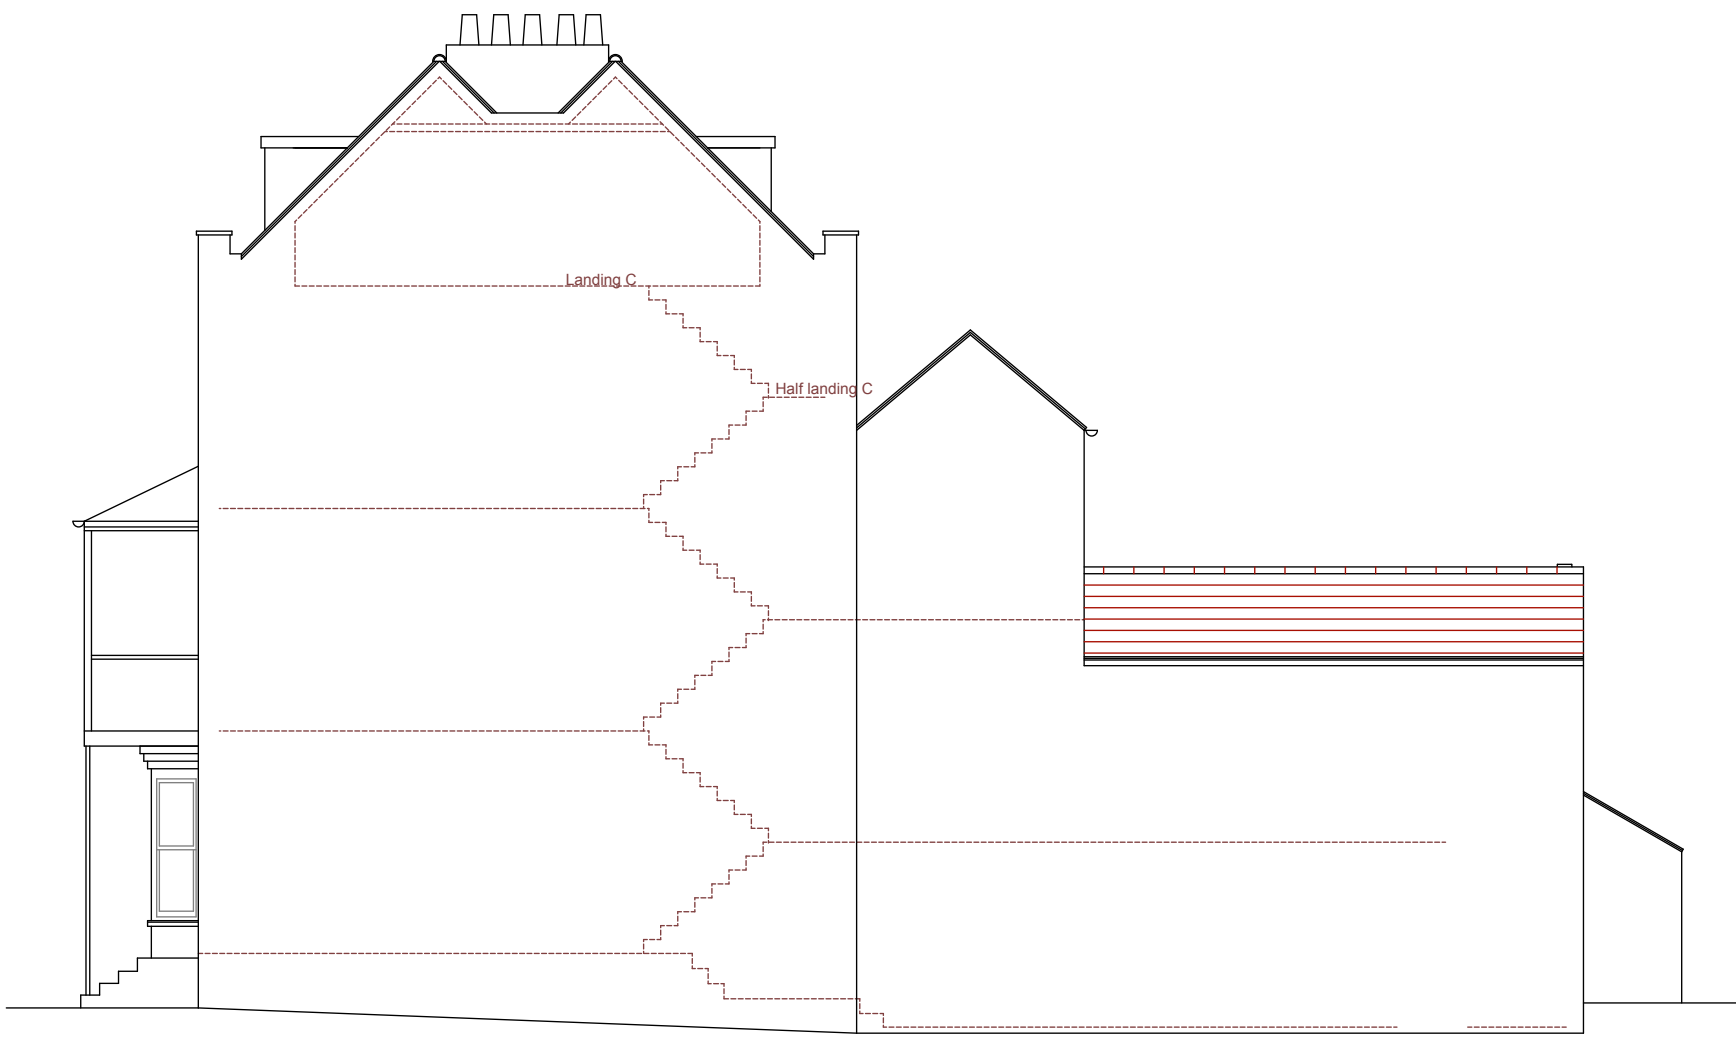


East Elevation

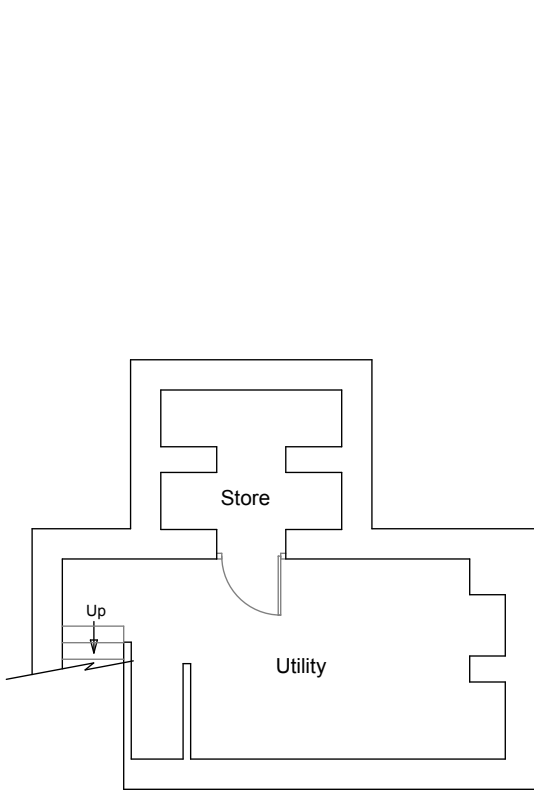


Basement Plan

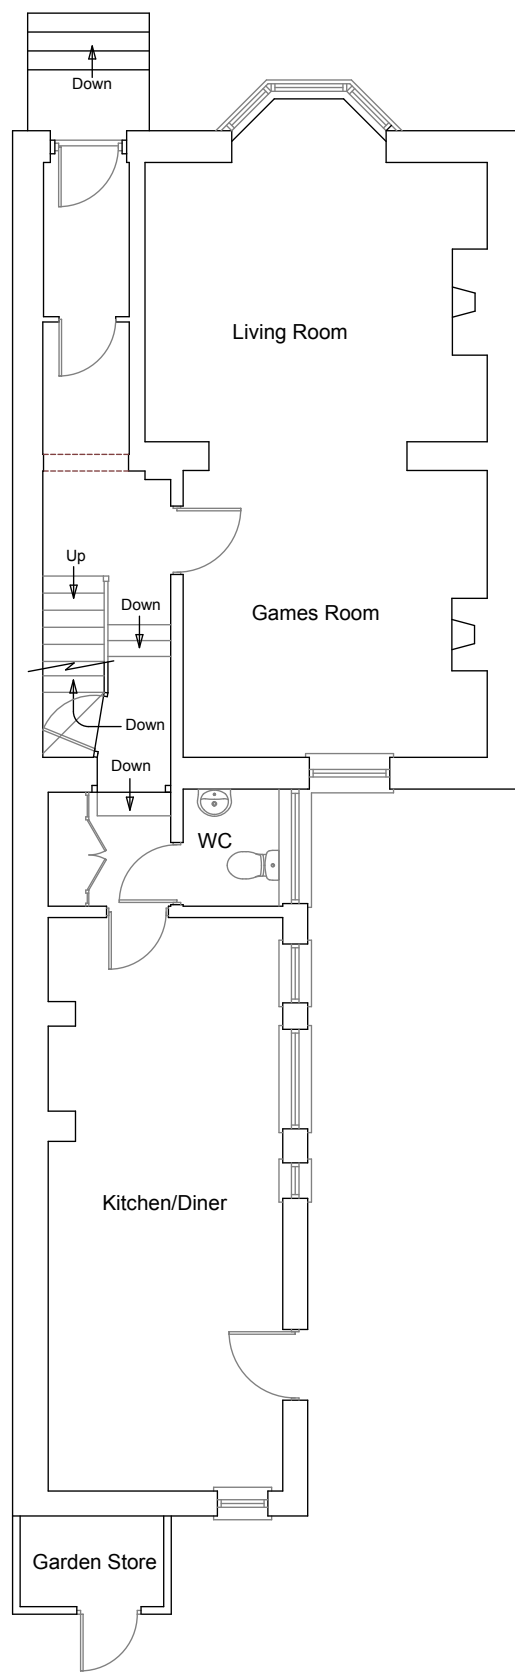


Ground Floor Plan

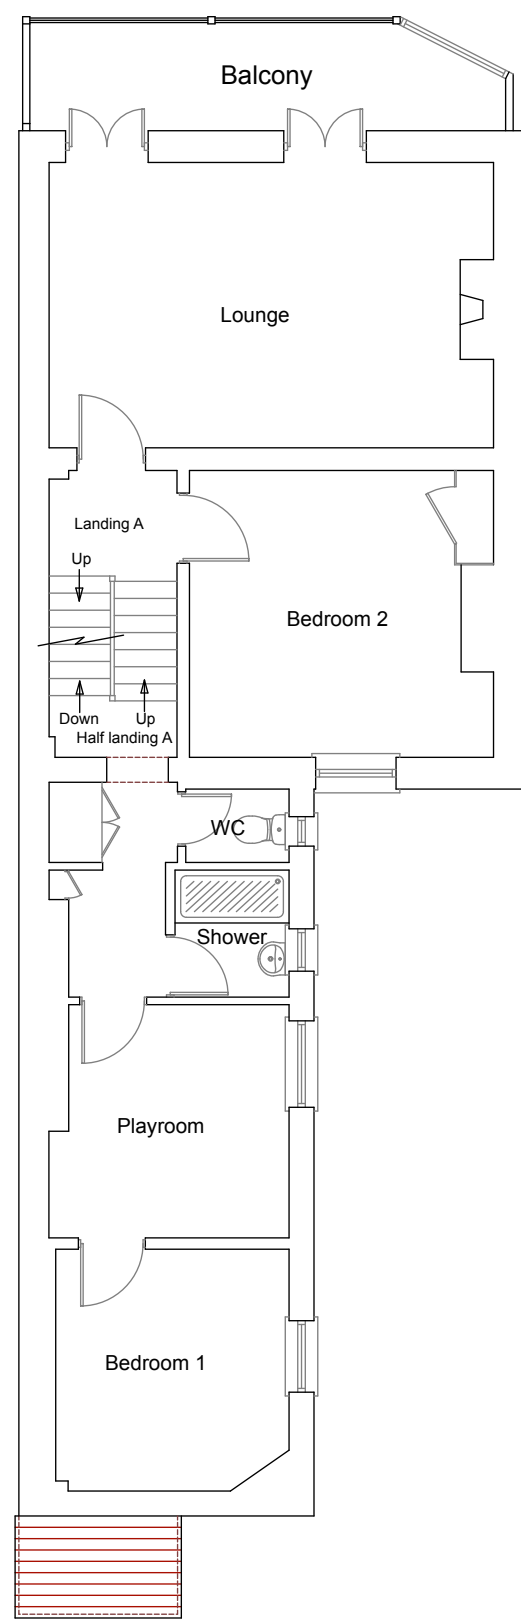


First Floor Plan

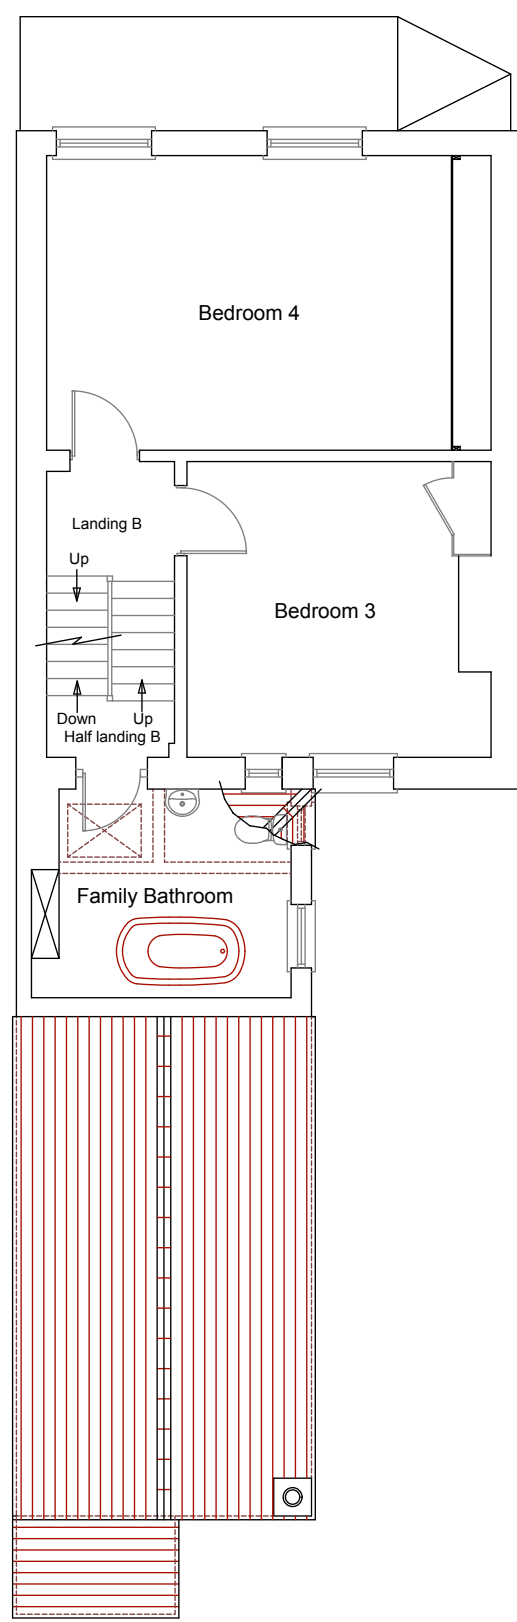


Second Floor Plan

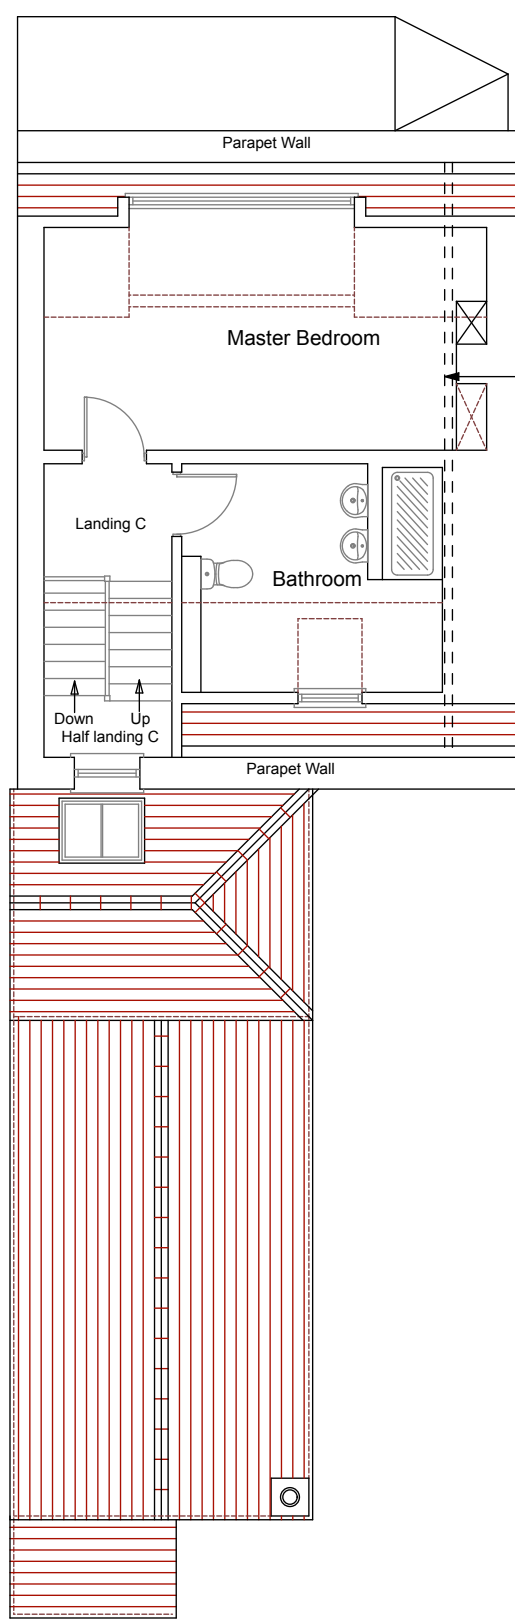

Third Floor Plan

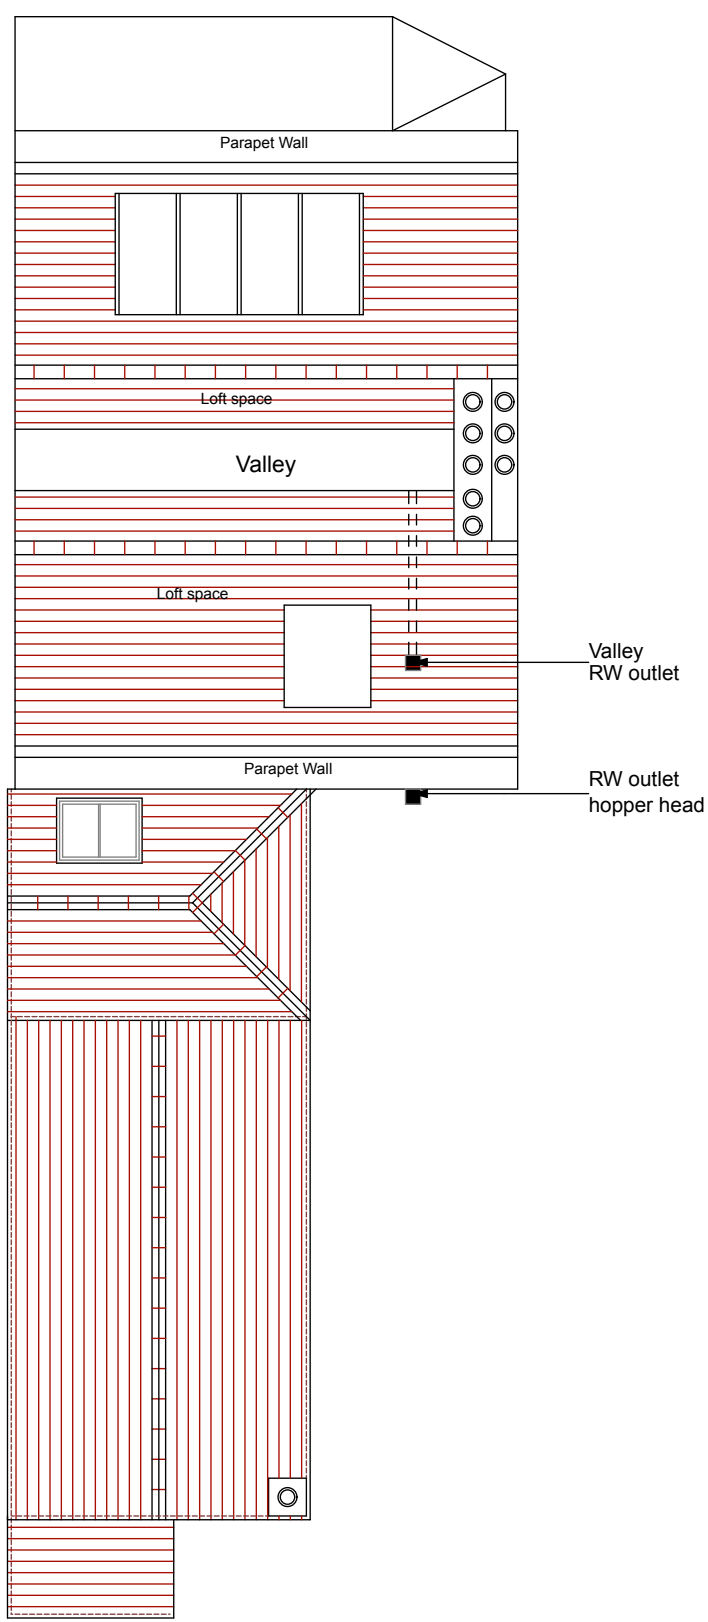

Roof Floor Plan

 

NOTES:

General

Rainwater channel and outlet positions are indicative, and for the purpose of identification only.

Revisions:

This drawing is the property of Fuller Associates and is not to be copied, reproduced, retained or disclosed to any unauthorised person either wholly or in part without prior consent. Do not scale from this drawing except for Planning purposes. Use all figured dimensions only. All figured dimensions to be checked on site prior to construction. All discrepancies, errors and omissions to be reported to Fuller Associates prior to construction. Layout and dimensions of existing building to be checked on site.

Chartered Surveyors • Architectural Design

FULLER
ASSOCIATES

10 - 11 The Parade, Willowhayne Crescent
East Preston, West Sussex
BN16 1NS
tel: 01903 774754
email: info@fuller-associates.co.uk
www.fuller-associates.co.uk

Job Title
**9 South Terrace, Littlehampton -
Water damage repair works**

Client
Mrs J Brown

Drawing Name
Proposed Plans & Elevations

Drawing Status
Planning

Drawn by **DF** Date **April 20**
Checked by **AP** Date **April 20**

Drawing Scale
1:100 at A1

Drawing No **203076/01LBC** Status Revision