


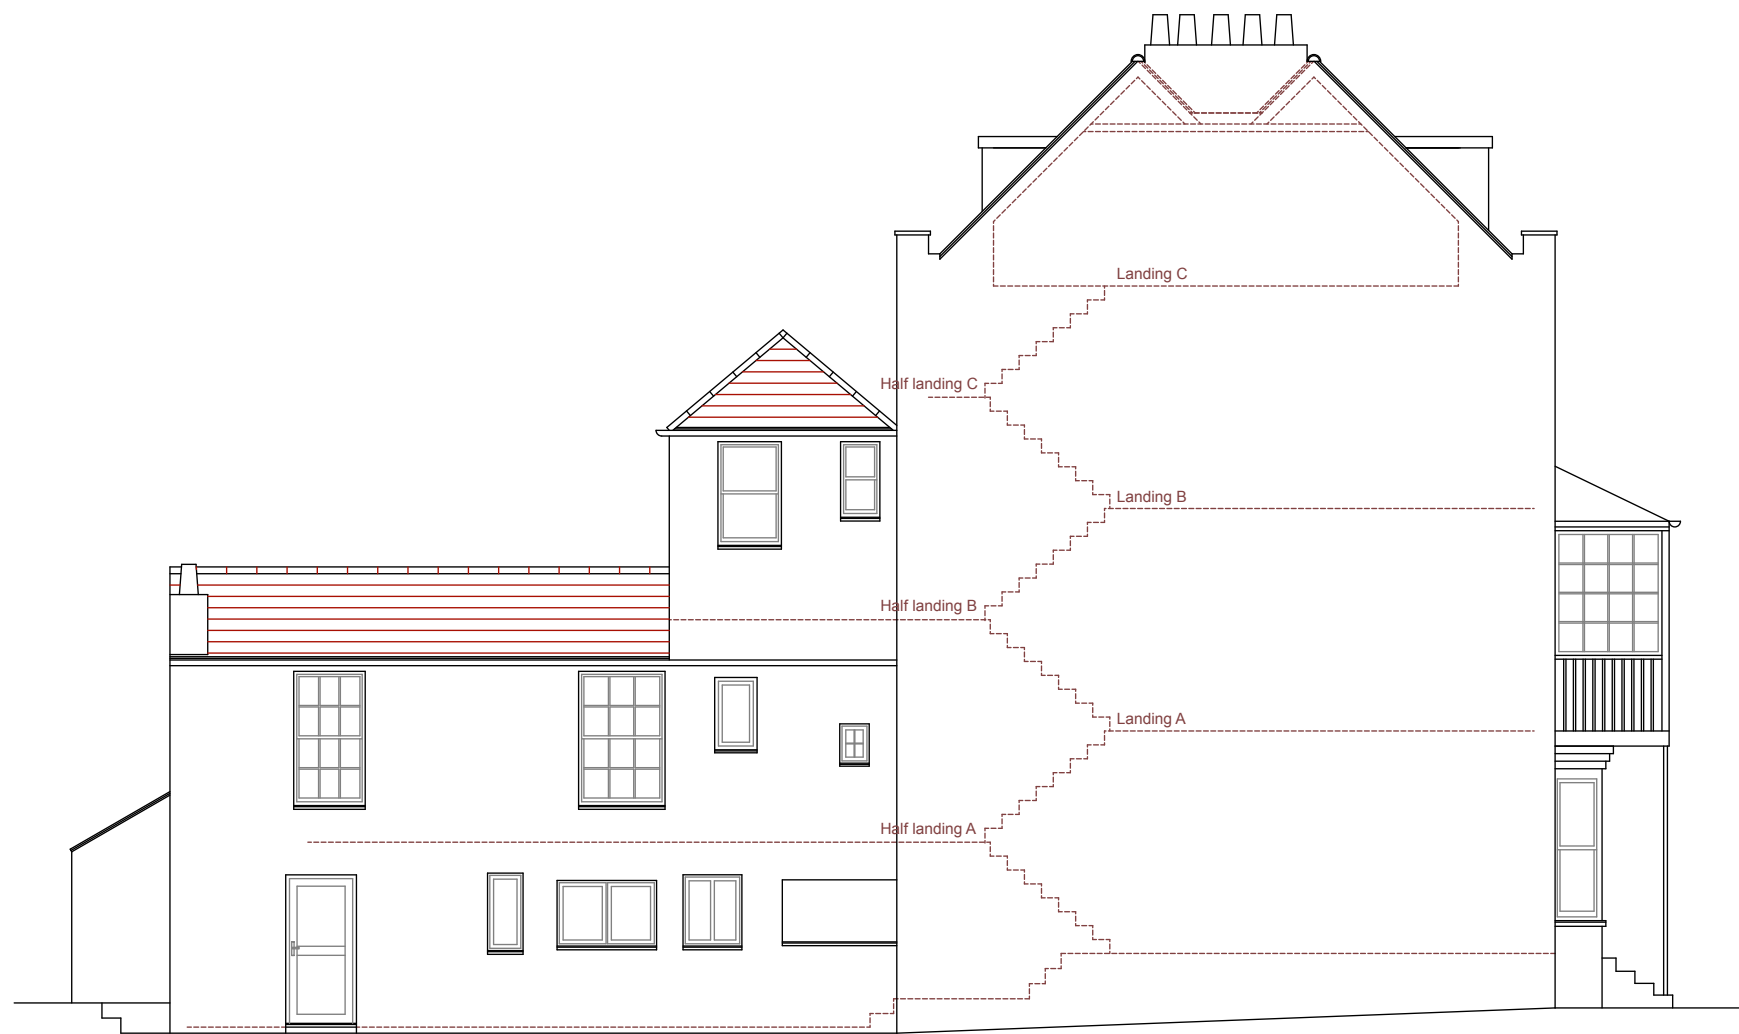

North Elevation




West Elevation

- TF Ceiling Height
- Landing C/Third Floor
- SF Ceiling Height
- Half Landing C
- CH in Family Bathroom
- Landing B/Second Floor
- FF Ceiling Height
- Half Landing B
- CH in Bedroom 1/Playroom
- Landing A/First Floor
- OF Ceiling Height
- Half Landing A
- CH in Kitchen
- FL in Hallway
- NGL at Front
- FL in Kitchen
- NGL at Rear



South Elevation

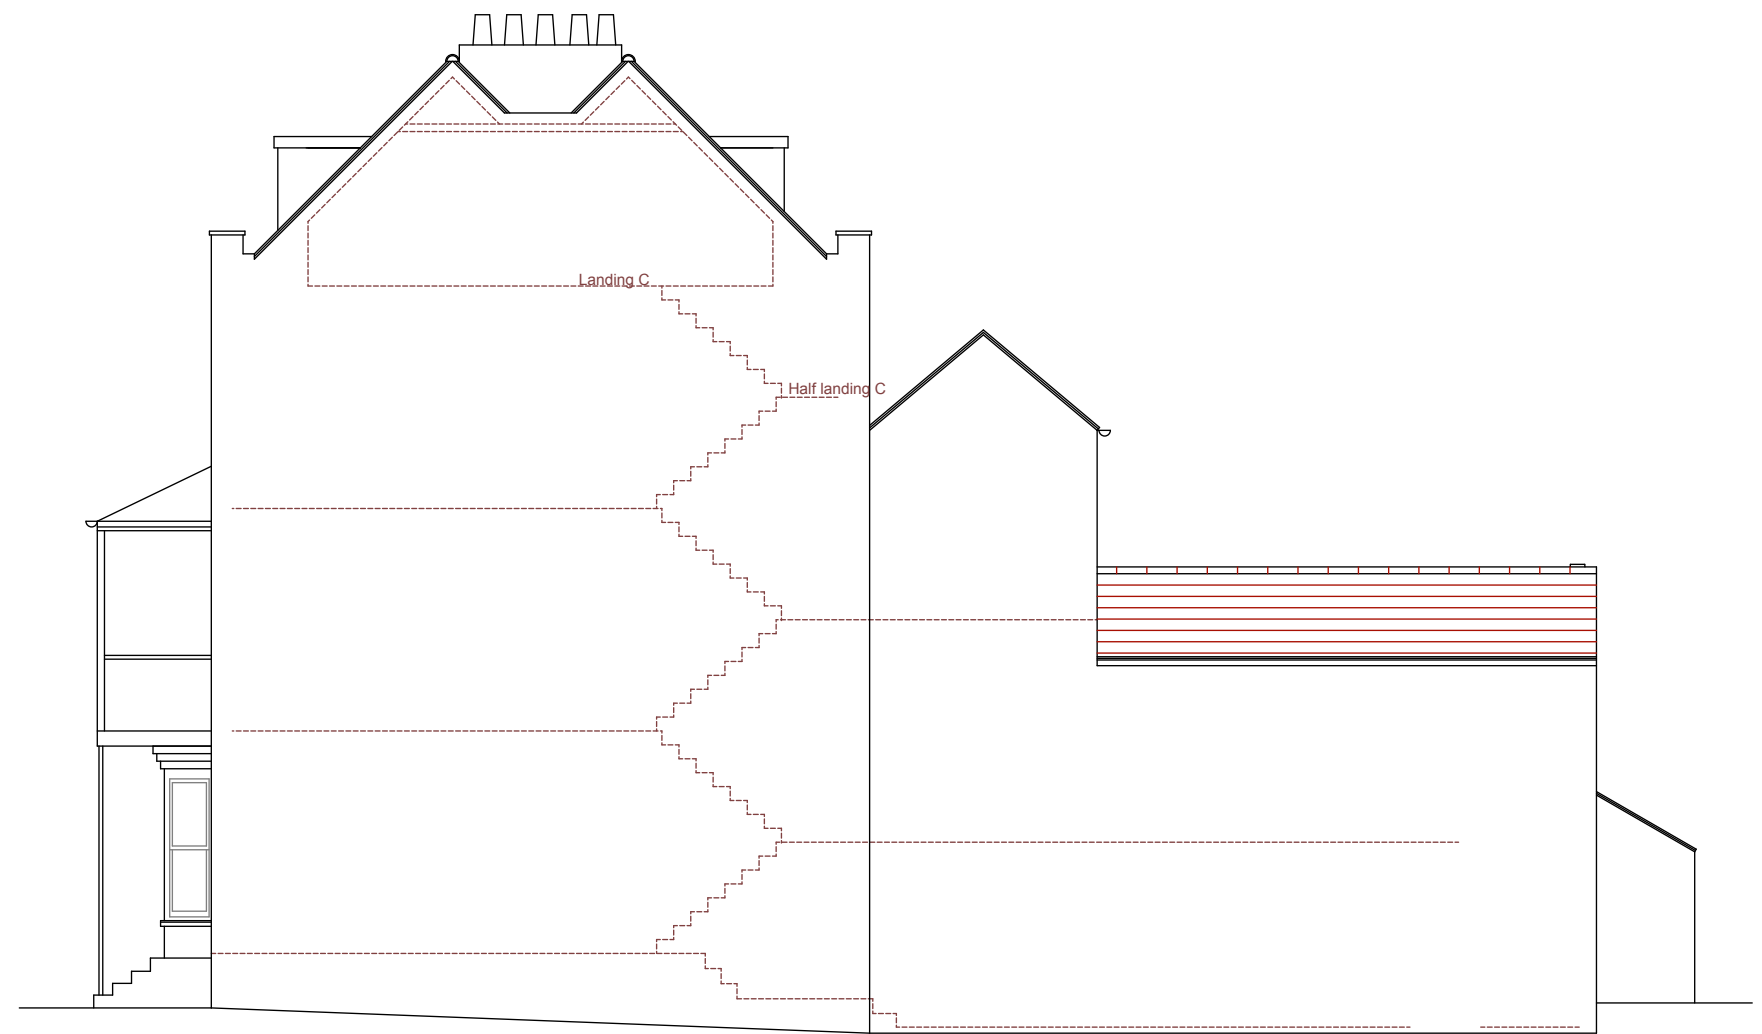

East Elevation

KEY

Areas of or adjacent to water damage




Walls




Floors




Ceilings

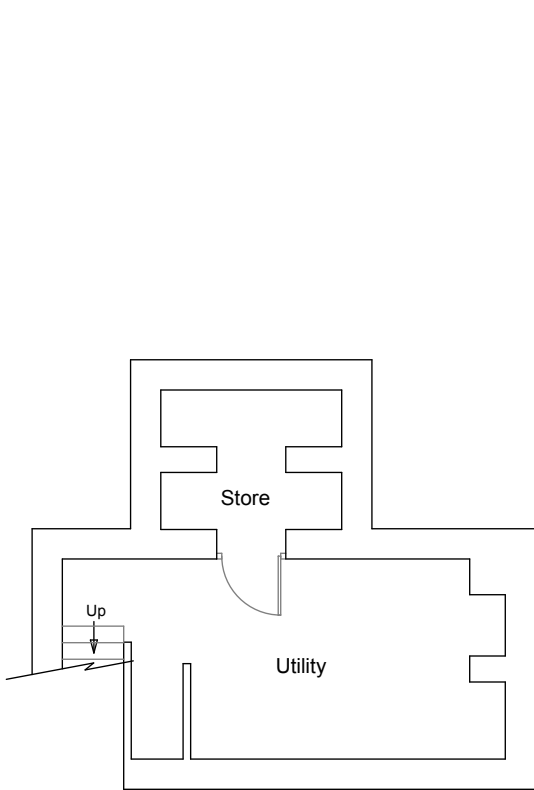


Basement Plan

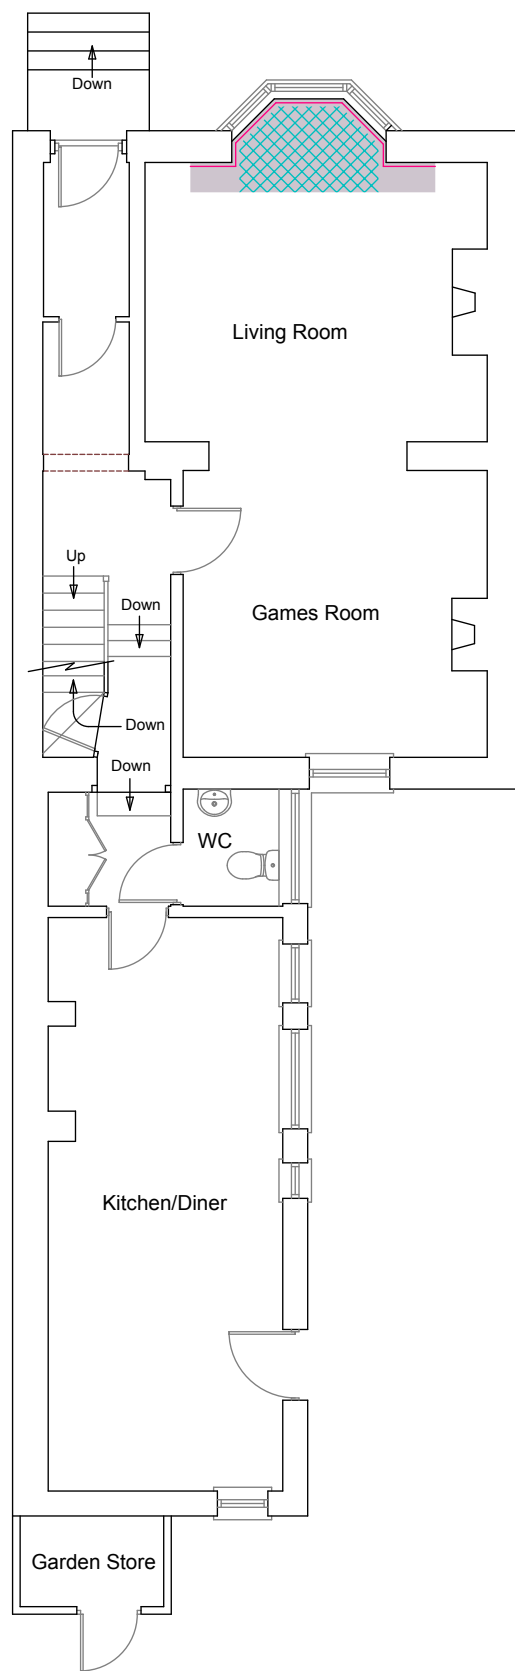


Ground Floor Plan

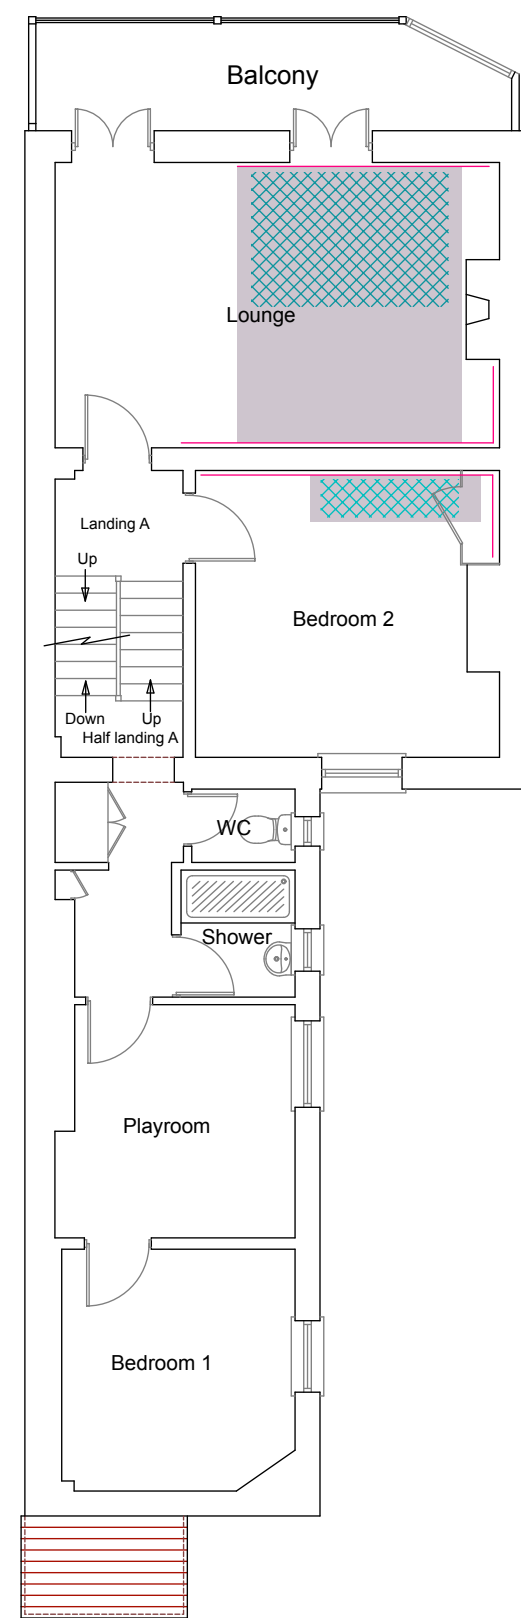


First Floor Plan

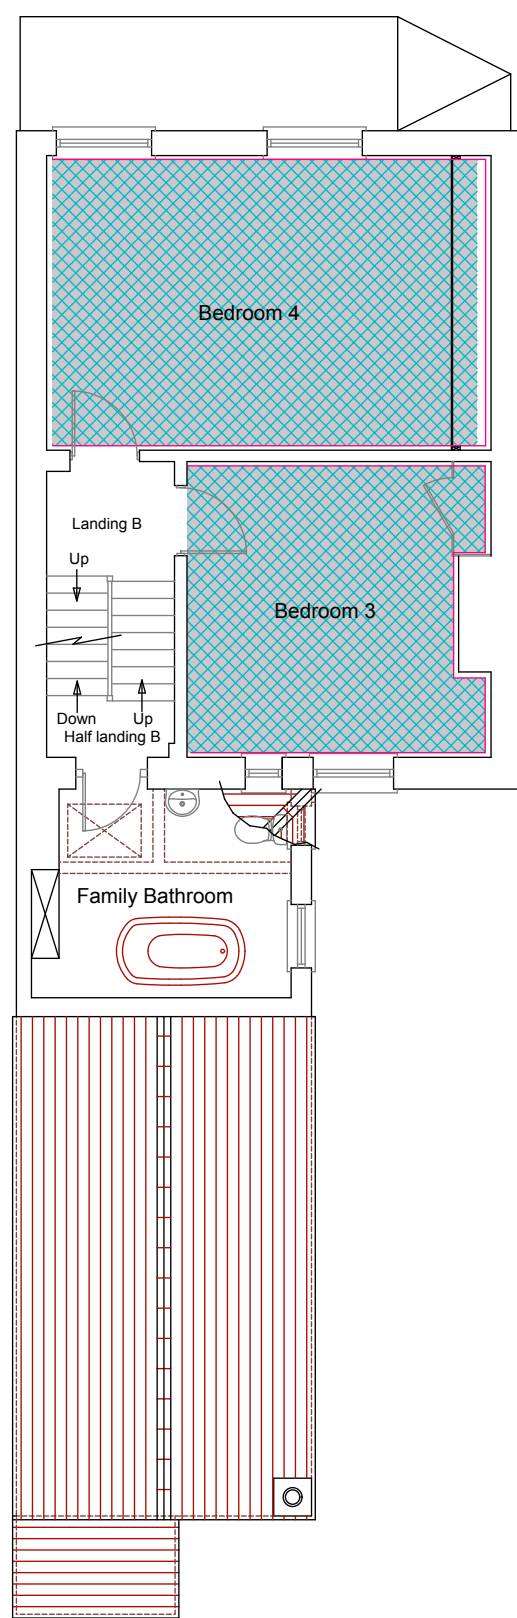


Second Floor Plan

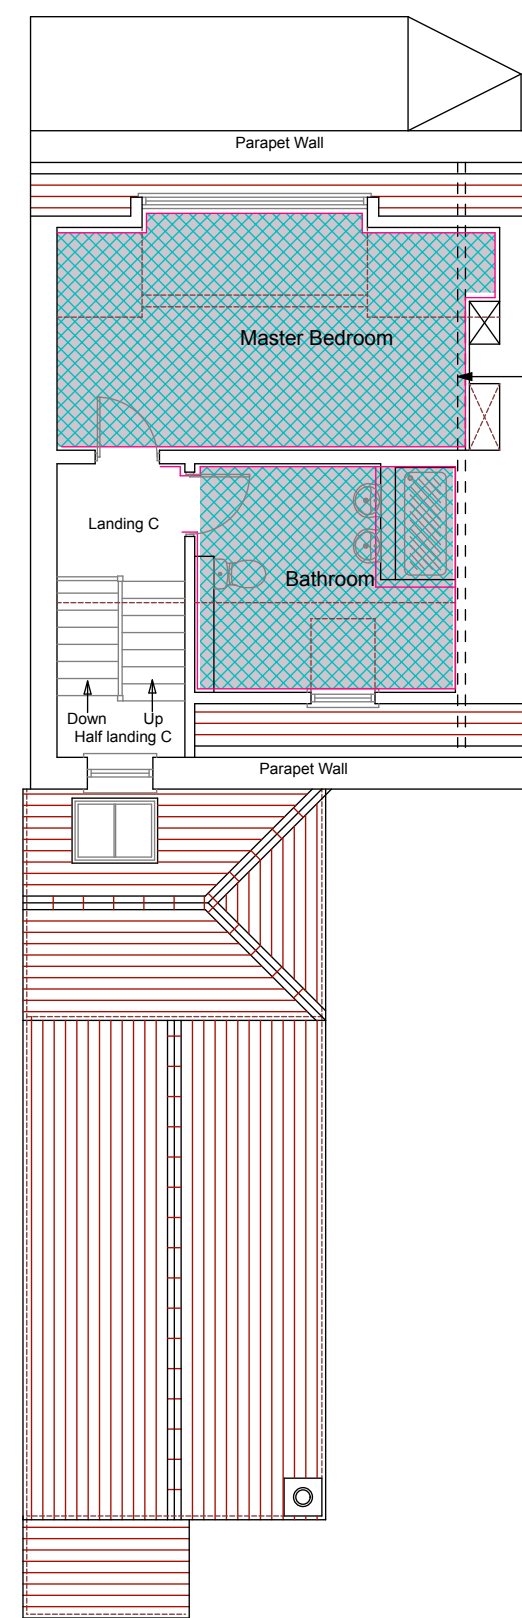

Third Floor Plan

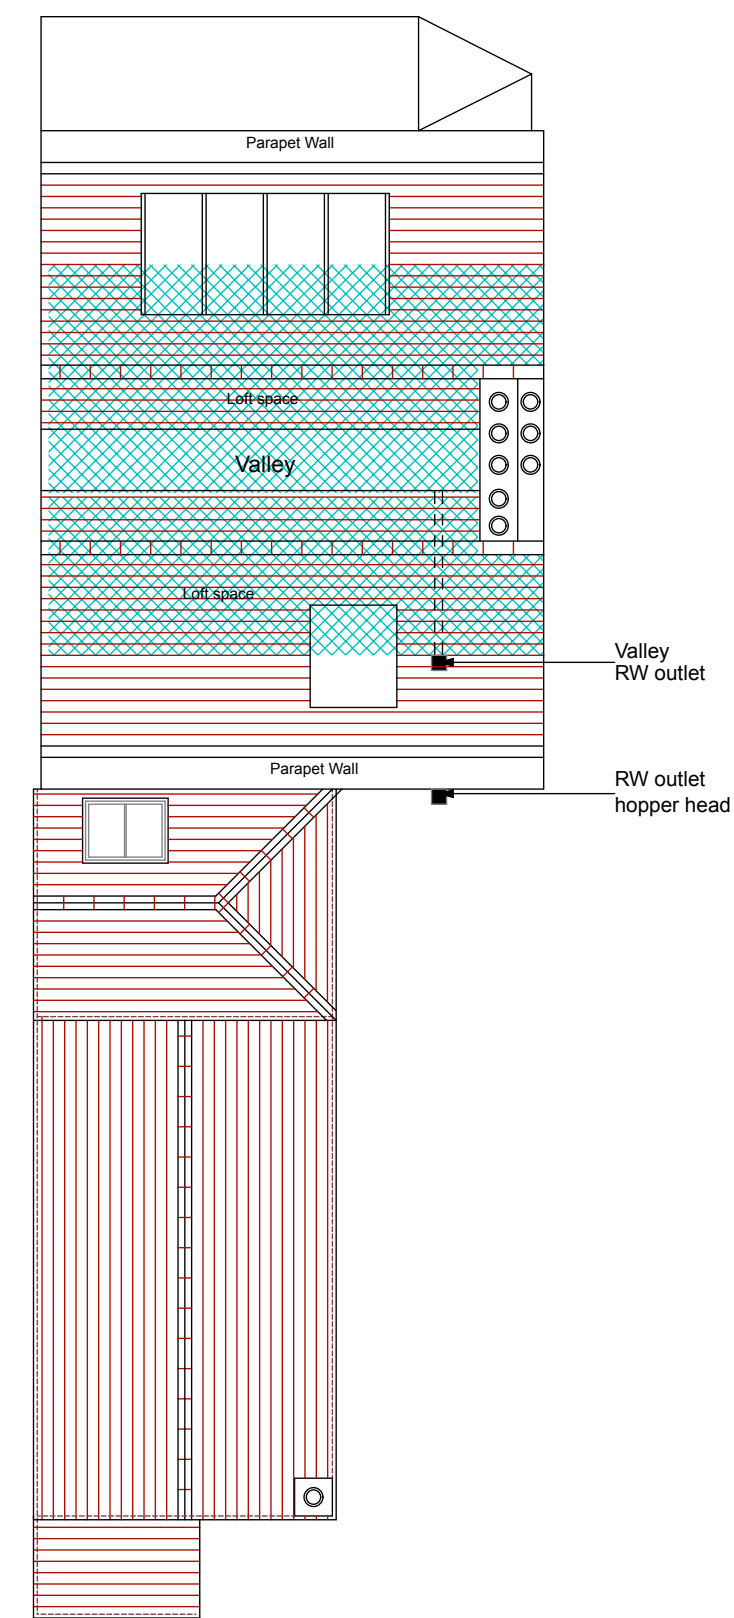

Roof Floor Plan

 

NOTES:

General

Rainwater channel and outlet positions are indicative, and for the purpose of identification only.

Revisions:

This drawing is the property of Fuller Associates and is not to be copied, reproduced, retained or disclosed to any unauthorised person either wholly or in part without prior consent. Do not scale from this drawing except for Planning purposes. Use all figured dimensions only. All figured dimensions to be checked on site prior to construction. All discrepancies, errors and omissions to be reported to Fuller Associates prior to construction. Layout and dimensions of existing building to be checked on site.

Chartered Surveyors • Architectural Design



10 - 11 The Parade, Willowhayne Crescent
East Preston, West Sussex
BN16 1NS

tel: 01903 774754

email: info@fuller-associates.co.uk
www.fuller-associates.co.uk

Job Title

9 South Terrace, Littlehampton -
Water damage repair works

Client

Mrs J Brown

Drawing Name

Existing Plans & Elevations - Survey
showing areas of water damage

Drawing Status

Planning

Drawn by

DF

Date

April 20

Checked by

AP

Date

April 20

Drawing Scale

1:100 at A1

Drawing No

203076/02LBC

Status

Revision