



W105-609

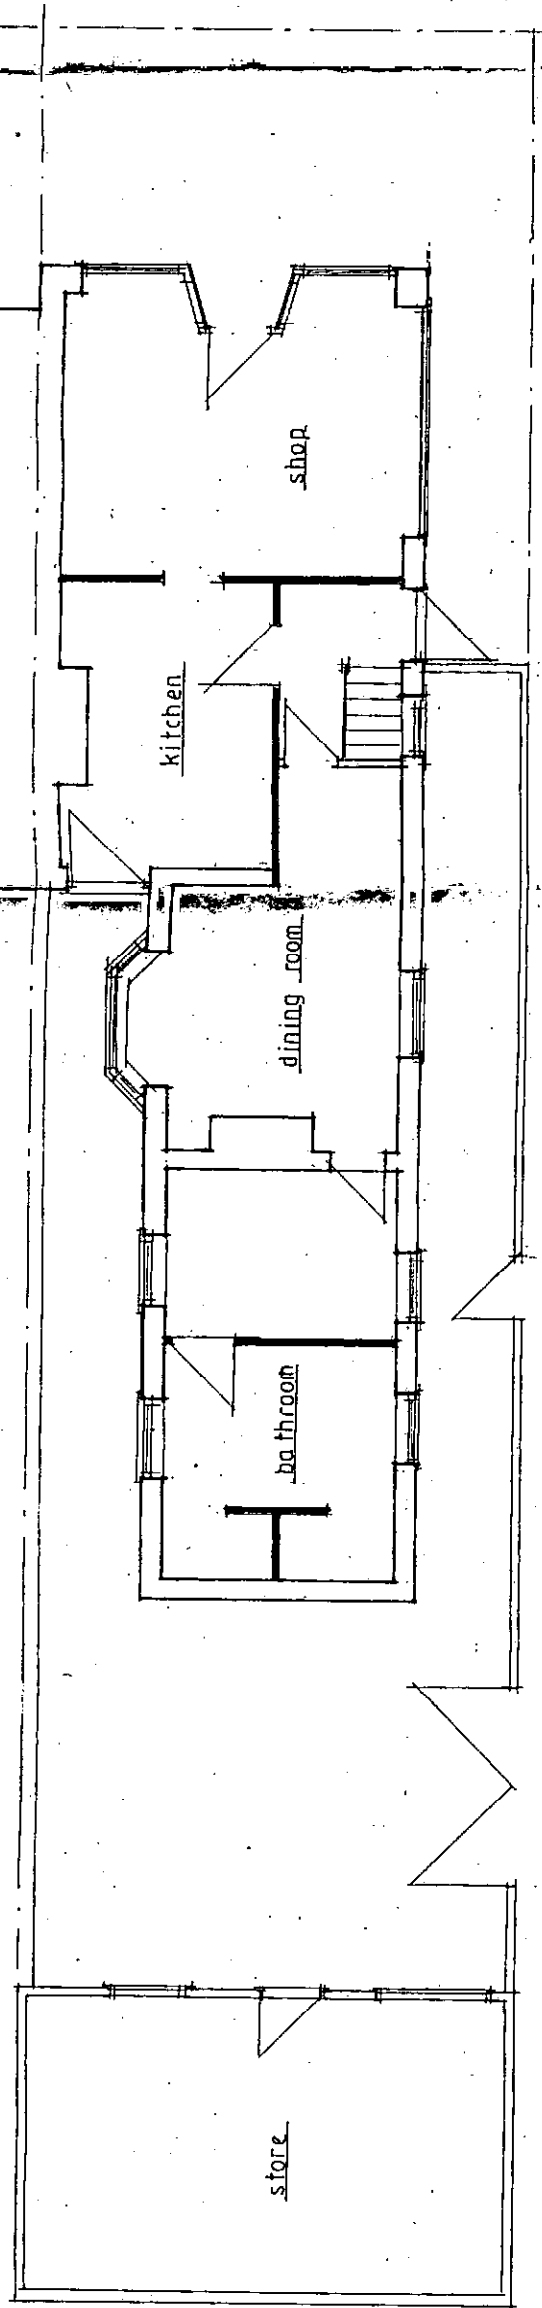

Existing Ground Floor Plan

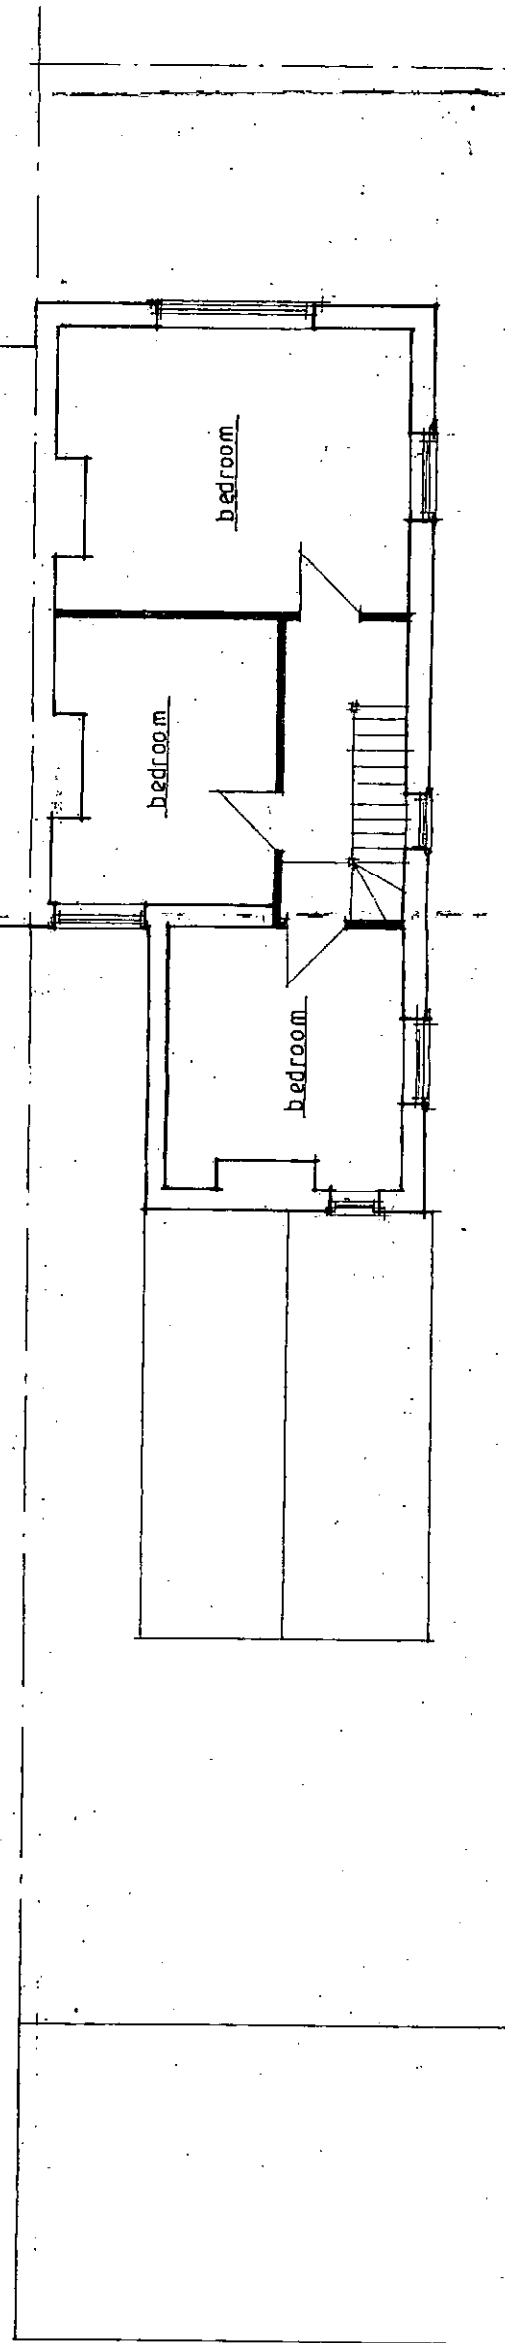

Existing First Floor Plan

J P Tupper Associates
20 Sudley Road
Bognor Regis
West Sussex

25 Maxwell Road
Littlehampton
West Sussex

Proposed Development
Existing Ground & First Floor
Plans.

Scale: 1:100.

Date: December 2008.

Dwg No.: 6294/07

All dimensions to be checked on site.
Do not scale except for planning purposes.