



62/105/09

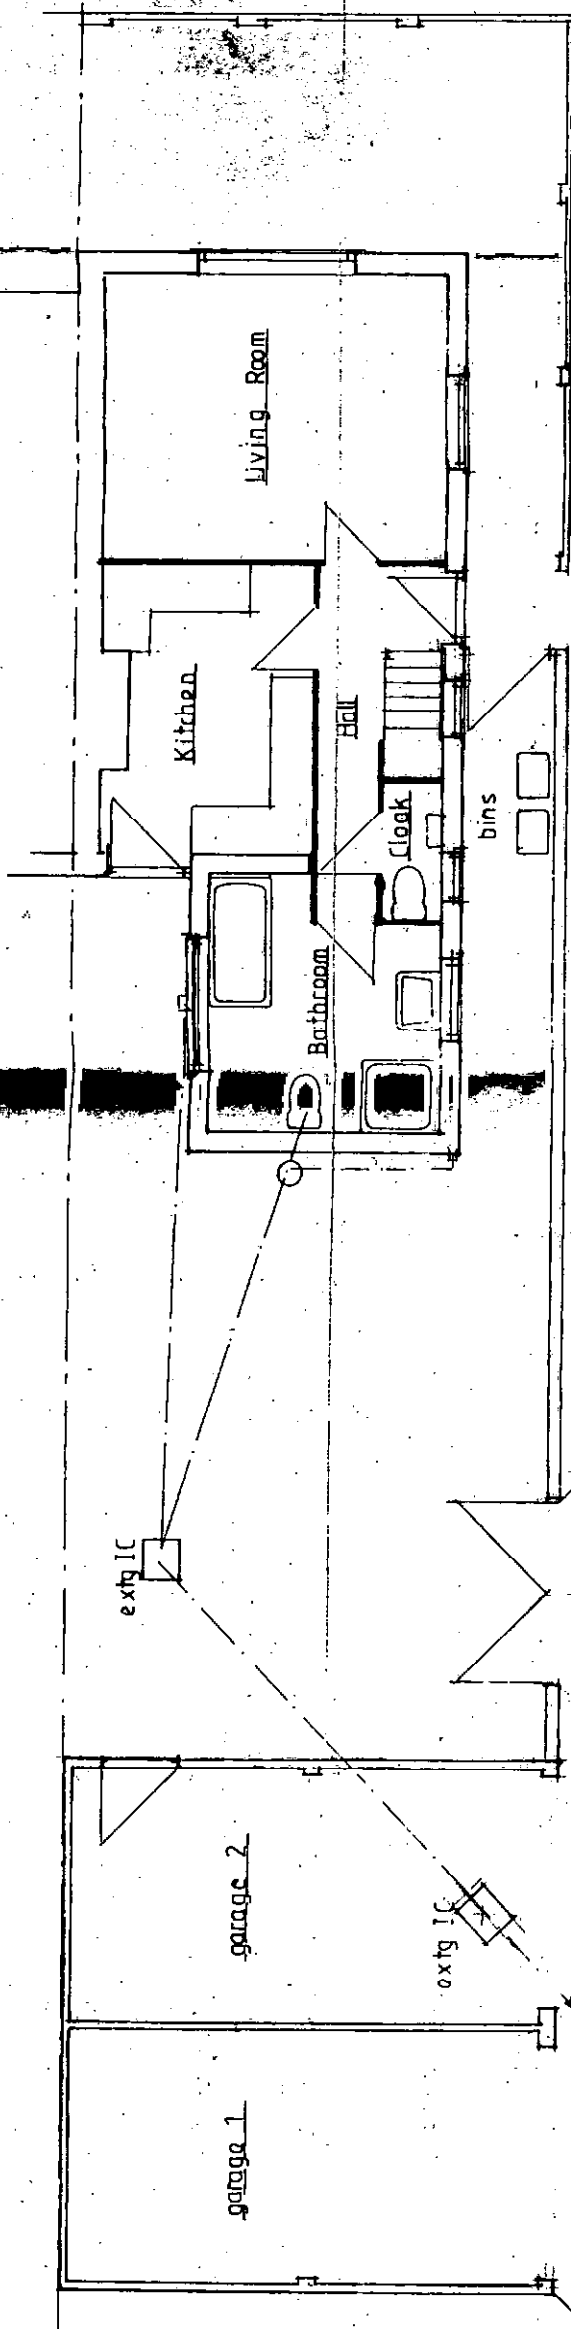

Proposed Ground Floor Plan

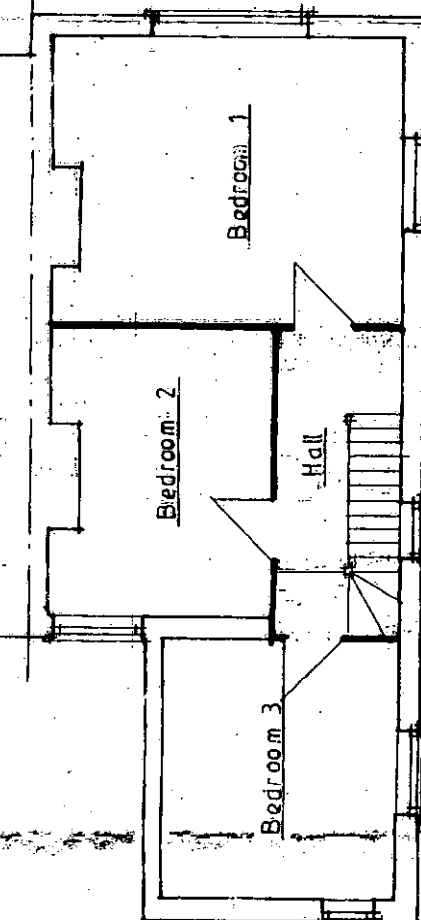

Proposed First Floor Plan

**J P Tupper Associates**

20 Sudley Road

Bognor Regis

West Sussex

25 Maxwell Road

Littlehampton

West Sussex

Proposed Development

Proposed Ground & First Floor  
Plans

Scale: 1:100

Date: December 2008

Drig No: 6294/08A

All dimensions to be checked on site.  
Do not scale except for planning purposes.