



All dimensions to be checked on site.
All details and dimensions relating to sub-contractors or suppliers work must be checked and agreed between the general contractors and the sub-contractors or suppliers.
Copyright reserved.


Amendments

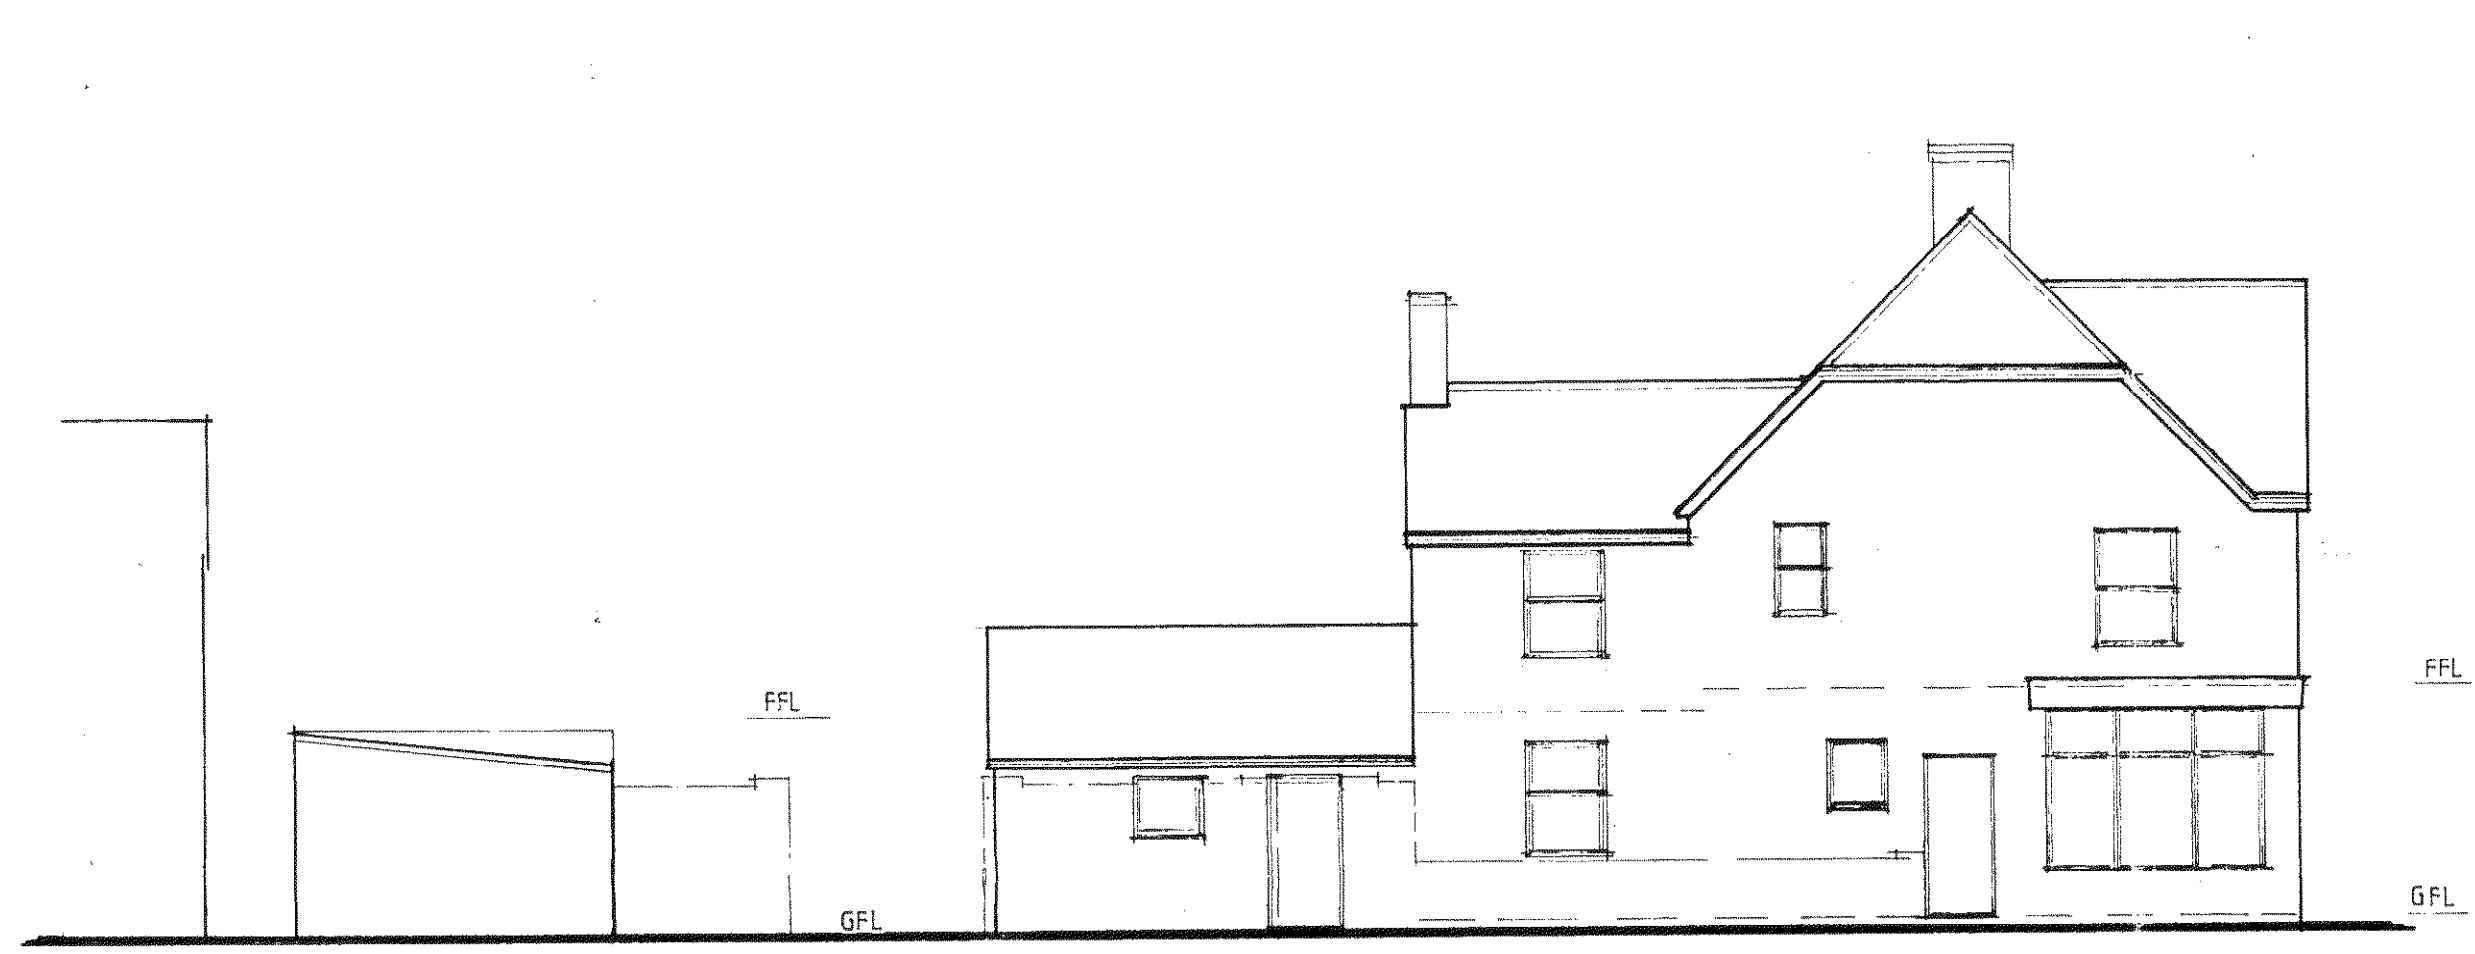


Existing North Elevation

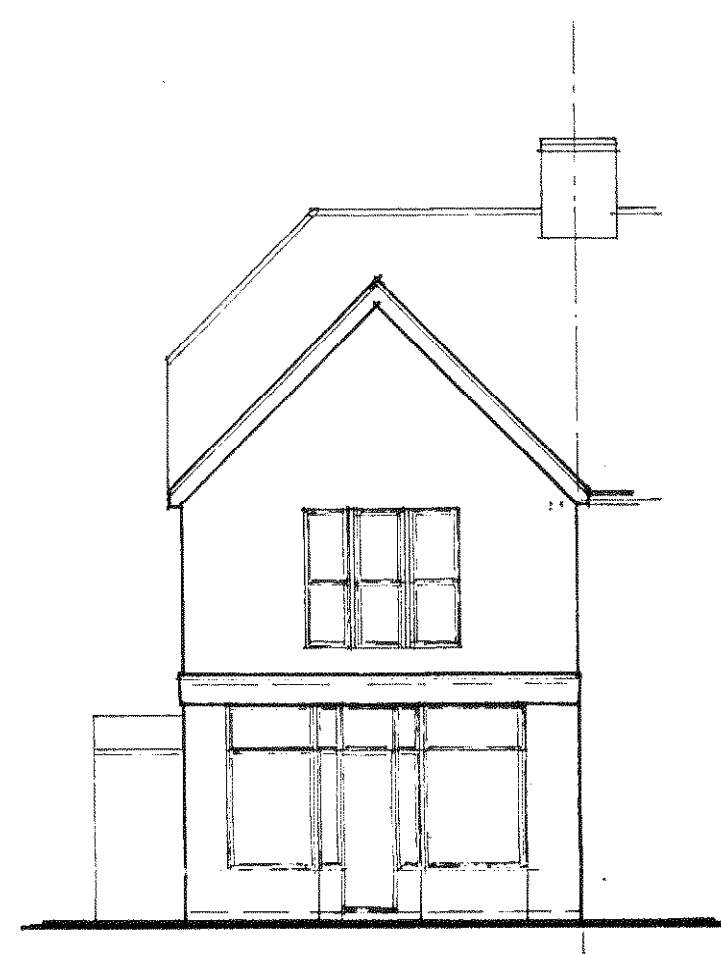

Existing West Elevation

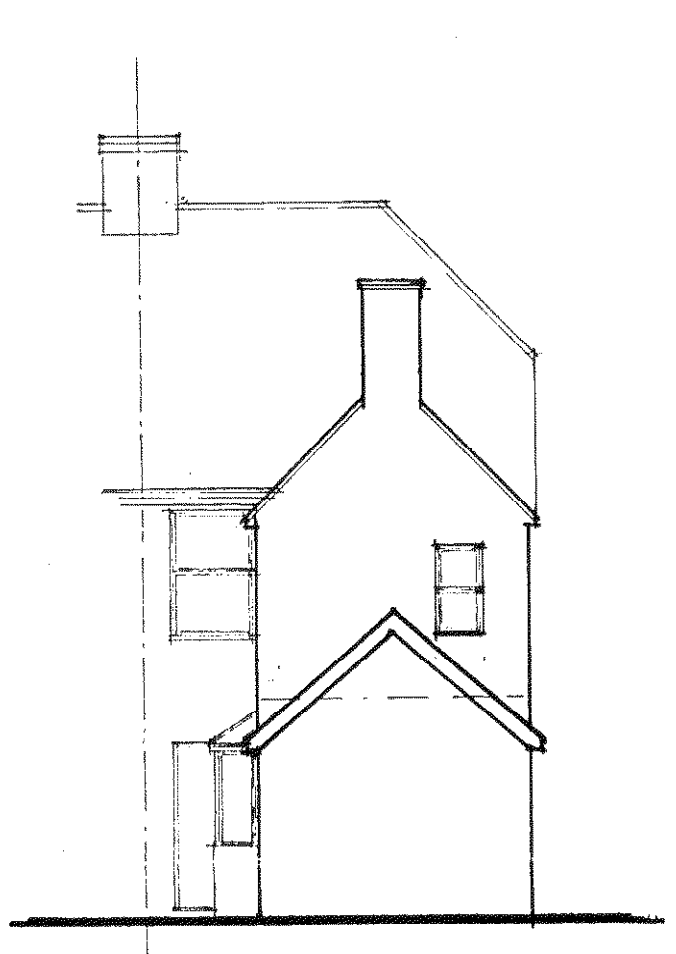

Existing East Elevation

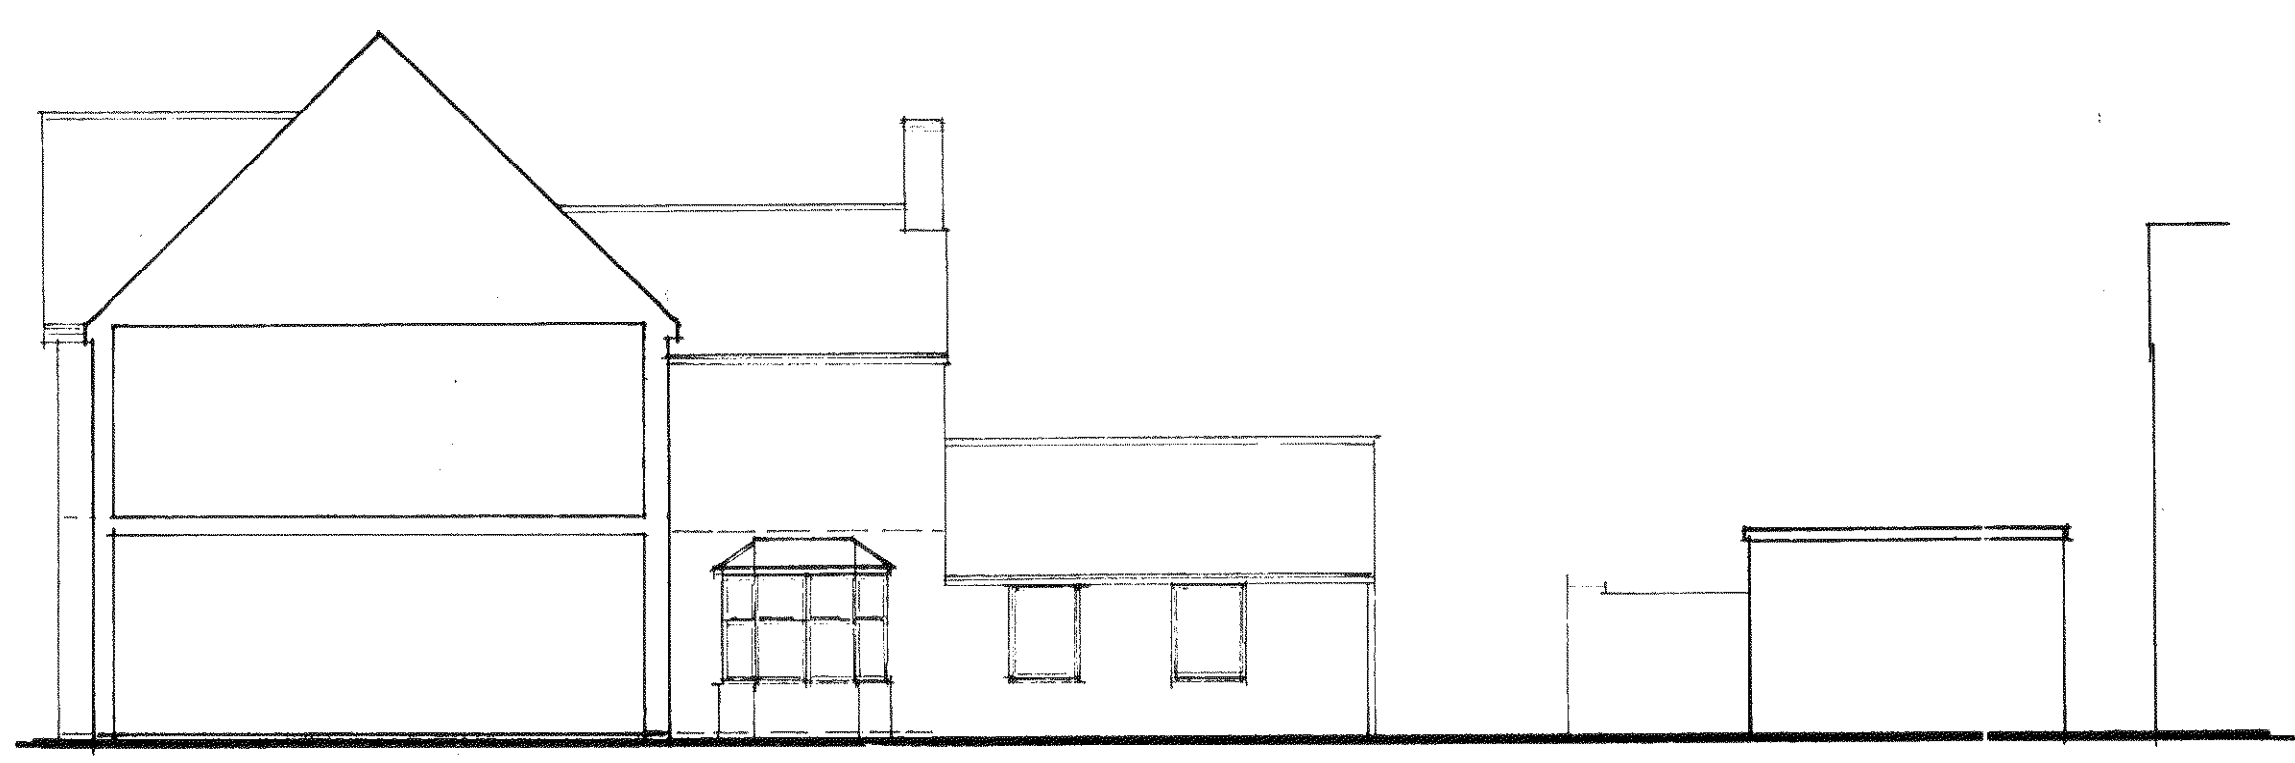

Existing South Elevation

25 MAXWELL ROAD
LITTLEHAMPTON
WEST SUSSEX

PROPOSED DEVELOPMENT

Scale 1:100
Date Nov 2008
Drawn ADK

6294 04

J.P. Tupper Associates
Surveyors, Valuers & Architectural Consultants
20 Sudley Road, Bognor Regis, Sussex PO21 1EU
Tel: Bognor Regis (01243) 822903 & 863703
Fax: Bognor Regis (01243) 841500
E-mail: jpt@ricsonline.org

20/10/08